
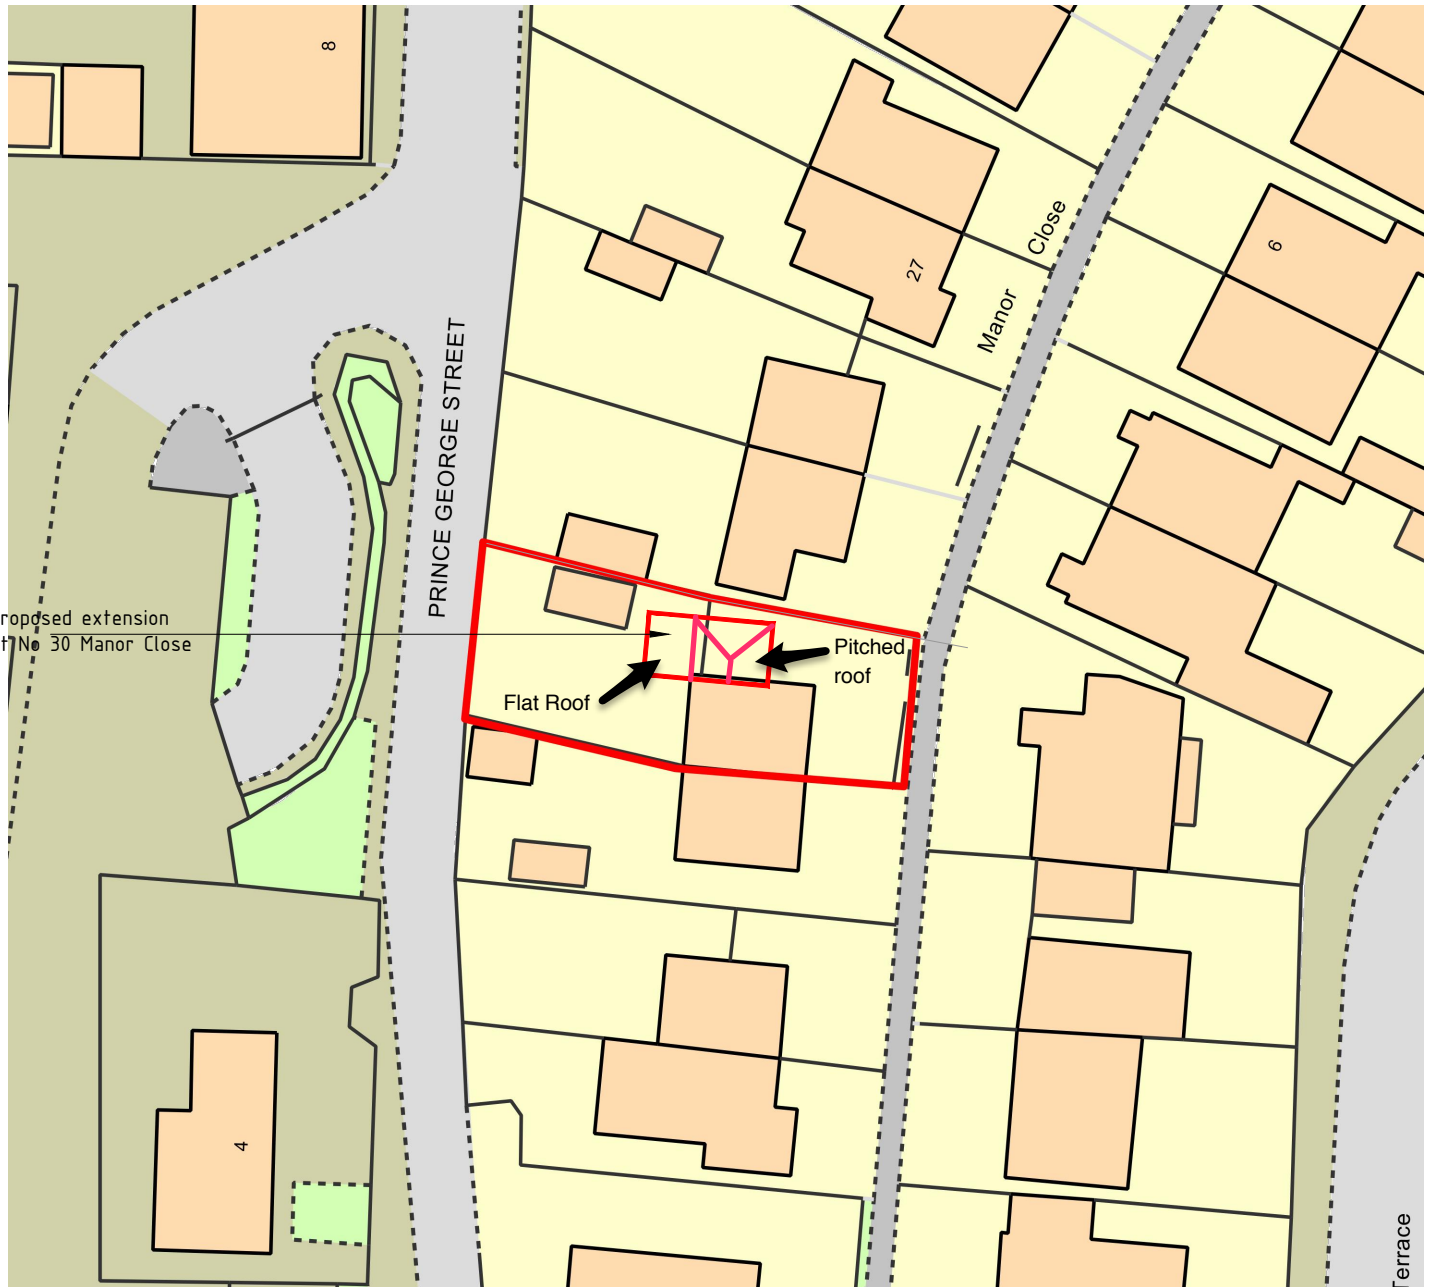


This Plan includes the following Licensed Data: OS MasterMap Colour PDF Location Plan by the Ordnance Survey National Geographic Database and incorporating surveyed revision available at the date of production. Reproduction in whole or in part is prohibited without the prior permission of Ordnance Survey. The representation of a road, track or path is no evidence of a right of way. The representation of features, as lines is no evidence of a property boundary. © Crown copyright and database rights, 2018. Ordnance Survey 0100031673

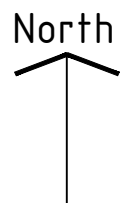

REV	DESCRIPTION	DRAWN	DATE
DRAWN BY DATE	BfS June 2018	CHECKED BY DATE	APPROVED BY DATE
BASE DRAWING SCALE 1: 500 @ A4		SCHEDULE SHEETS	

CLIENT	Mr. & Mrs Piper
PROJECT	30 Manor Close, Havant Proposed New Single Storey Extension
TITLE	Site Block Plan

Cooper & Withycombe CONSULTING ENGINEERS Norwich House 14-15 North Street Guildford Surrey, GU1 4AF tel 01483 457373 Fax 01483 568116		
ARCHITECT	ARCHITECT	DWG. STATUS
PROJECT No	DRAWING No.	REV
18-1863	04	-
		PLANNING
		TENDER
		CONSTRUCTION
		RECORD