


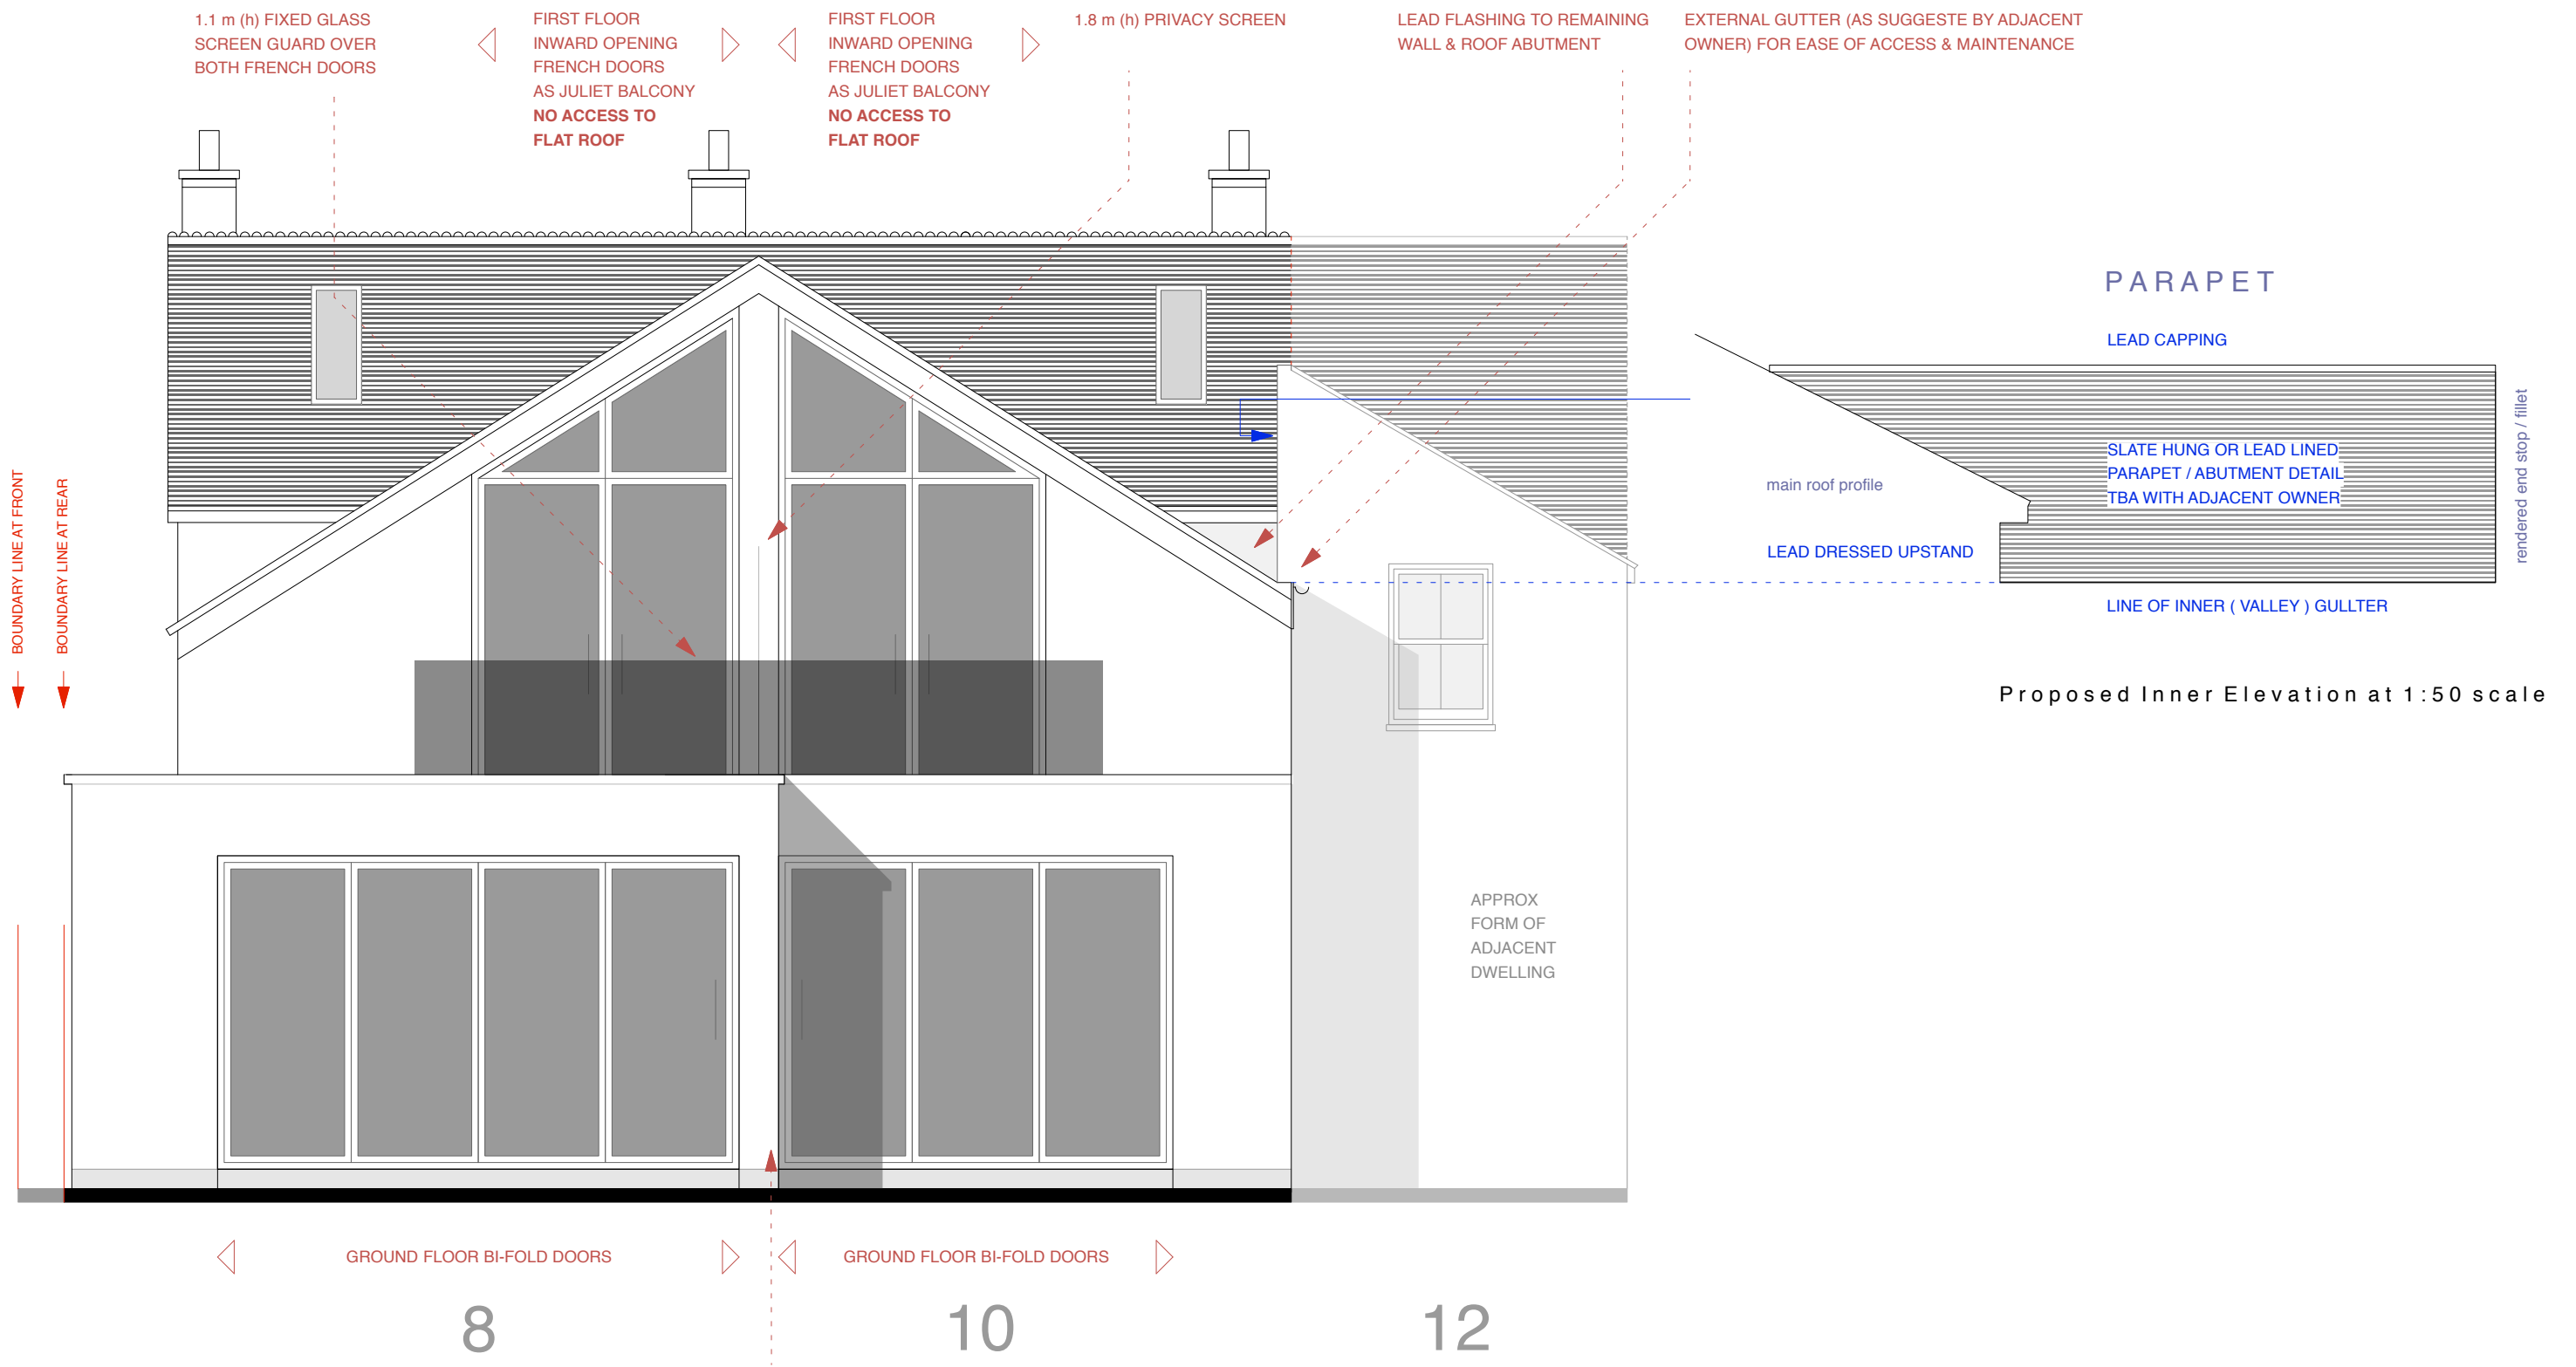

0 1.5 m

scale bar 1: 50

Drawings & Scale Bar are for Planning Purposes Only.
These are not Survey Drawings

CLIENT	Mr & Mrs A Callaghan, Mr D and Mr G Powell		1. DRAWINGS ARE NOT TO BE SCALED EXCEPT FOR PLANNING PURPOSES. 2. ROOM DIMENSIONS WHERE SHOWN ARE APPROXIMATE. 3. ALL DIMENSIONS TO BE CONTRACTOR-CHECKED ON SITE BEFORE USE. 4. PROPOSED DRAWINGS ARE SUBJECT TO LOCAL AUTHORITY PLANNING / LBC & BUILDING REGULATIONS APPROVAL. 5. ALL DIMENSIONS MUST BE CHECKED AND CONFIRMED BY CONTRACTOR PRIOR TO ANY CONSTRUCTION WORKS TAKING PLACE. 6. THESE ARE NOT SURVEY DRAWINGS. SCALE BAR FOR PLANING PURPOSES ONLY. 7. DRAWINGS REMAIN COPYRIGHT OF CORINTHIAN ARCHITECTURAL DESIGN AND CANNOT BE REPRODUCED OR USED BY ANOTHER PARTY WITHOUT PRIOR WRITTEN CONSENT.
SITE	8-10 King's Road, Emsworth		
PROJECT	Proposed Extensions & Alterations		
DRAWING	009 Proposed Rear Elevation Glazing Detail		
DATE	23 04 18		
AUTHOR	AH	REVISION	CORINTHIAN ARCHITECTURAL DESIGN 8 Davys Court, Funtington, Chichester, West Sussex. PO18 9LG 01243 576 078 > contact@corinthianad.co.uk > www.corinthianad.co.uk
STATUS	PL		
SCALE	1: 50 @ A3		