


43 Greywell Road

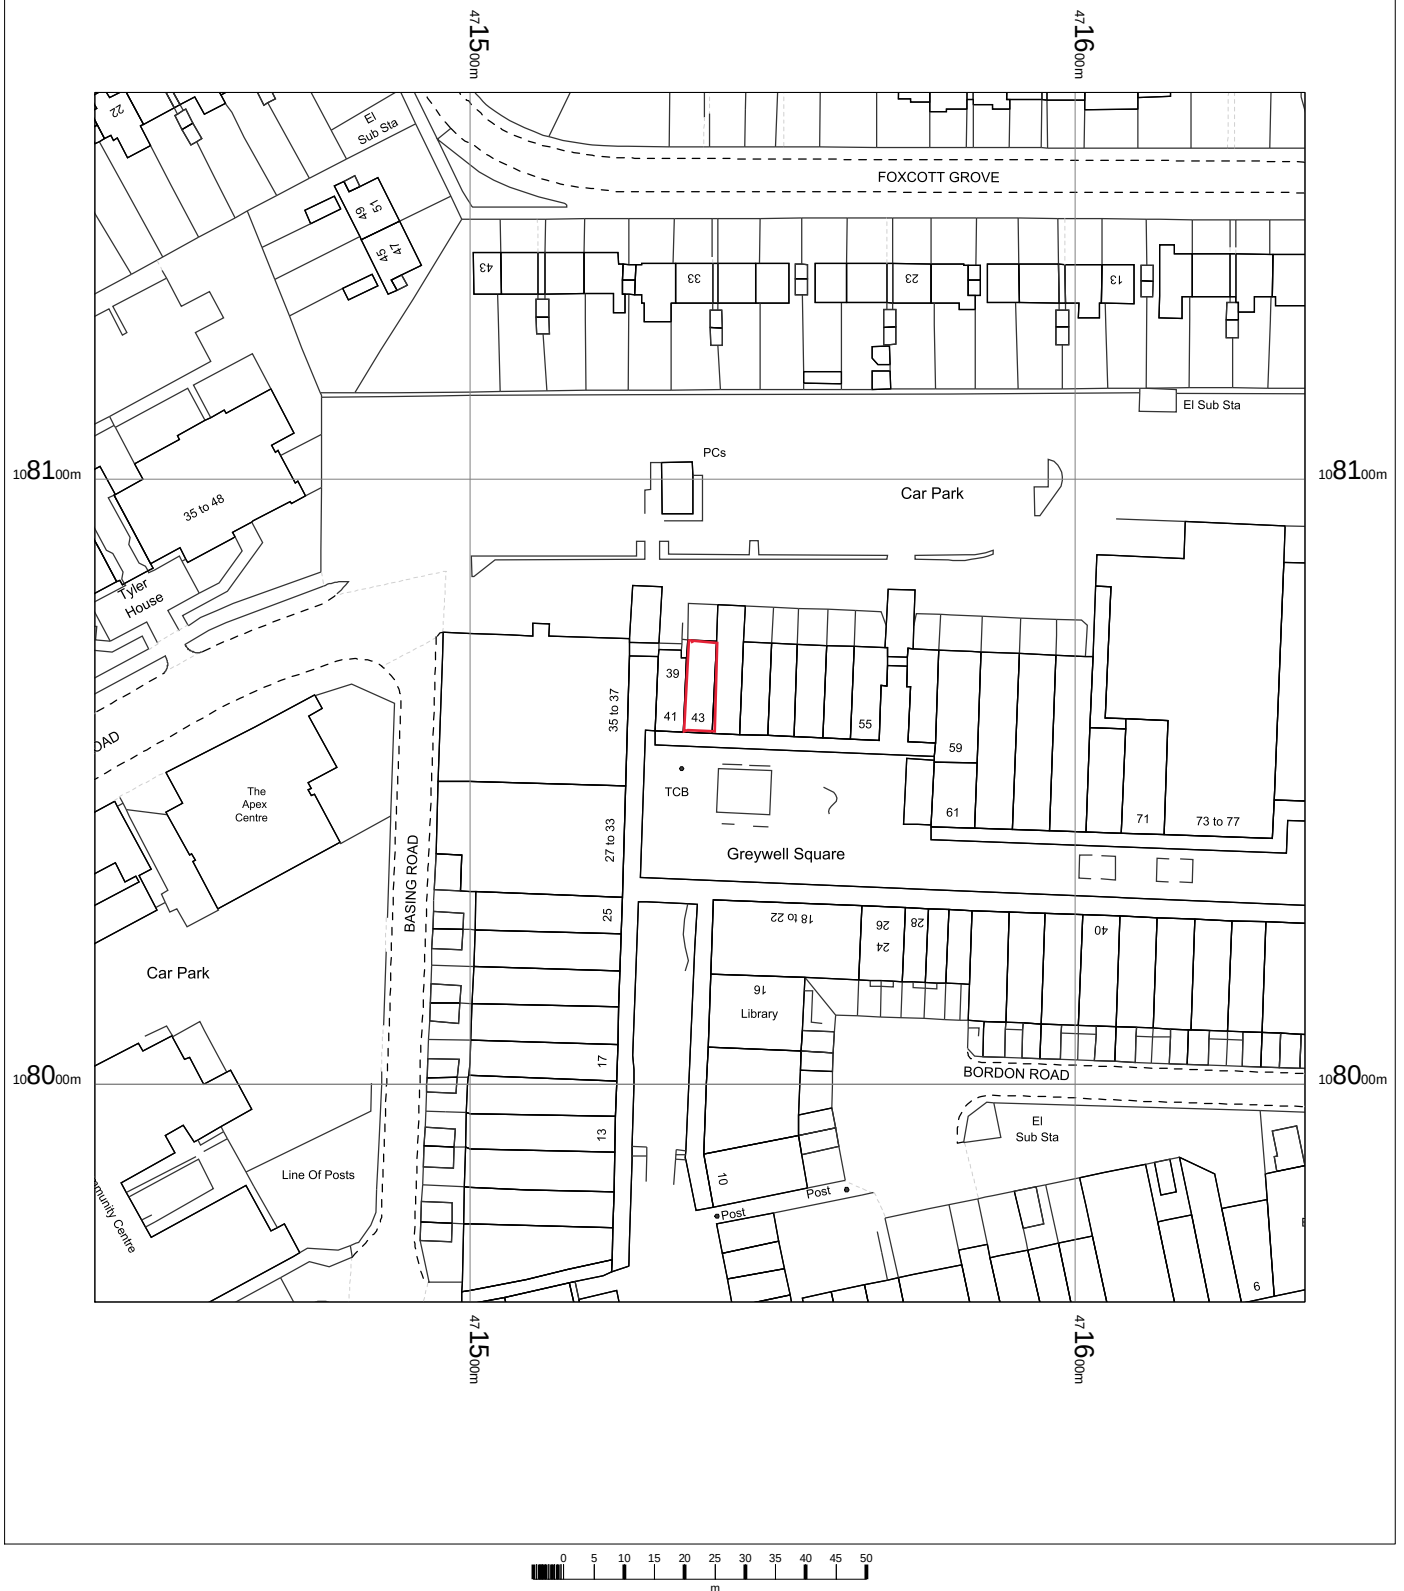

Kiosk News
43 Greywell Road
Havant
PO9 5AH

T016795

OS MasterMap 1250/2500/10000 scale
Wednesday, August 2, 2017, ID: BLJT-00644503
www.planningapplicationmaps.co.uk

1:1250 scale print at A4, Centre: 471538 E, 108064 N

©Crown Copyright Ordnance Survey. Licence no. 100051661

