
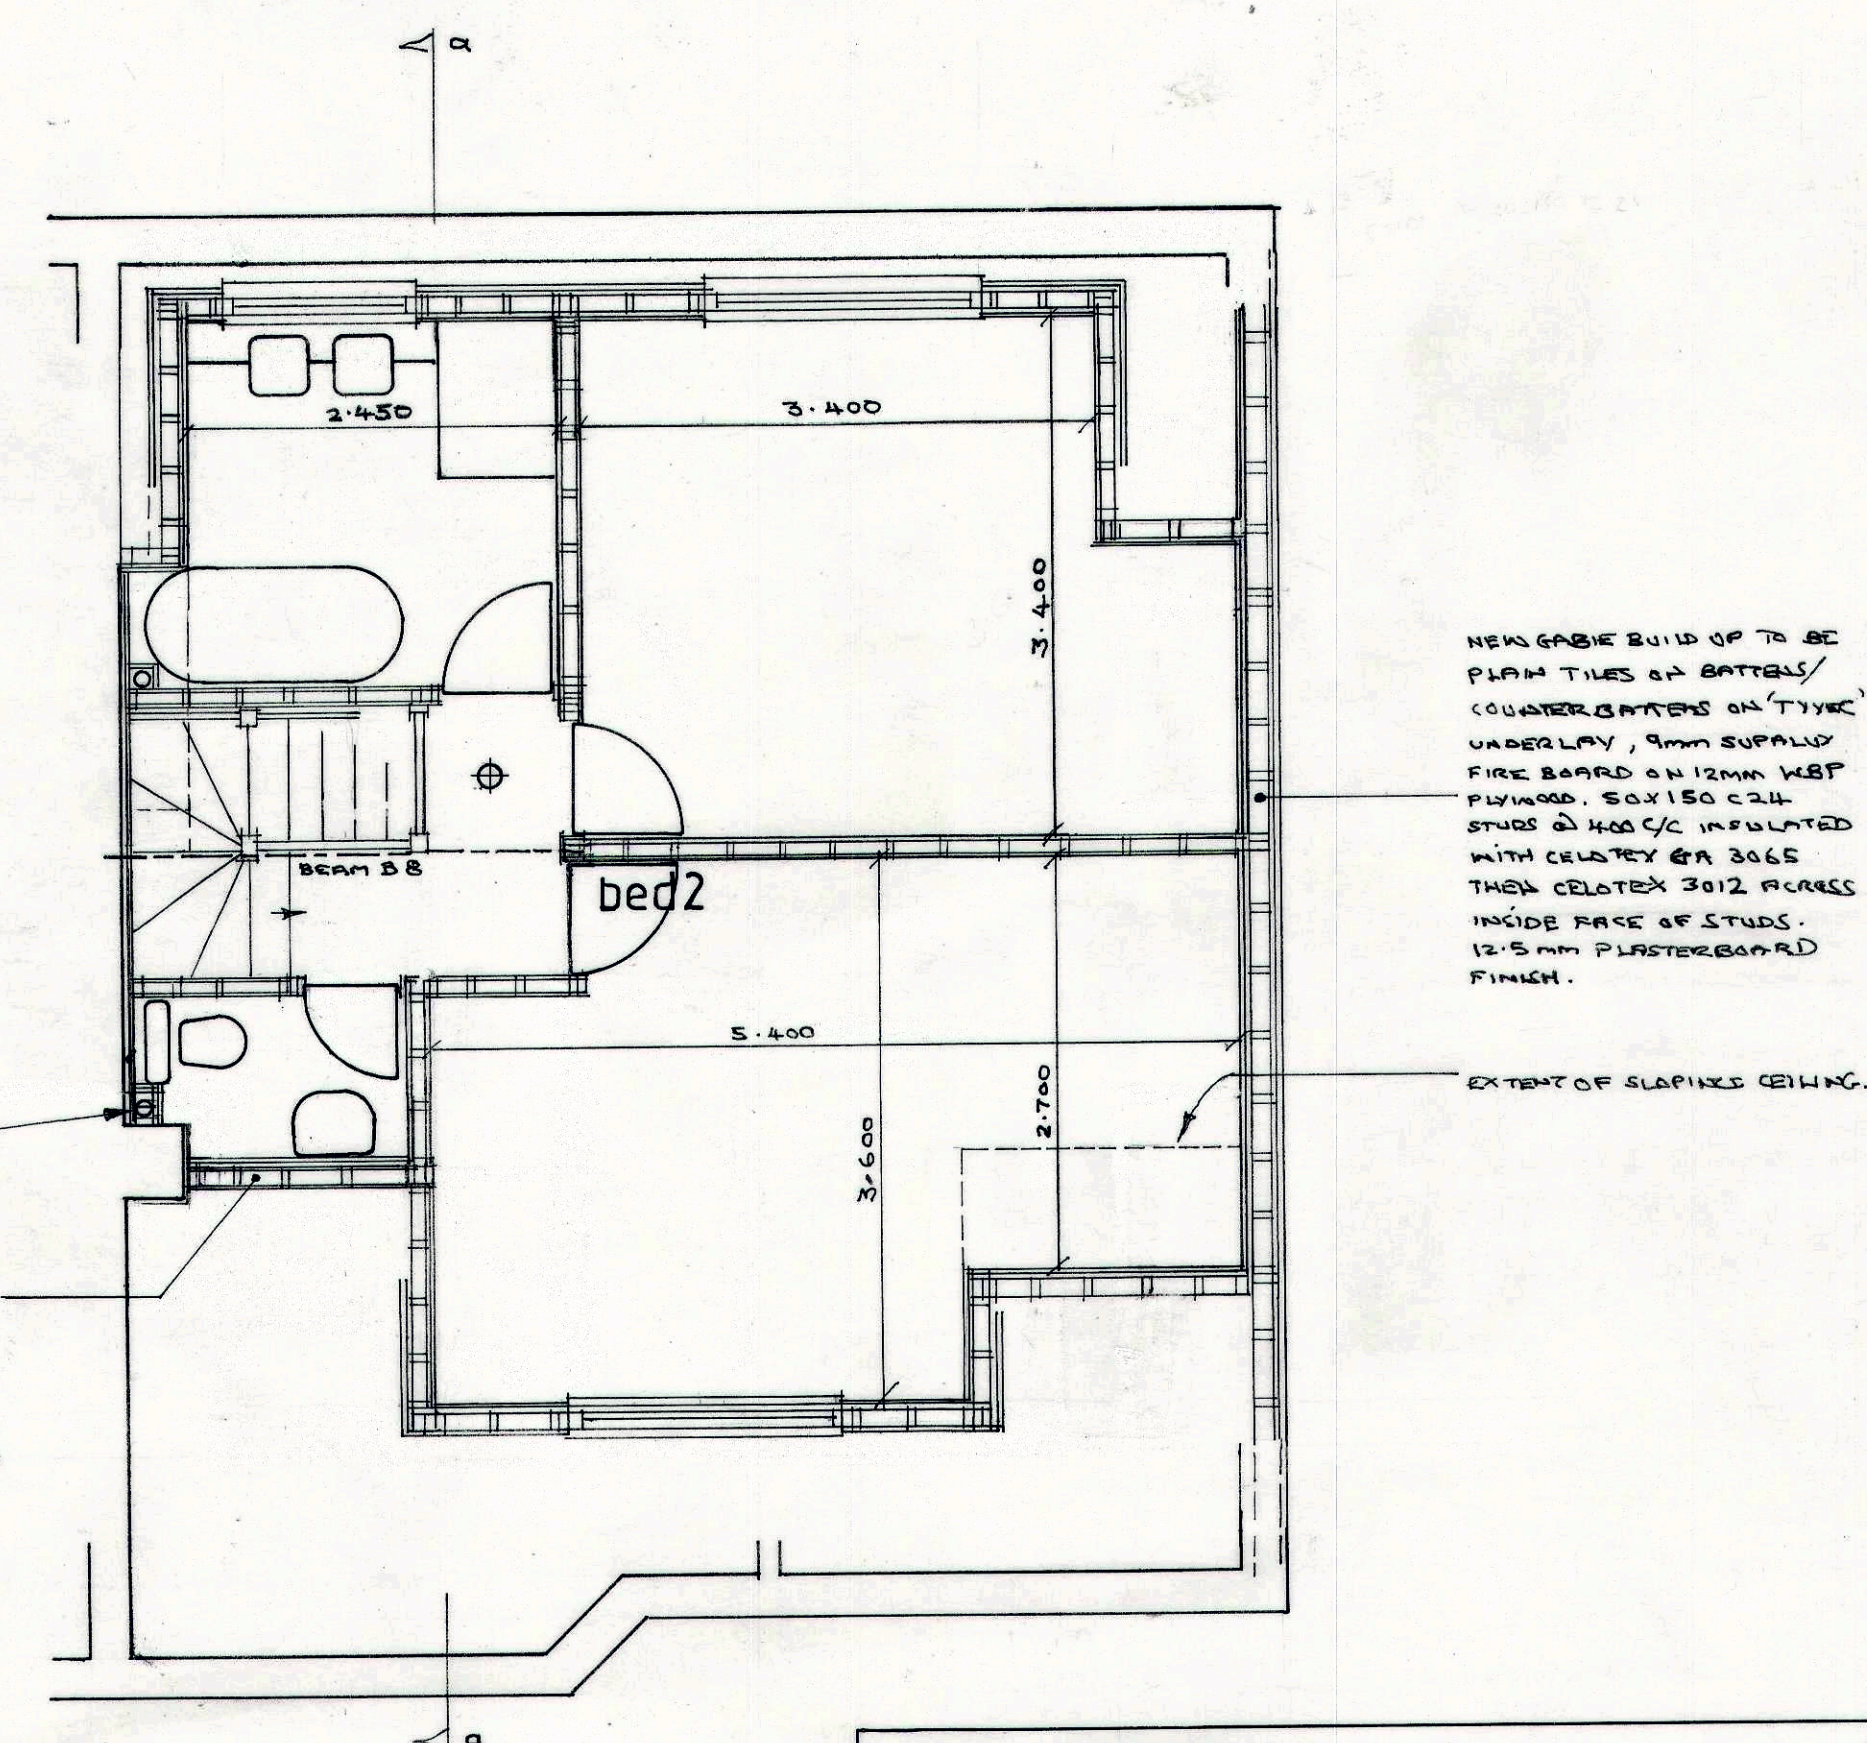
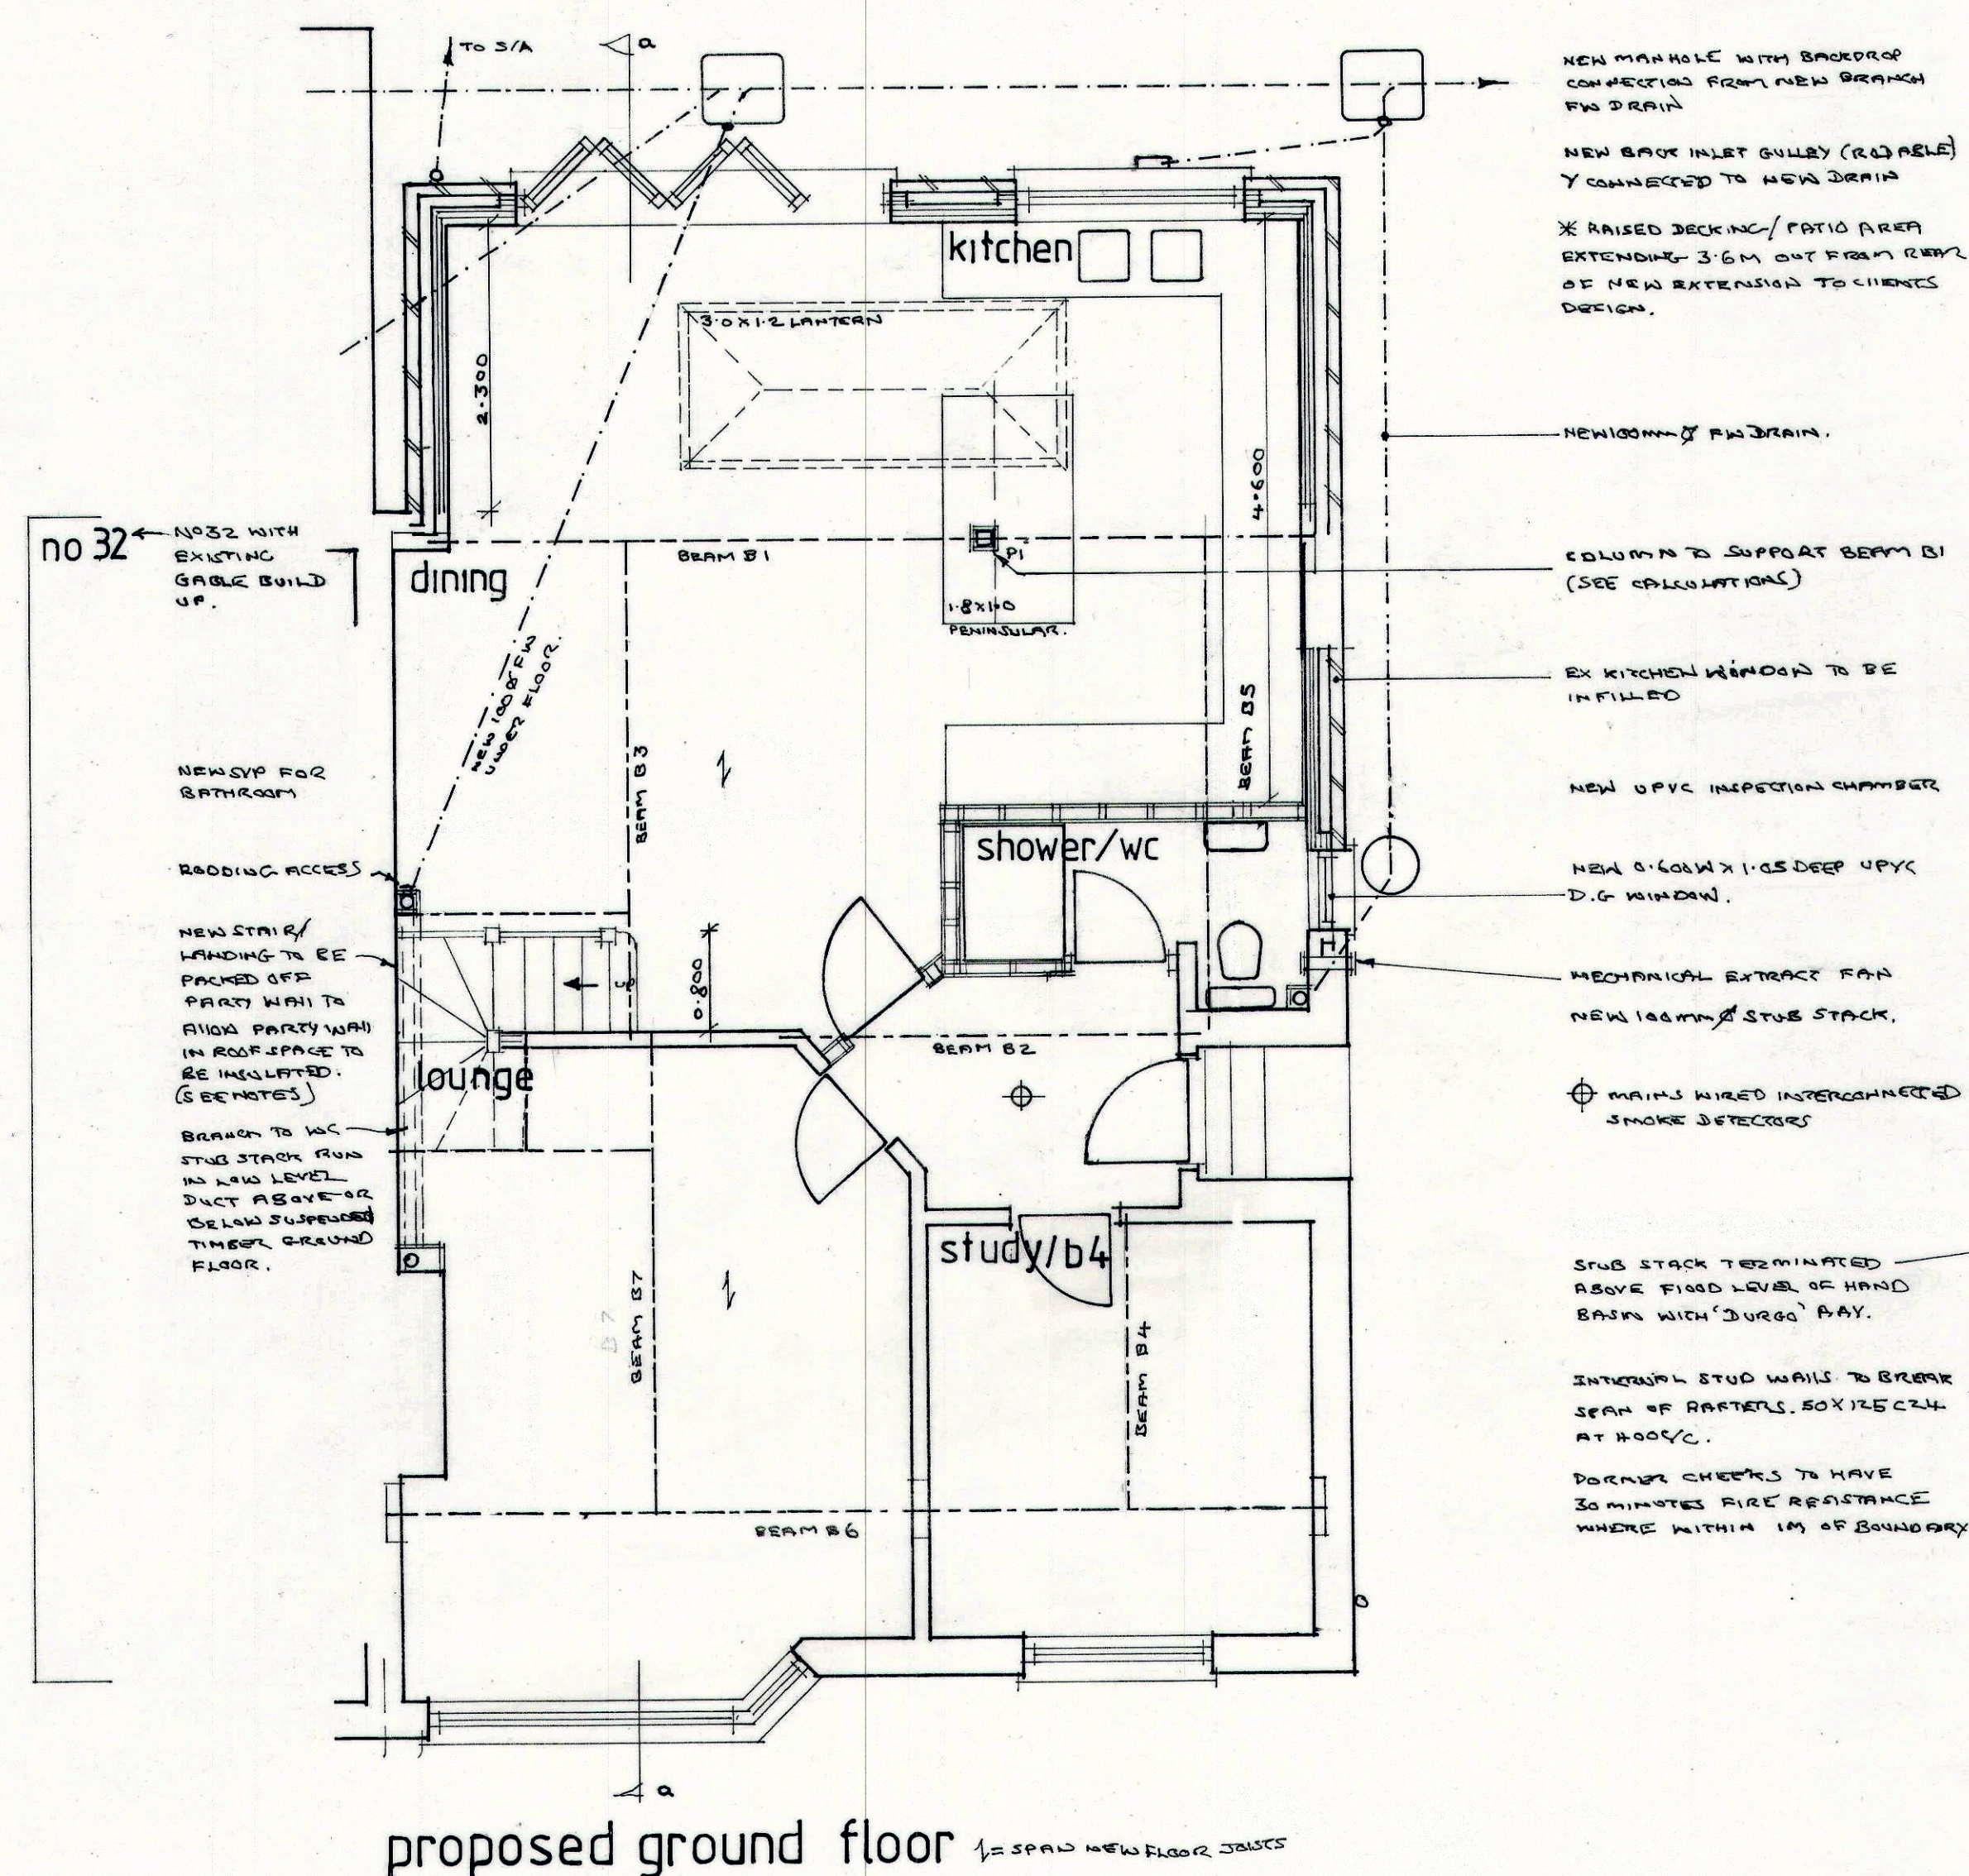
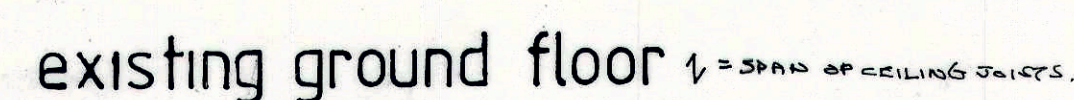
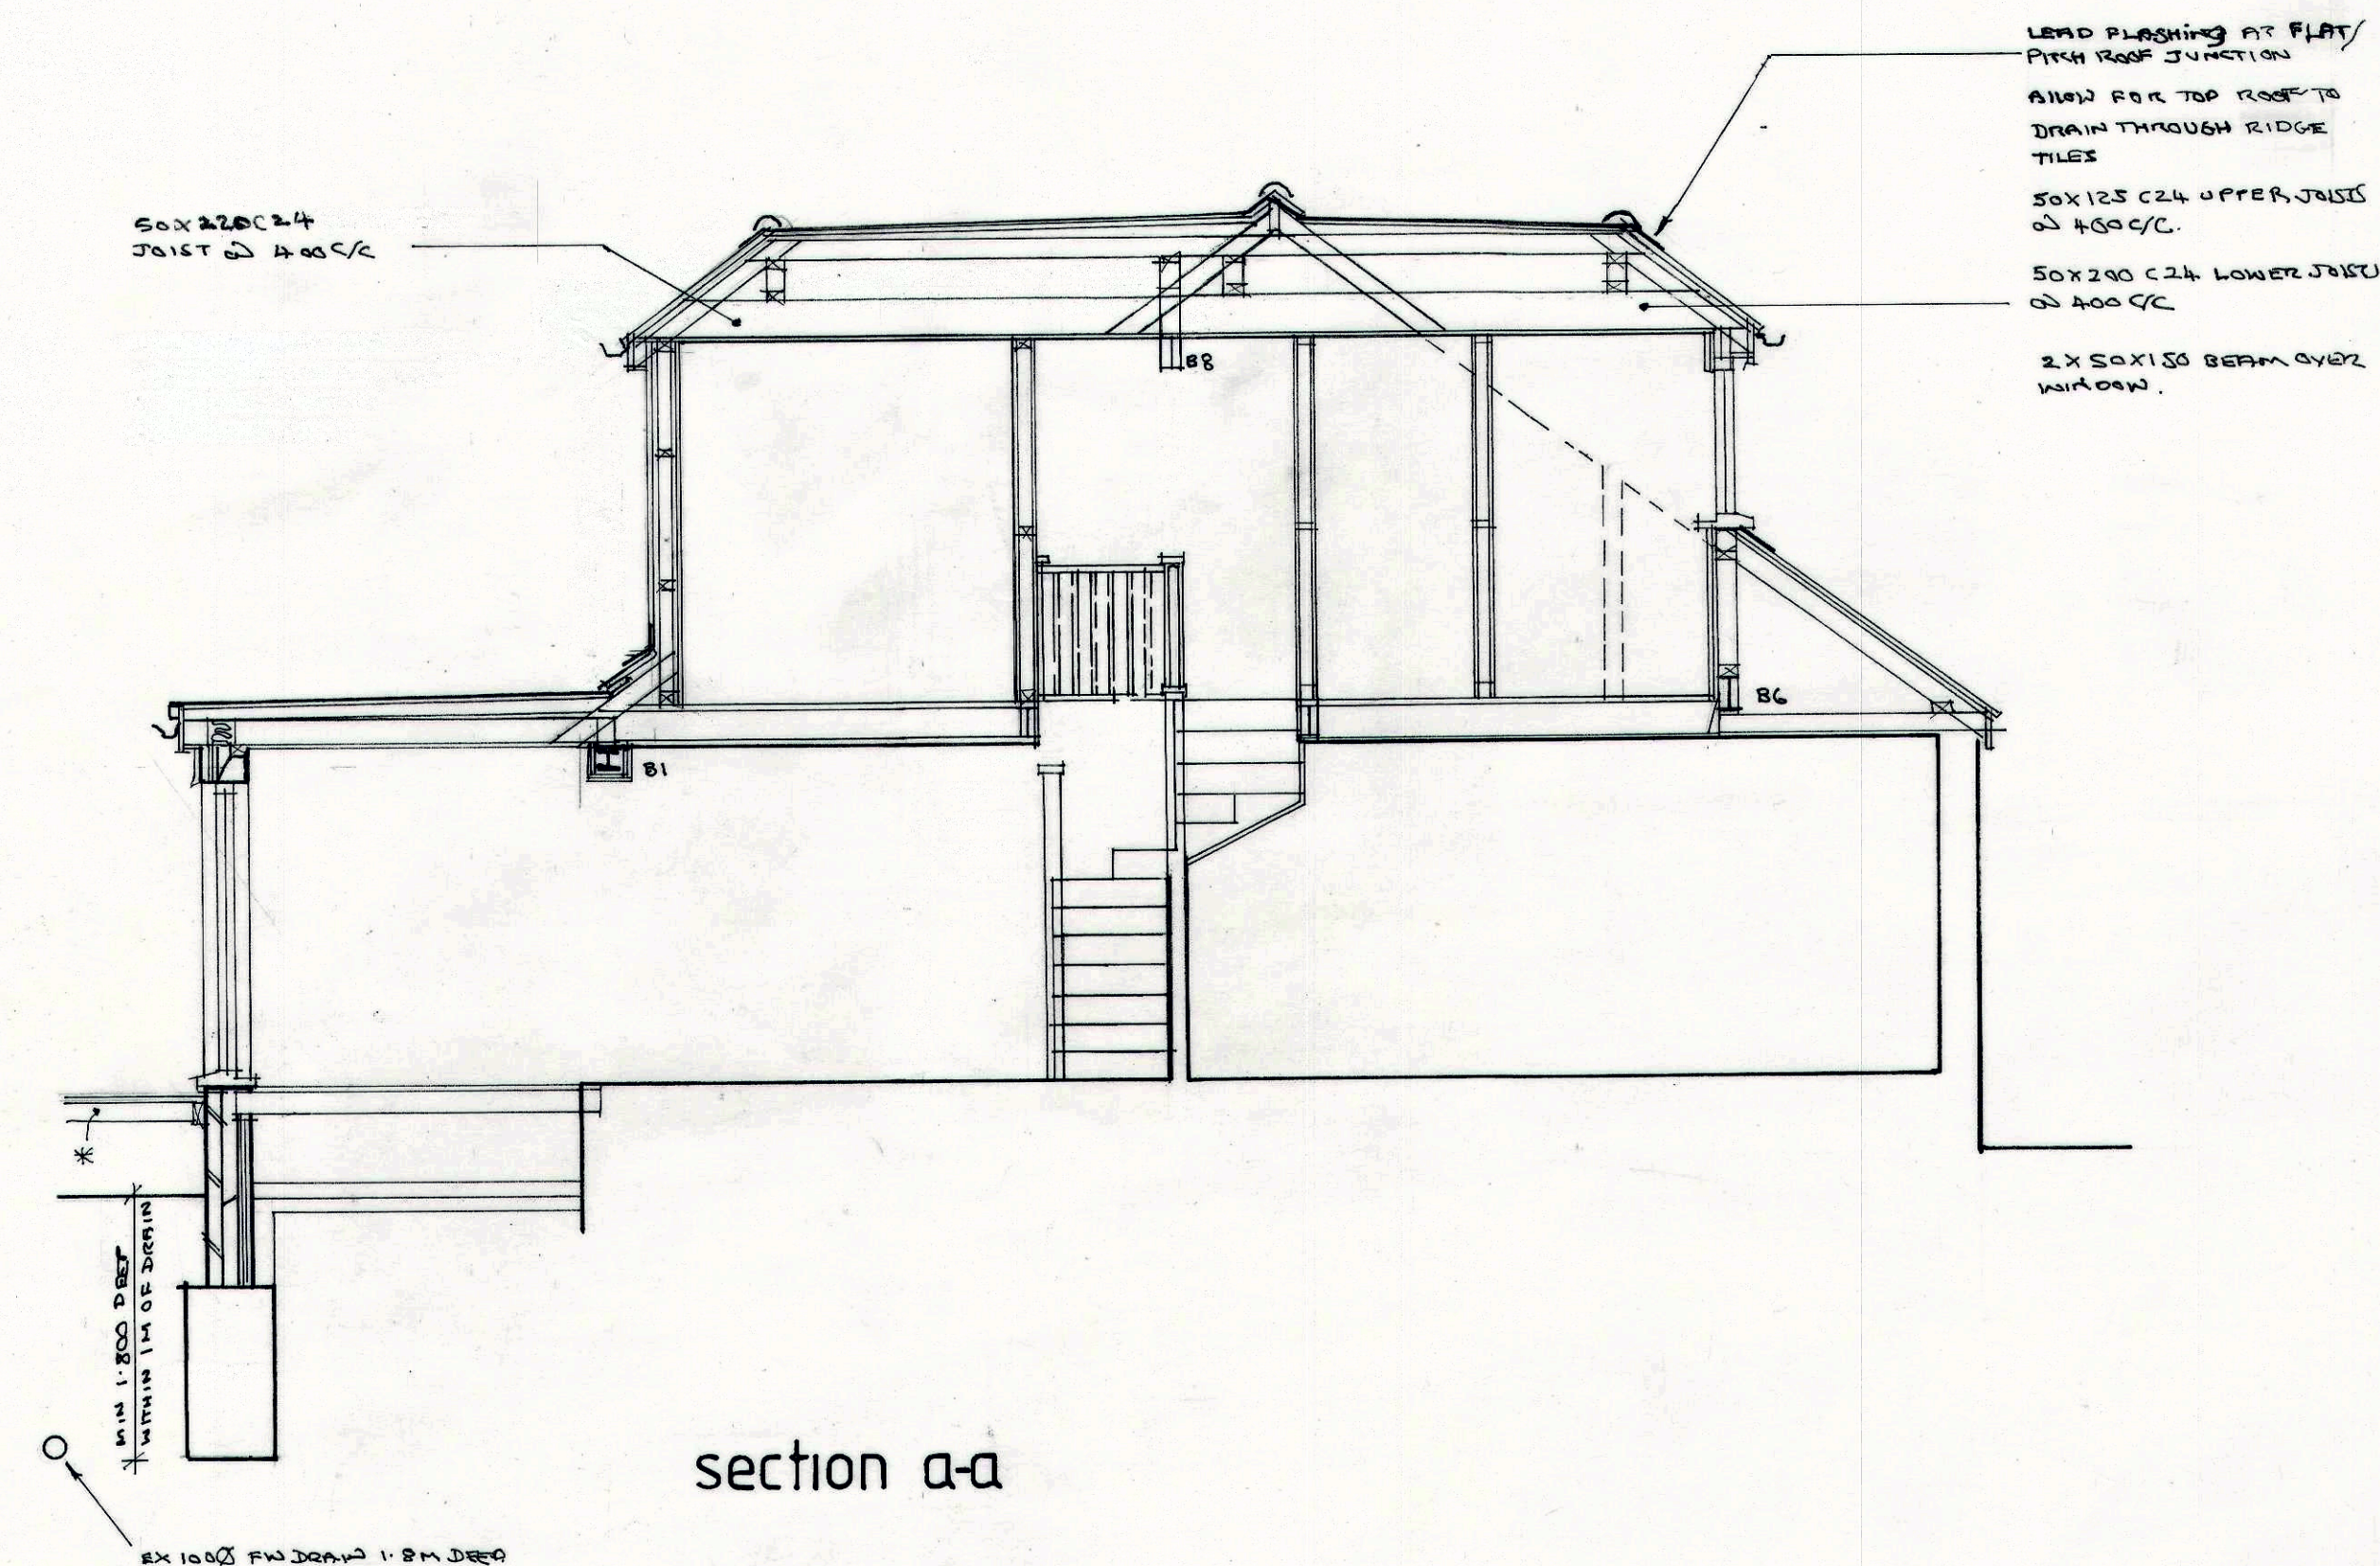
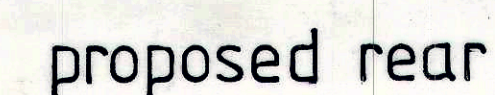
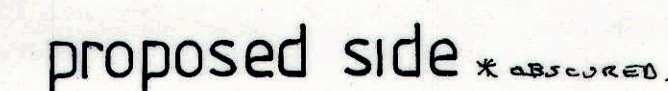


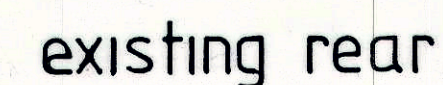

rear extension and rooms in roof at
34 yew tree drive cowplain
for mr mrs fletcher

scale 1:50 1:100 date FEB 18 dwg SFOlk

A - DORMERS
REDUCED
JUNE 17