


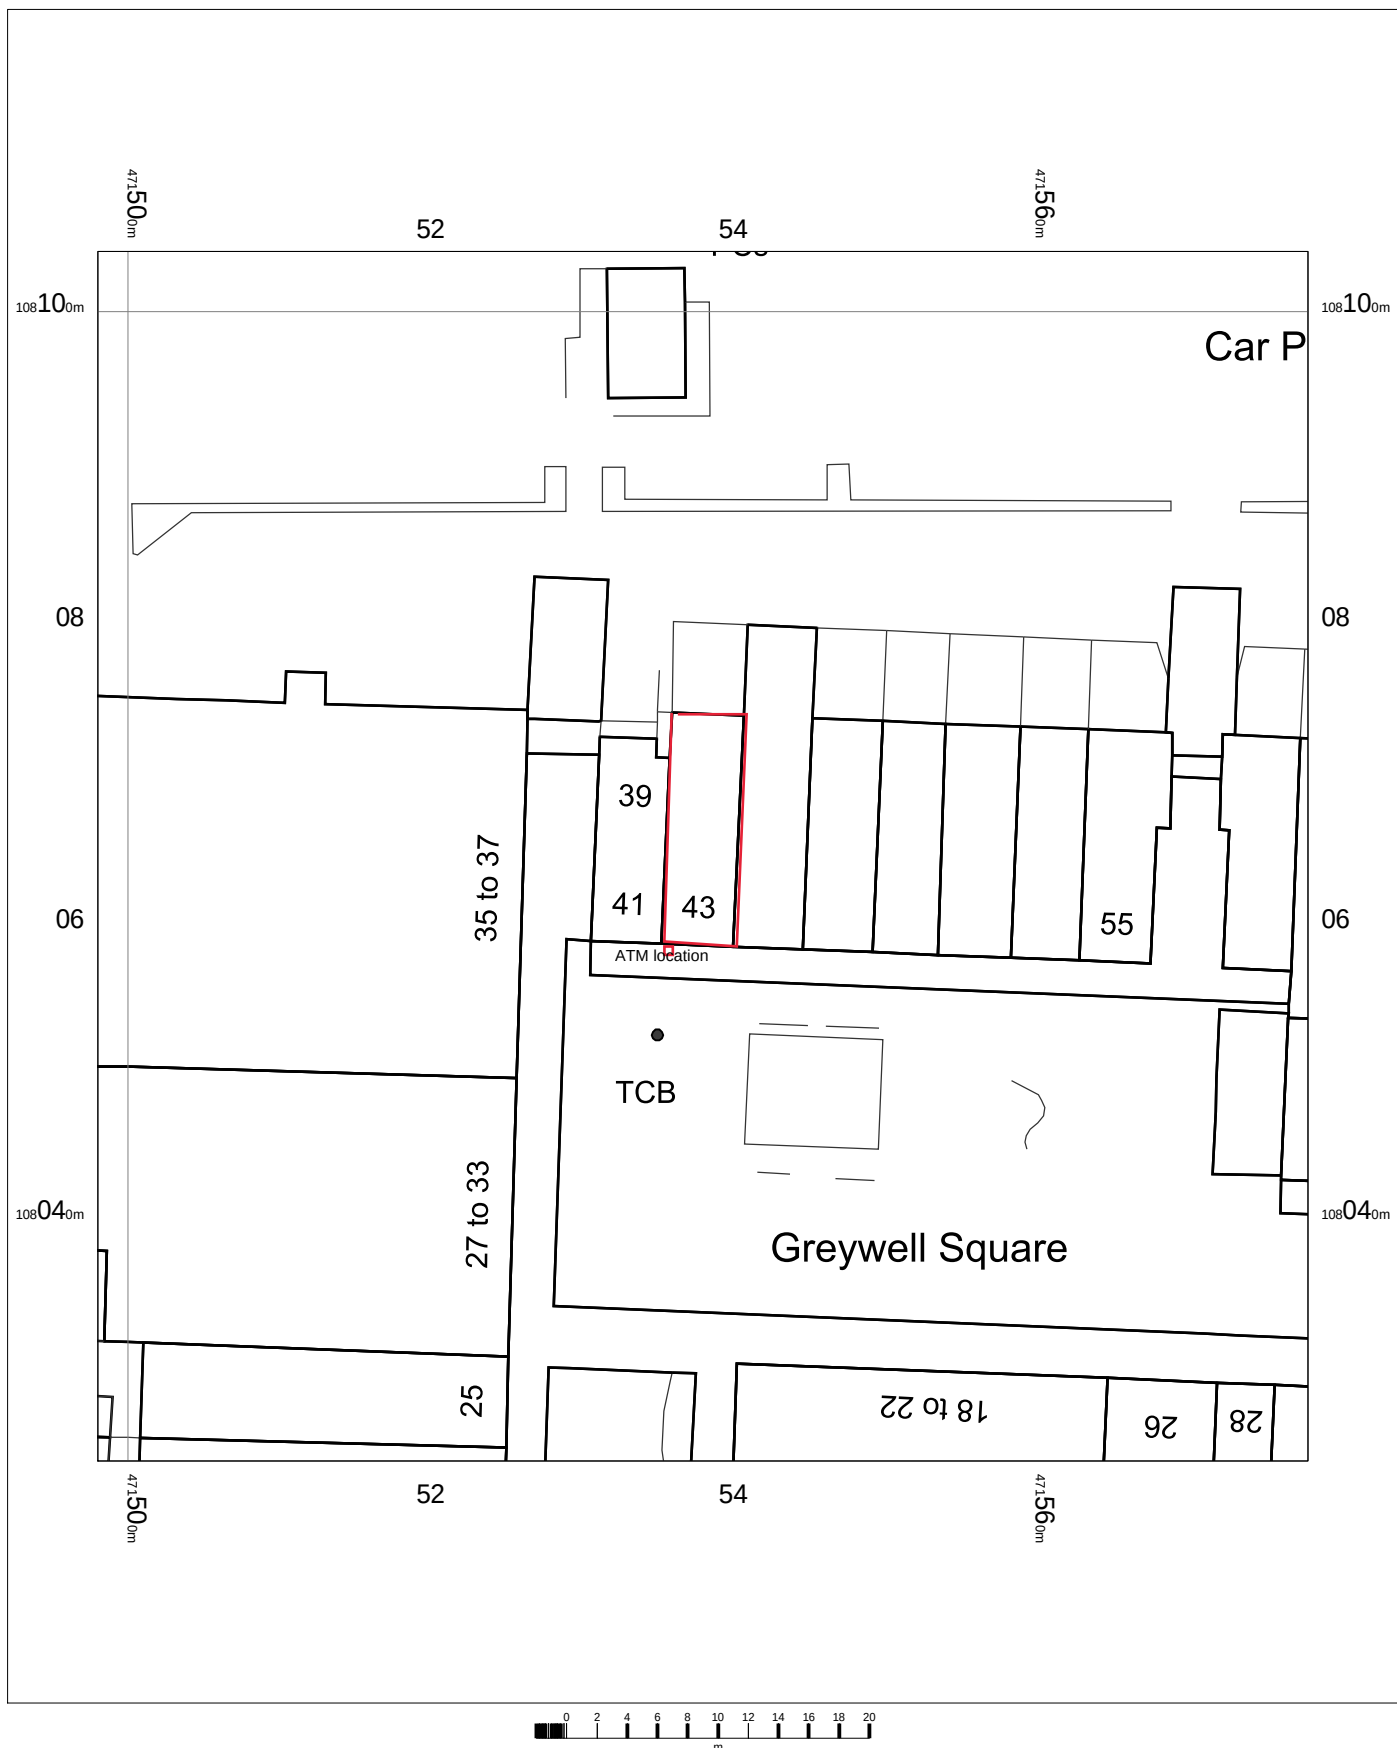

Kiosk News
 43 Greywell Road
 Havant
 PO9 5AH

 T016795

OS MasterMap 1250/2500/10000 scale
 Tuesday, September 5, 2017, ID: BLJT-00652368
www.planningapplicationmaps.co.uk

1:500 scale print at A4, Centre: 471538 E, 108064 N

©Crown Copyright Ordnance Survey. Licence no. 100051661

