



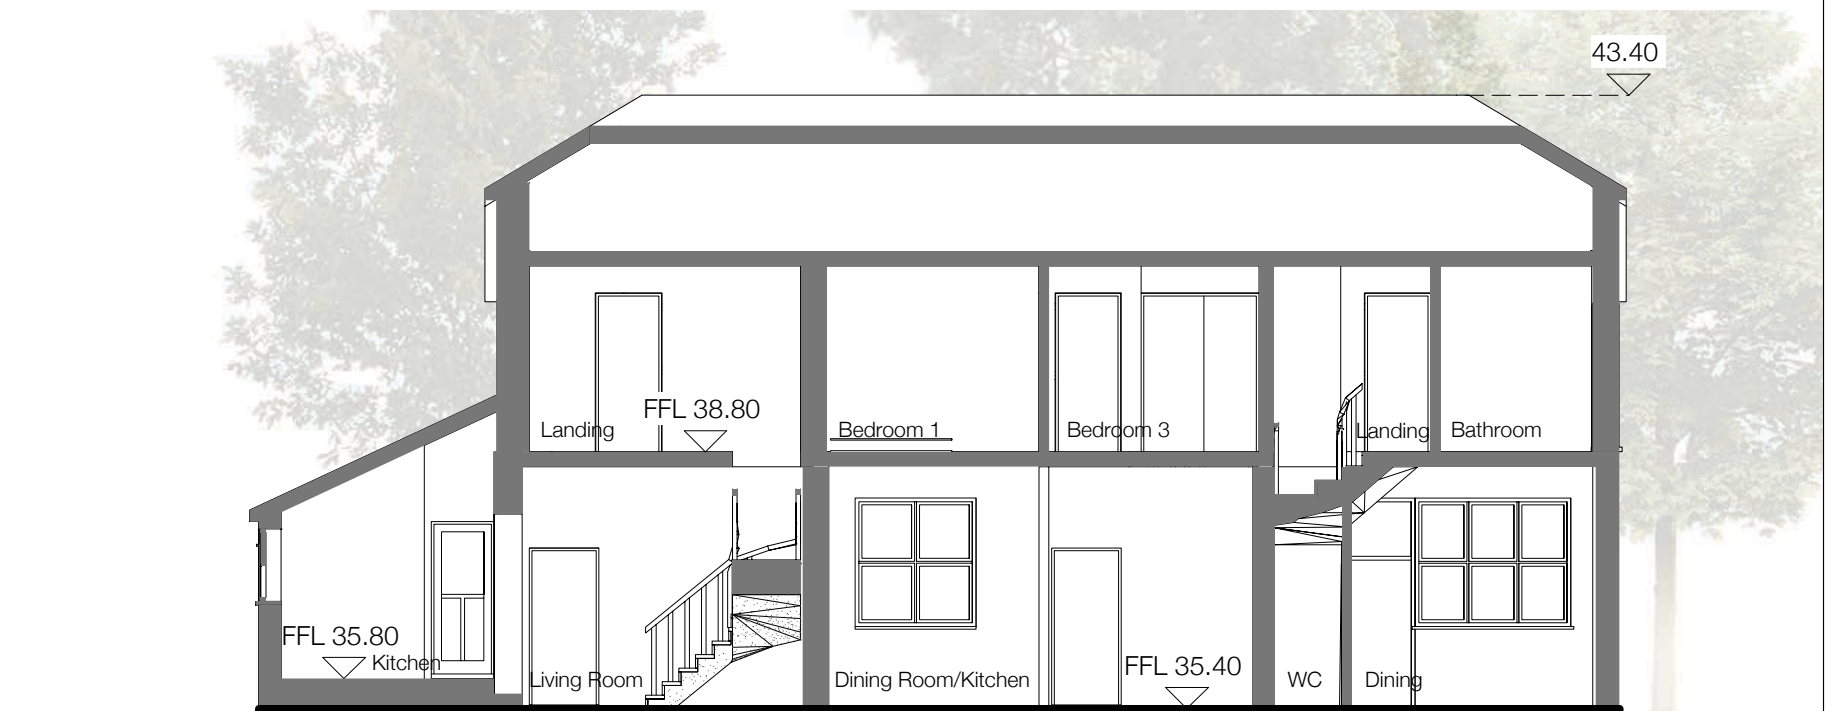

10 Cross Section A-A - Courtyard
Scale: 1:100

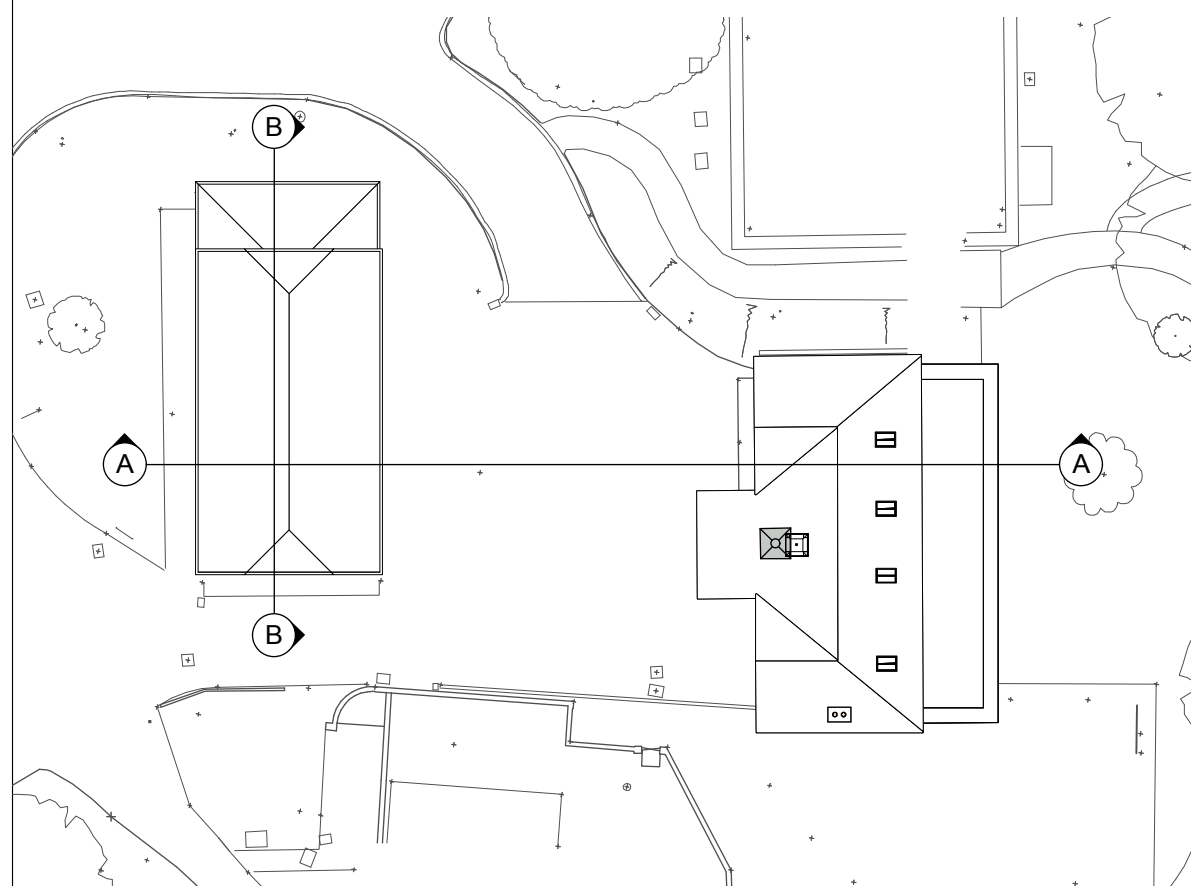

11 Long Section B-B - Coach House
Scale: 1:100