


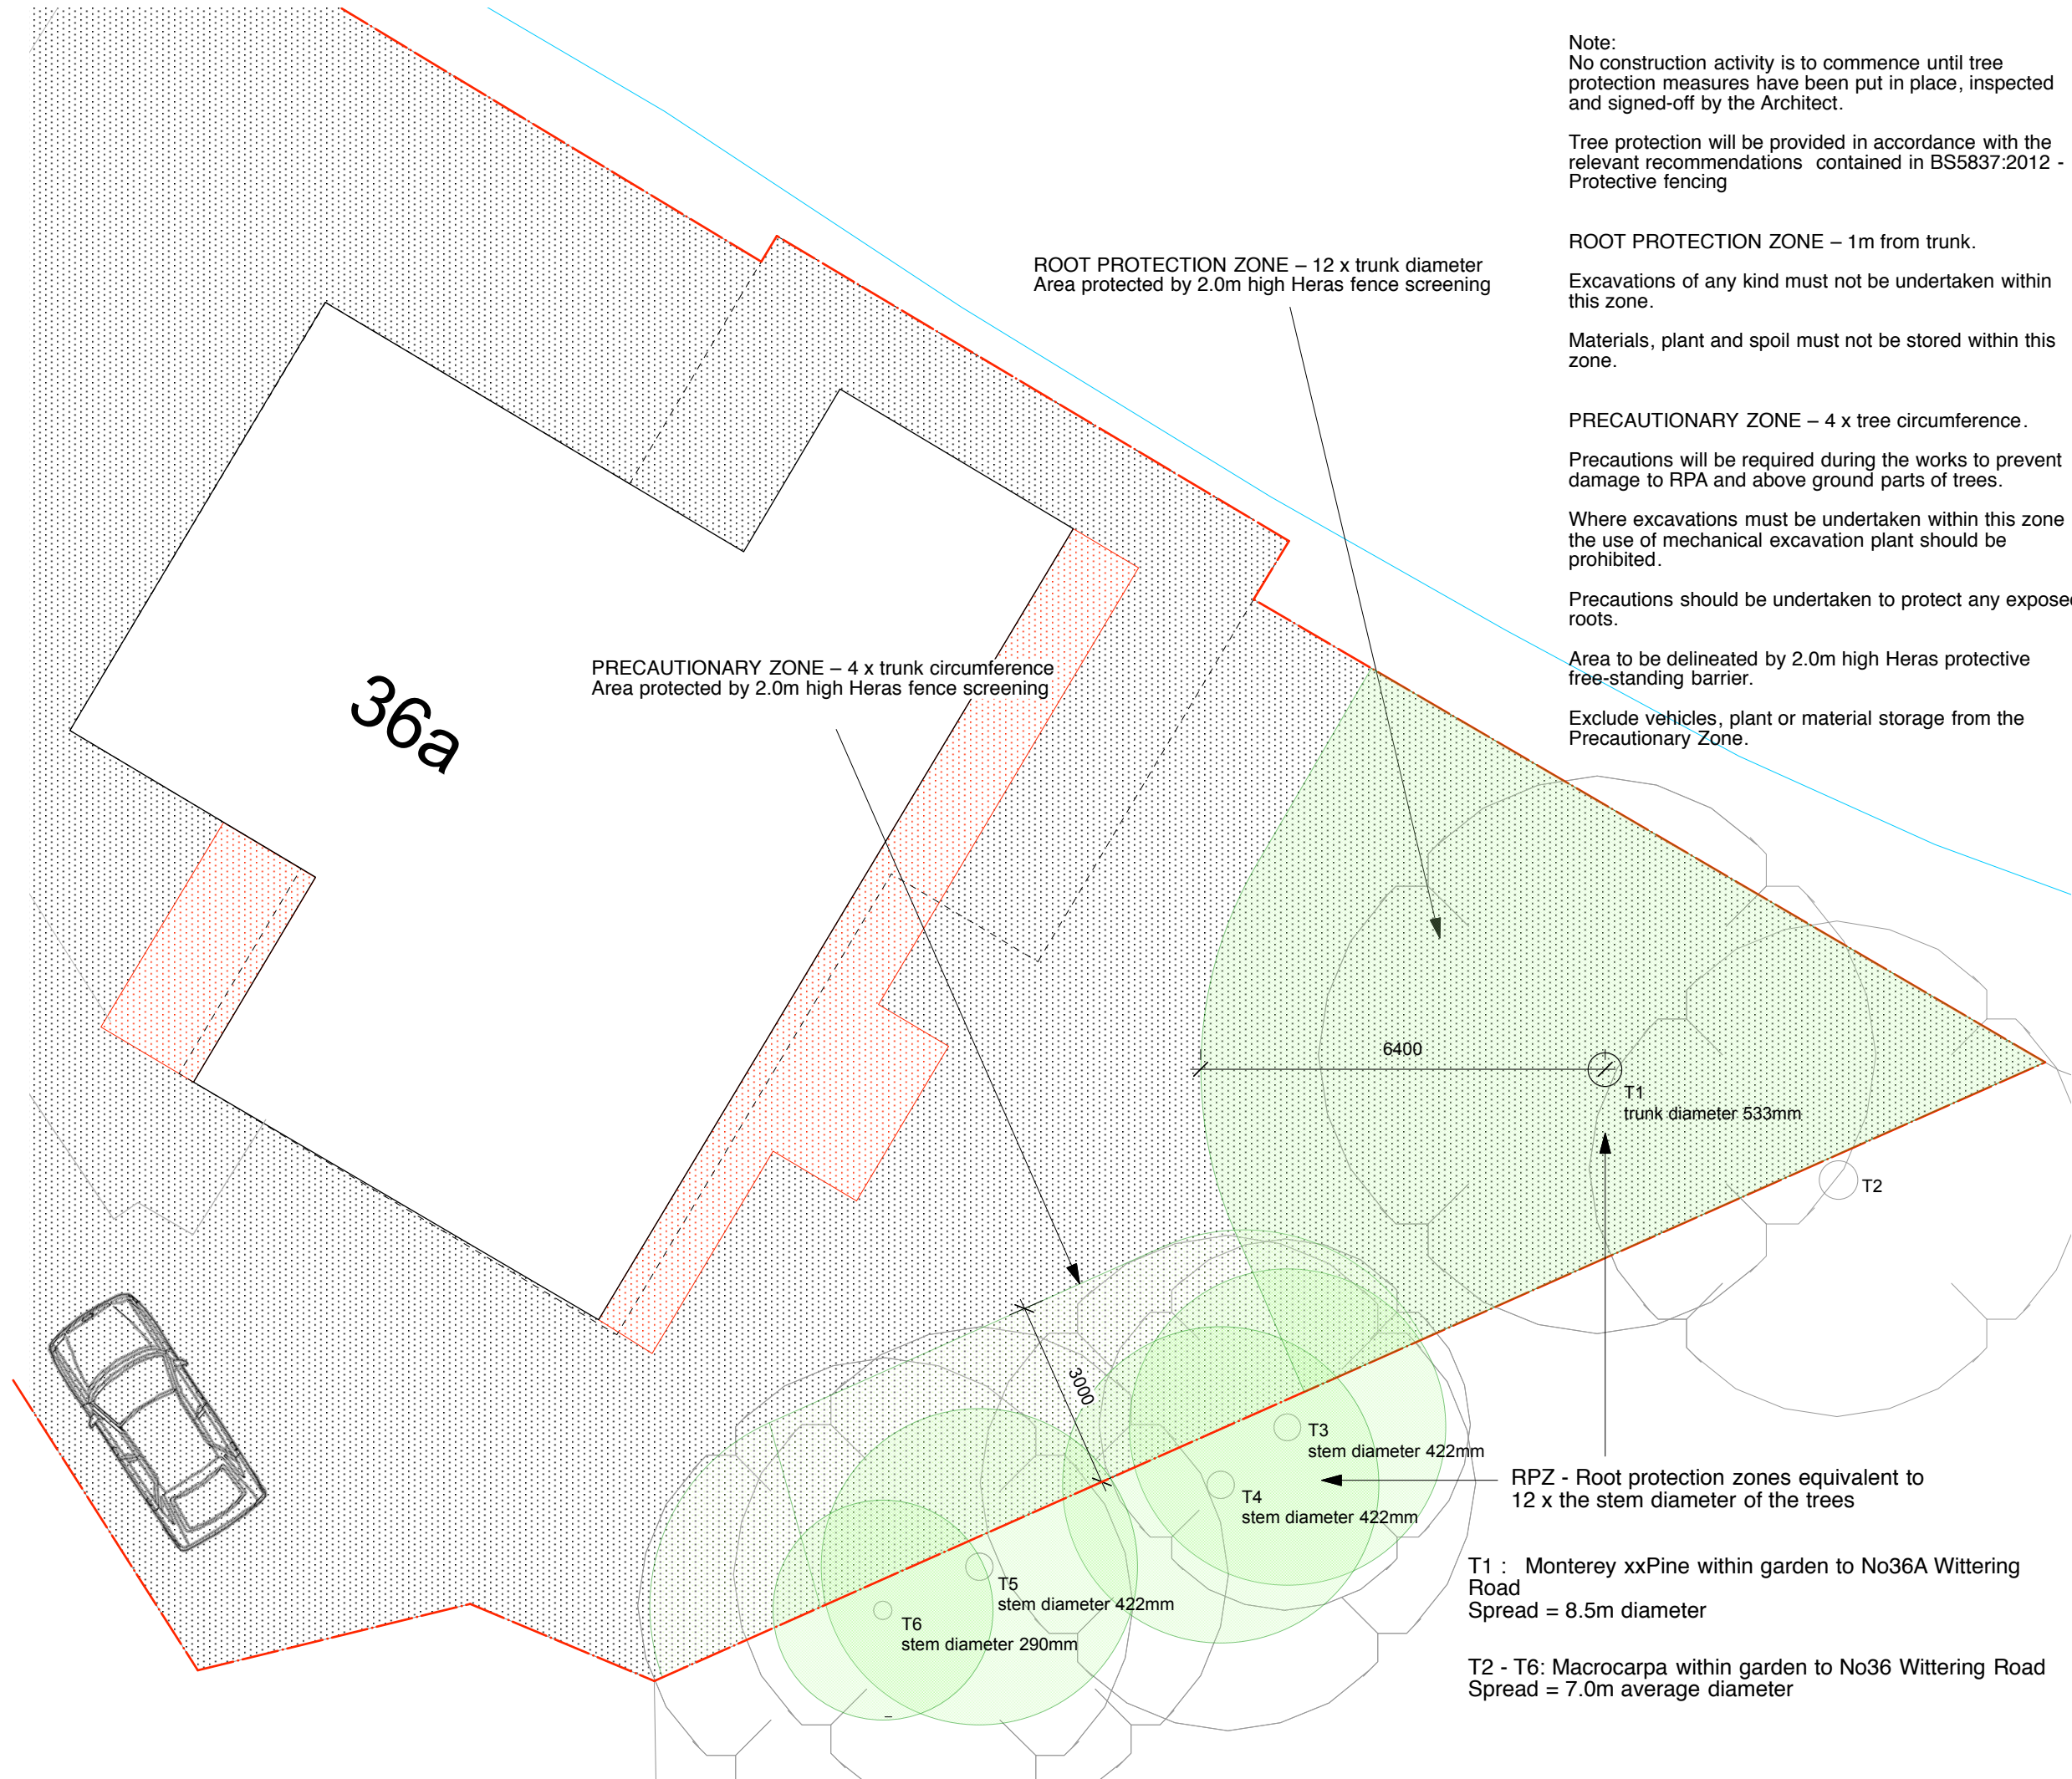

Note:
No construction activity is to commence until tree protection measures have been put in place, inspected and signed-off by the Architect.

Tree protection will be provided in accordance with the relevant recommendations contained in BS5837:2012 - Protective fencing

ROOT PROTECTION ZONE – 12m from trunk.
Excavations of any kind must not be undertaken within this zone.

Materials, plant and spoil must not be stored within this zone.

PRECAUTIONARY ZONE – 4 x tree circumference .
Precautions will be required during the works to prevent damage to RPA and above ground parts of trees.

Where excavations must be undertaken within this zone the use of mechanical excavation plant should be prohibited.

Precautions should be undertaken to protect any exposed roots.

Area to be delineated by 2.0m high Heras protective free-standing barrier.

Exclude vehicles, plant or material storage from the Precautionary Zone.

TO BE READ IN CONJUNCTION WITH STRUCTURAL ENGINEER'S DRAWINGS.
REPORT ALL DISCREPANCIES PRIOR TO PROCEEDING.

Notes:

015

N

B Radius of the RPZ protection to T1 increased to 12x stem diameter18/04/18

A RPZ protection increased to 12x stem diameter13/04/18

REVISION	DATE

Yeates Design LLP

74 Clerkenwell Road
London EC1M 5QA

tel: 020 7251 6667
www.yeatesdesign.co.uk

Y

PROJECT :

36a WITTERING ROAD
HAYLING ISLAND
HAMPSHIRE PO11 9SP

DRAWING :

Tree Protection Measures

SCALE :

1:100 @ A3

DATE :

APRIL 2018

DWG NO.

594/P/021

B

DWN BY :

DRAWING STATUS :

FOR TENDER

☐

FOR PLANNING

☒

FOR CONSTRUCTION

☐

INFORMATION CONTAINED IN THIS DRAWING IS THE SOLE COPYRIGHT OF YEATES DESIGN + ARCHITECTURE AND SHOULD NOT BE REPRODUCED WITHOUT THEIR PERMISSION