

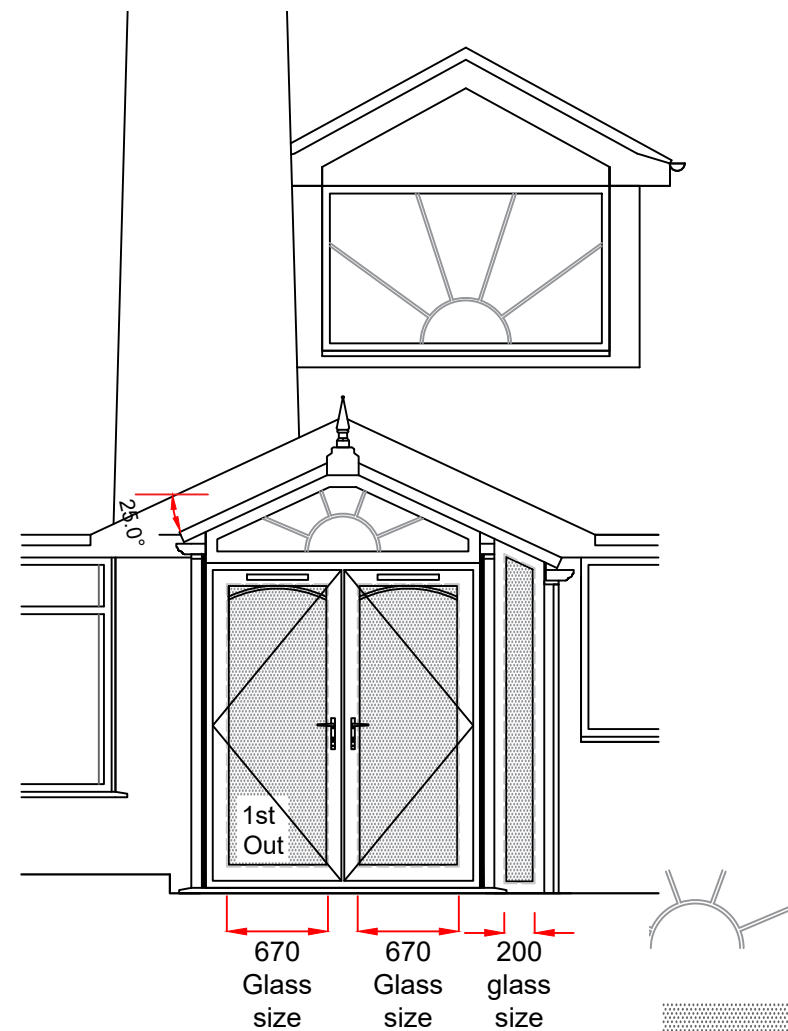


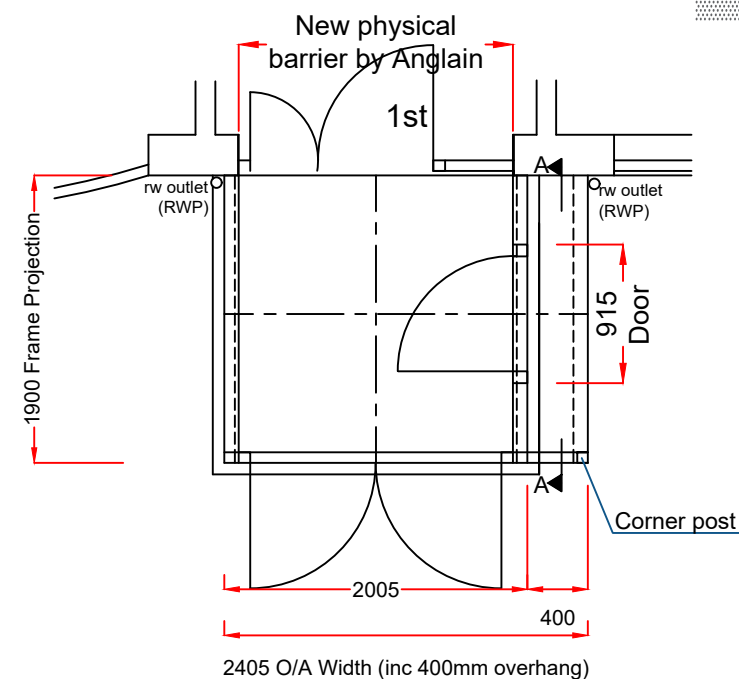


PLEASE NOTE! 18mm arched inserts NOT lining through at same level due to minimum arch on small frame adjacent to single door being at minimum 200mm radius which results in a 73mm arch drop not being enough to get below door leaf sightline. Left hand fixed side frame also done to a 73mm drop (arch radius is 1032mm) Double door arch drop 73mm (arch radius is 750mm).

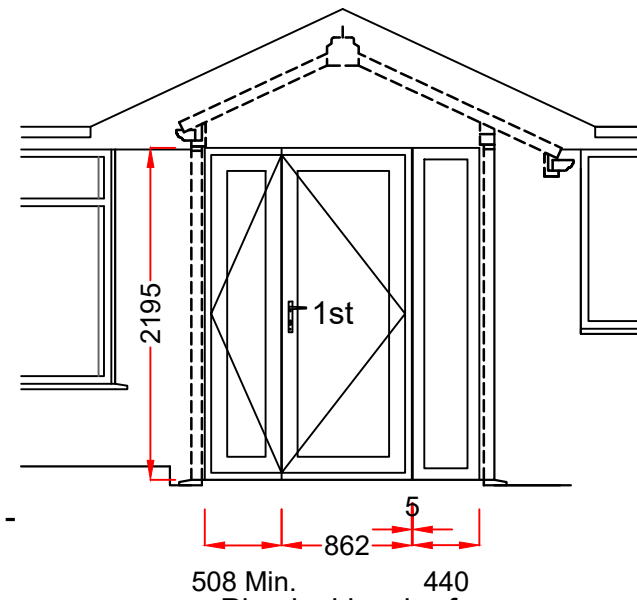

18mm Sunburst -

COTSWOLD obscure glazing throughout unit

Physical barrier frames
on separate WD order 301/1663025
viewed from inside conservatory
(Doors opening into Hall\House)

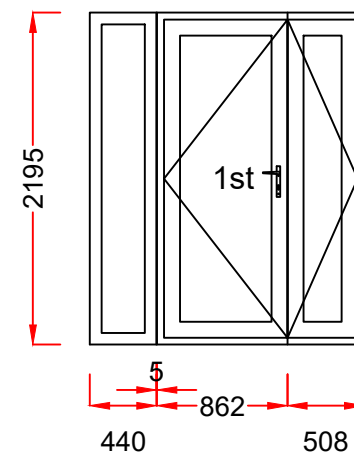

Above Physical barrier frames
viewed from Hall\House
(Doors opening into Hall\House)

Product Specification:

Roof:

Roof Type: PVCu
Roof colour: WHITE
Roof glazing: SOLAROOOF
Roof spacer colour: BLACK
Finial type: SCEPTRE
Cresting type: TILE
Flashing Type:
Eaves beam: SEB

Frames/Doors:

Product: PVCu (NJ & NN)
Colour: WHITE
Glazing: Toughened PLT (SAFE & SOUND)
Spacer colour: BLACK
Cill Type: PVCu (35 x 150mm)
Inserts: 18mm GEO SUNBURST
Inserts: 18mm GEO ARCHED
Obscure glazing: TGH COTSWOLD
Night\ Trickle vents: 2000c and 4000c

Doors:

1 No. single doors (Opening in)
1 No. double doors (Opening out)
Cill type: PVCu (35 x 150mm)
Letter plate to mid-rail: YES
Letter plate colour:
Handle colour:
Hinge colour: WHITE
Threshold: MOBILITY

Frames:

Fixed frames

Physical barrier:

Frames/Doors:

Product: PVCu (UJ & UN)
Colour: WHITE
Glazing: Clear toughened PLT (SAFE & SOUND)
Spacer colour: BLACK

Doors:

1 No. Double doors (Opening in)
Handle colour: GOLD (IN & OUT)
Hinge colour: WHITE
Threshold: MOBILITY

Aspect 2



Telephone: 0845 437 3600

Drawing title: Proposed Plan

Contract No. : 099/91758 B Page 3 of 5

Proposed: PVCu WHITE KNIGHT CONSERVATORY
At: 53 NORTH SHORE ROAD
HAYLING ISLAND
HAMPSHIRE
PO11 0HN
For : DR GREENWOOD

Drawers initials: LSH

Scale : 1:50

Date: 15.09.2016

Revisions (Starting from bottom)

Rev	Date	Description	By
B	13/01/17	Customer supplied information correction and addition order info added for arched insert, RWP positions.	SDr
A	15/12/16	Sunburst amended to 18mm lead @ 4600 circle bars with 23° and 70° bars with safe and sound glass. 18mm arched inserts added (NOT lining through due to minimum arch on small frame adjacent to single door). Physical barrier night vents removed and breaks amended to minimum parameters. Obscure glass amended to Cotswold.	SDr

Customer Approval

Signed.....

Dated.....