


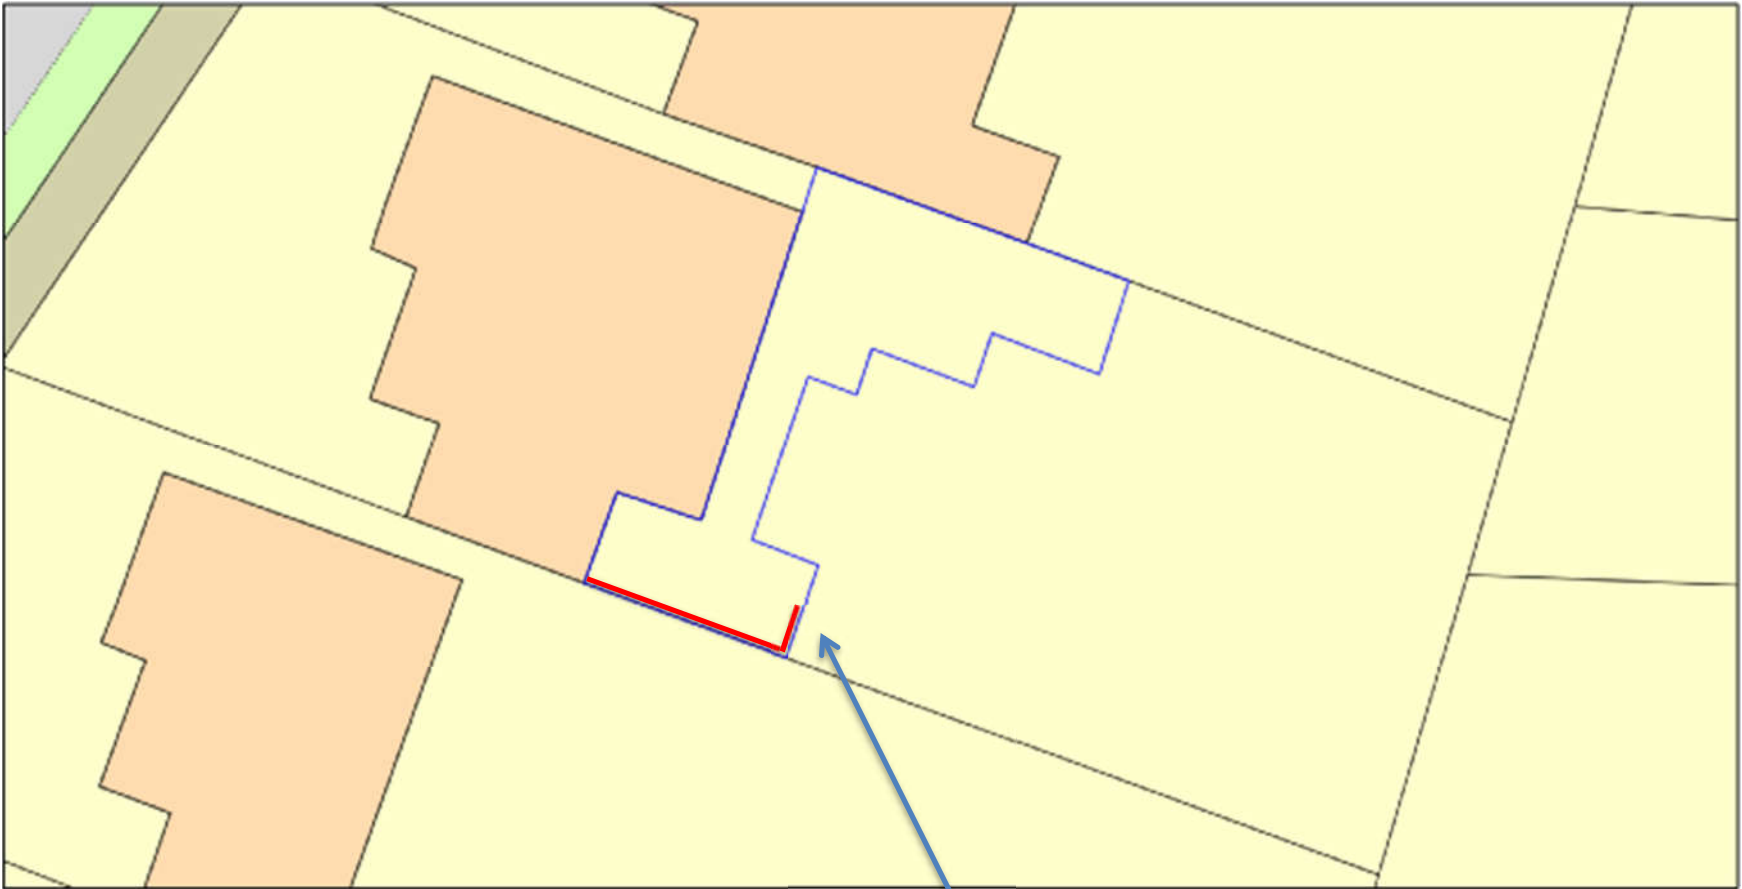

Fence (shown in red) to be erected at a total height of 2.6 metres from ground level along southern boundary.