

NOTES:

This drawing has been prepared for the purposes of concept and design development and is not to be used for any other purpose. Dimensions are indicative and should be referenced against measured surveys only.

This drawing is the property of Martin Ralph and must not be reproduced, in part or whole, or deviated from, without their permission.

AMENDMENTS		DATE
A	Floor layout updated	09.05.18

CLIENT

ALOHA DEVELOPMENTS LTD

PROJECT

GROUND FLOOR EXTENSION AND
NEW GARAGE
2 PORTLAND ROAD,
WATERLOOVILLE

DRAWING TITLE

SITE LAYOUTS
EXISTING AND PROPOSED

DATE

MARCH 2018

SCALE

1:200

DRAWING No.

18A_001 03

REVISION

A

MARTIN RALPH

ARCHITECTS

RIBA 

CHARTERED ARCHITECTS
SURVEYORS & ENGINEERS


Chartered Practice

Part of THE MARTIN RALPH GROUP


11 Dragon House
Hussar Court
Brambles Business Park
Portsmouth
Hampshire
PO7 7SF

www.martinralph.co.uk
info@martinralph.co.uk

T. 023 9226 7711
F. 023 9226 7712

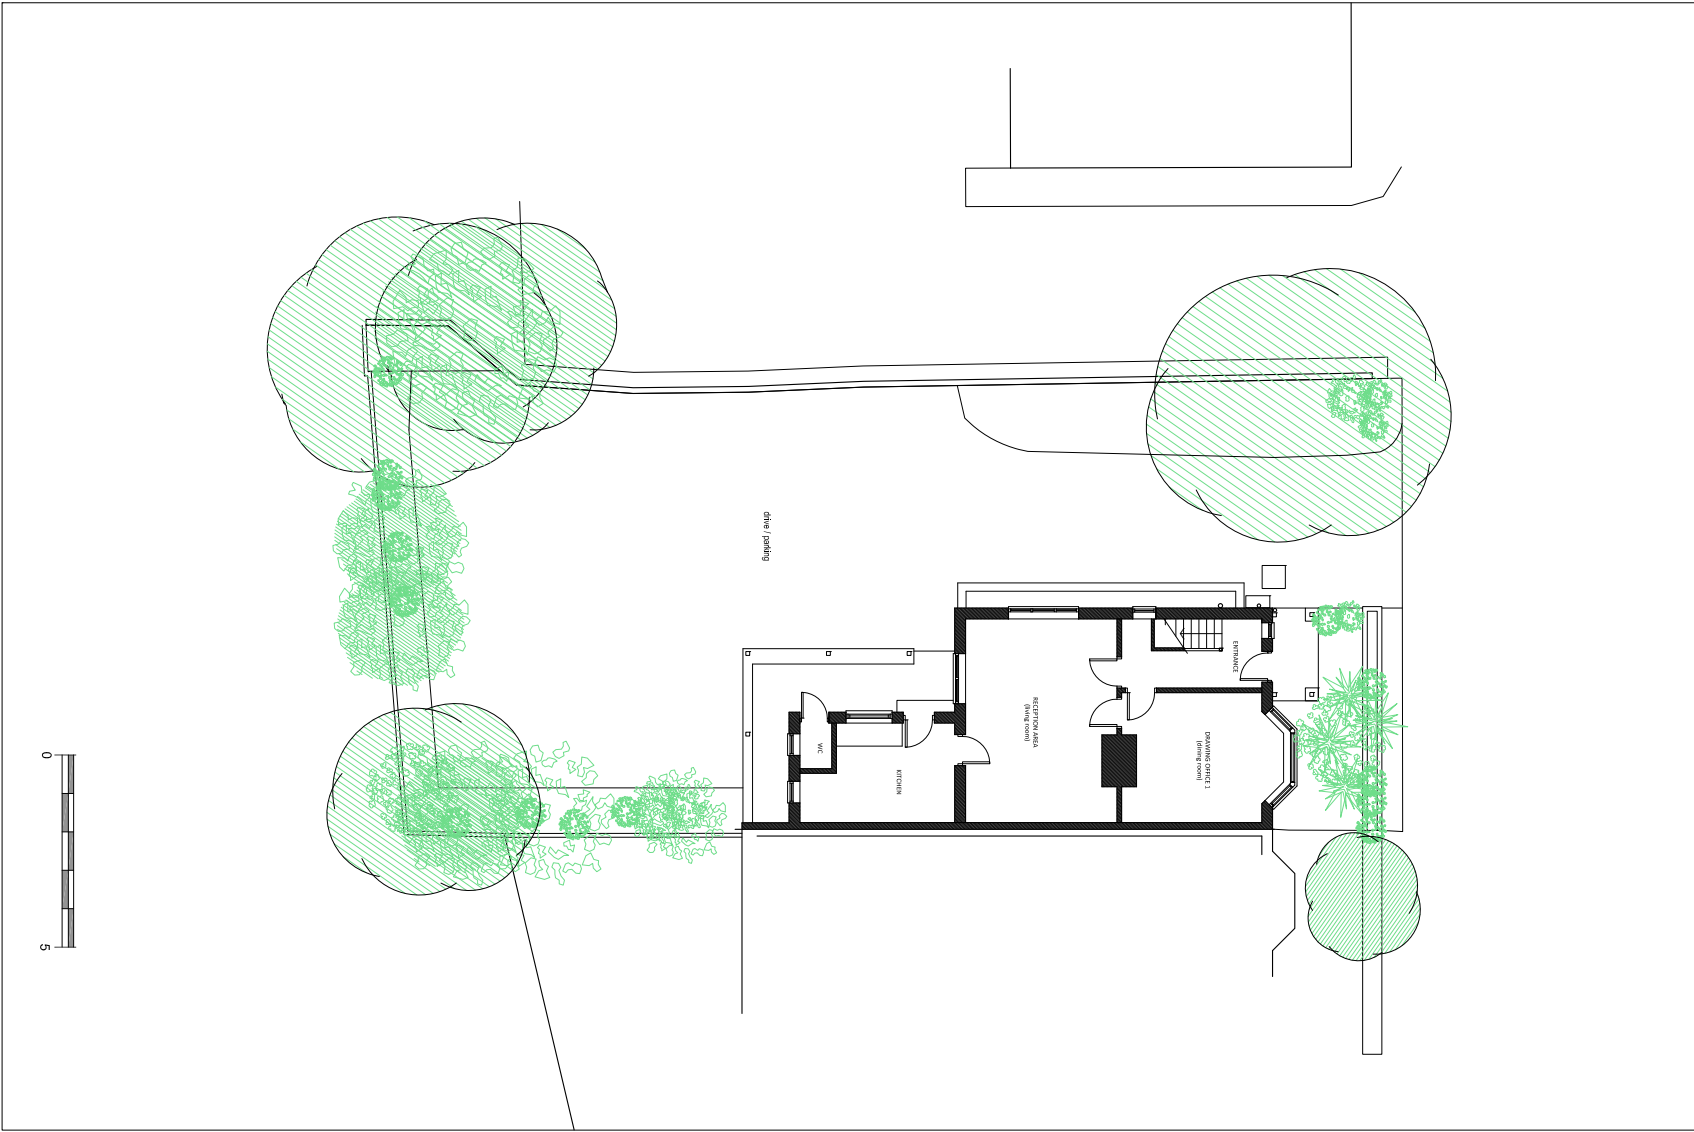

SITE LAYOUT AS PROPOSED

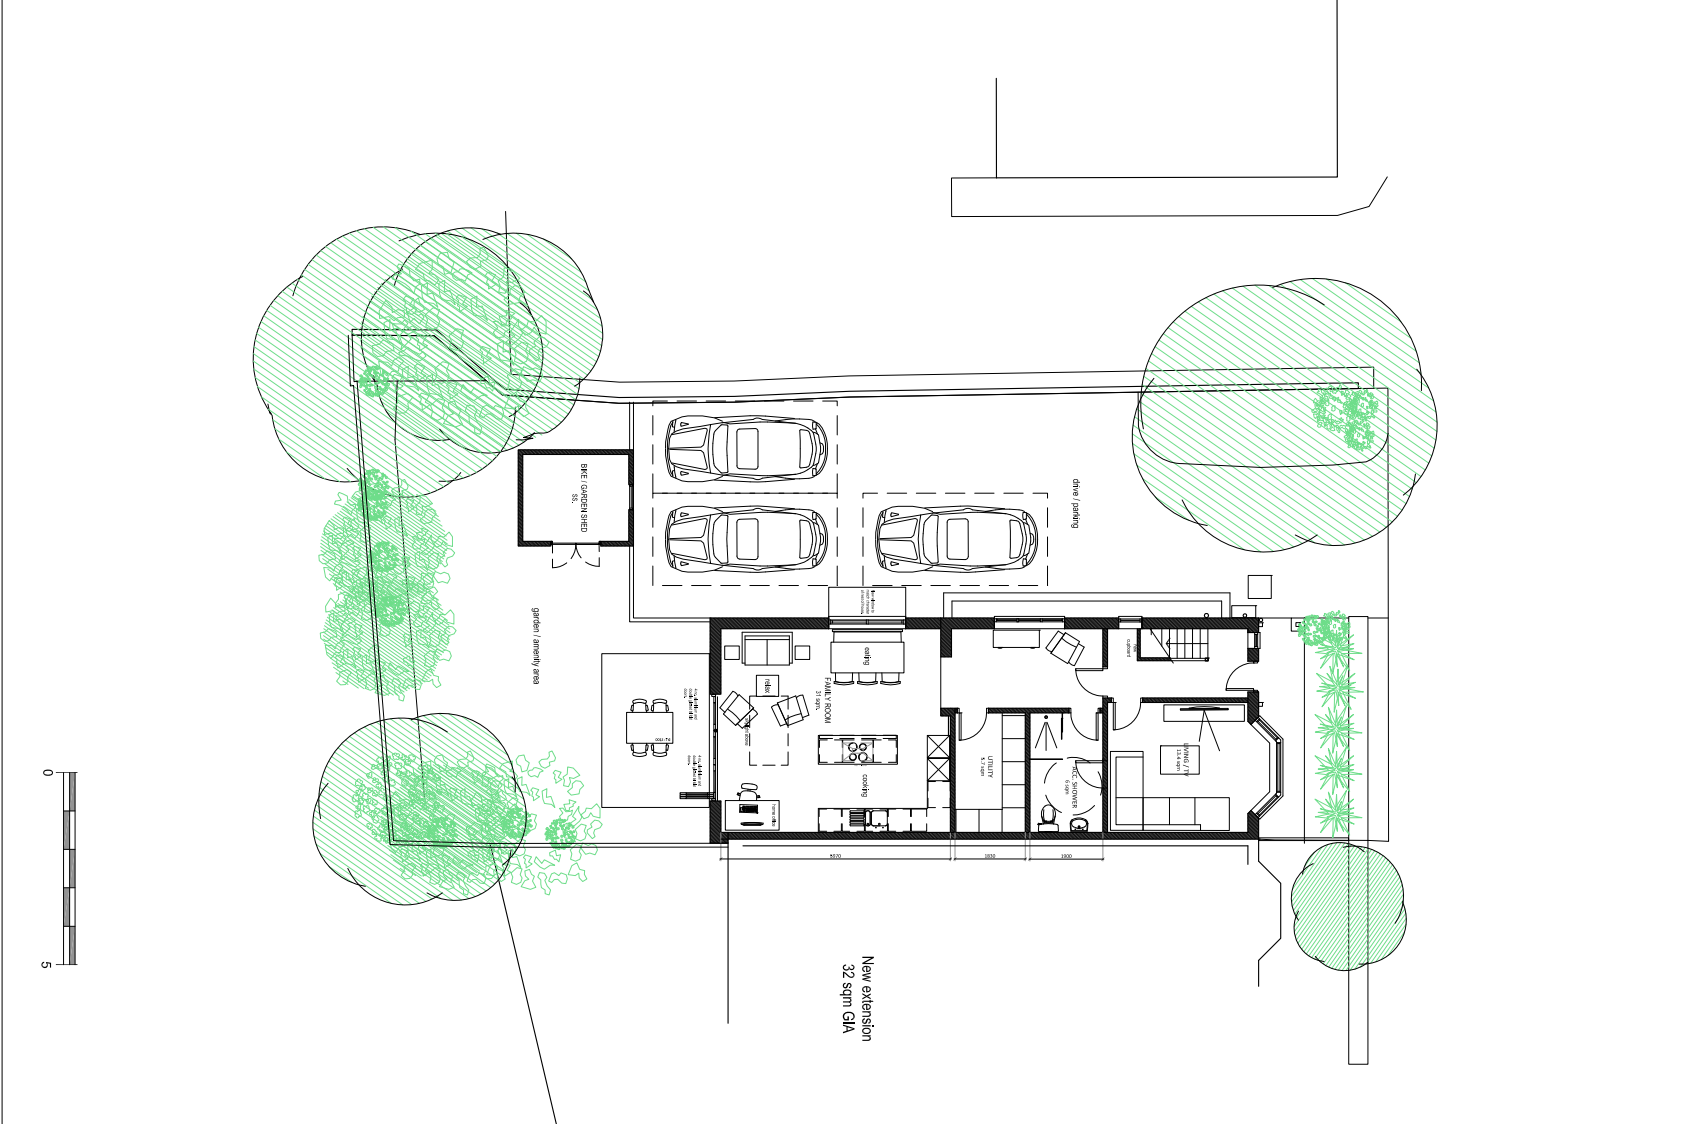

SITE LAYOUT AS EXISTING

PORTLAND ROAD - WATERLOOVILLE