
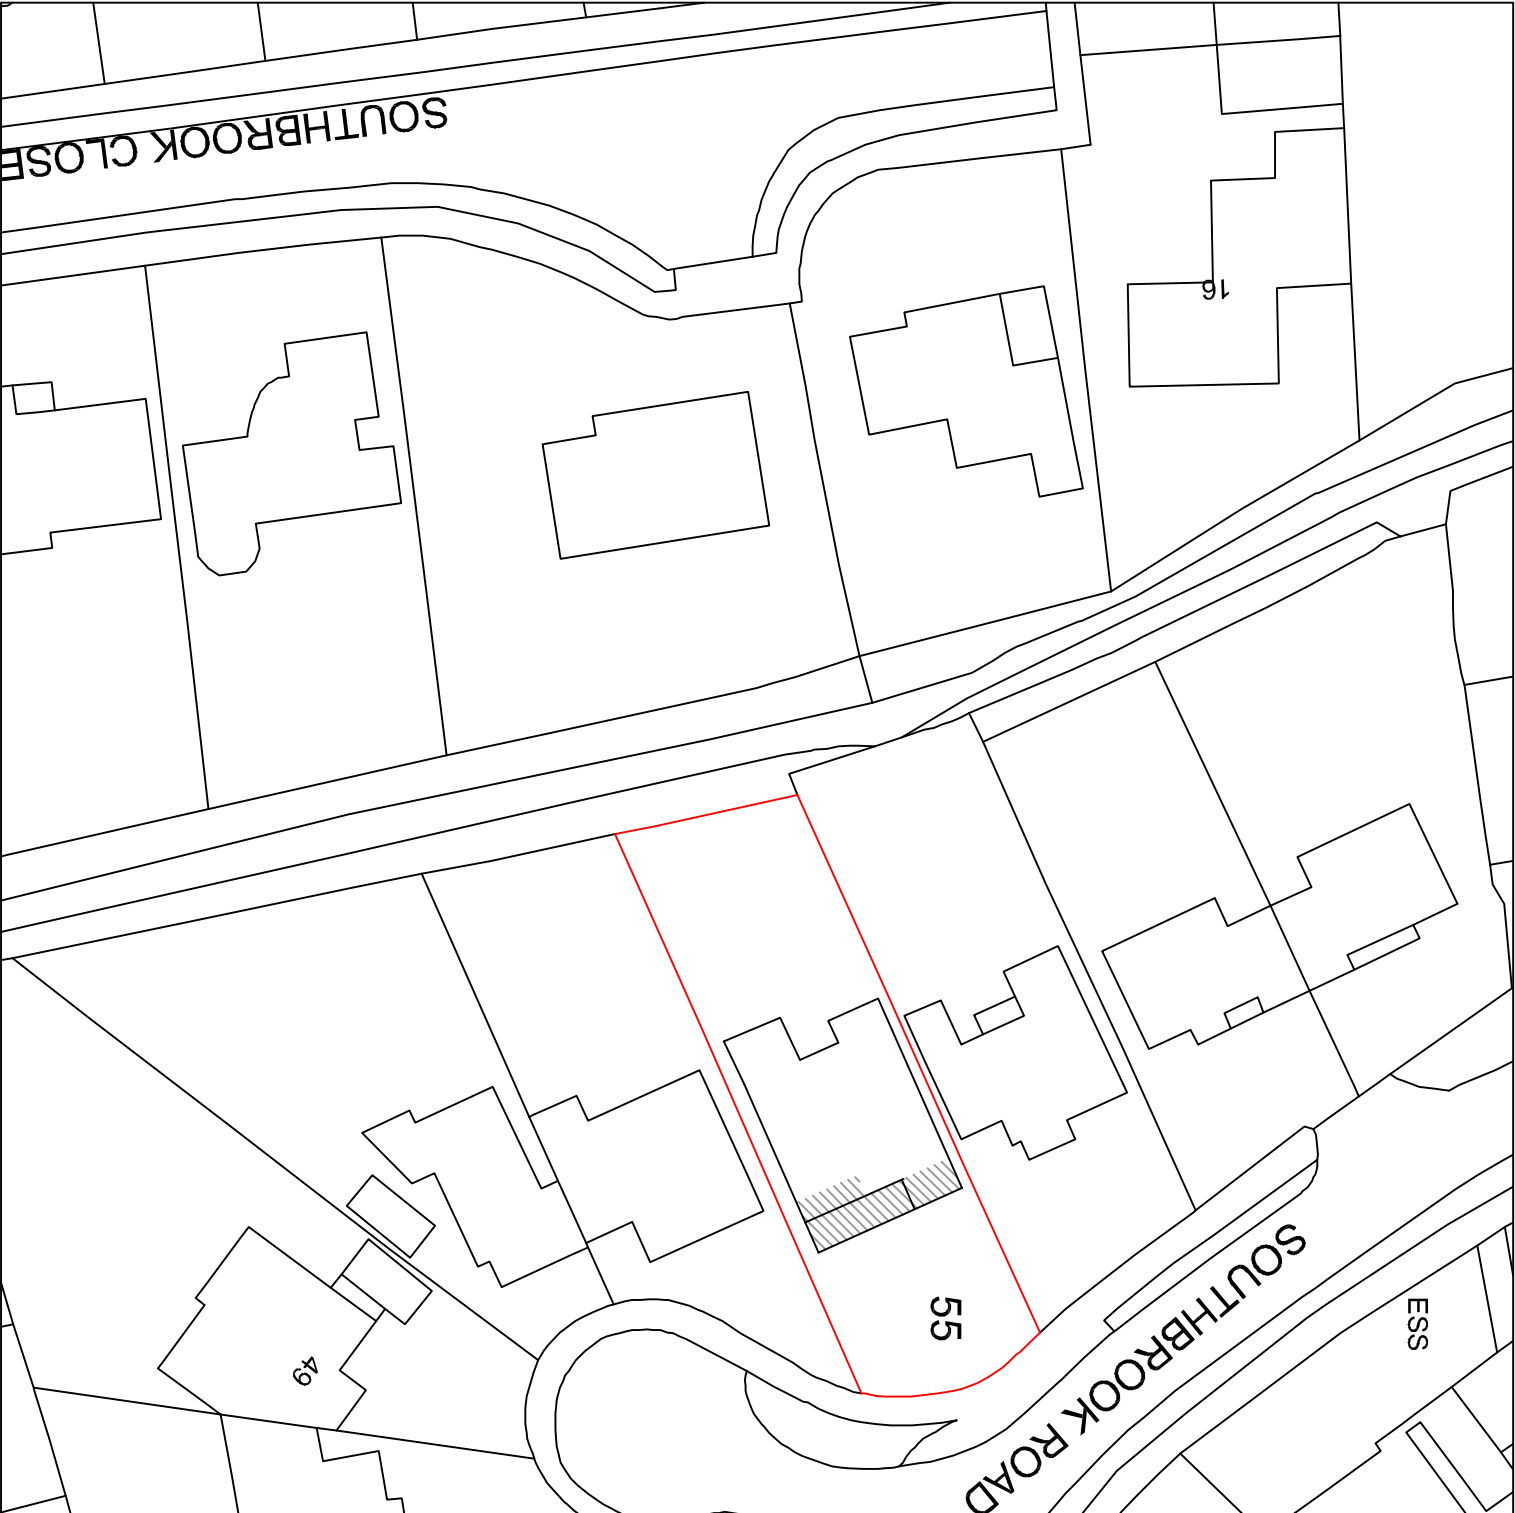


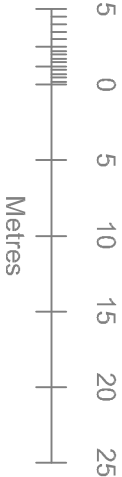

Your Home Plans Ltd 12 Bowes Hill, Rowlands Castle, Hampshire, PO9 6BP Tel: 02392413579 june@yourhomeplans.co.uk		55 SOUTHBROOK ROAD HAVANT HAMPSHIRE PO9 1RL		Block Plan
Project Number: 55SOU-18		Drawing No: 01		
Date: 20th June 2018				
Drawn By: Your Home Plans Ltd				
Checked By: JEG		Scale: 1:500 A3		