

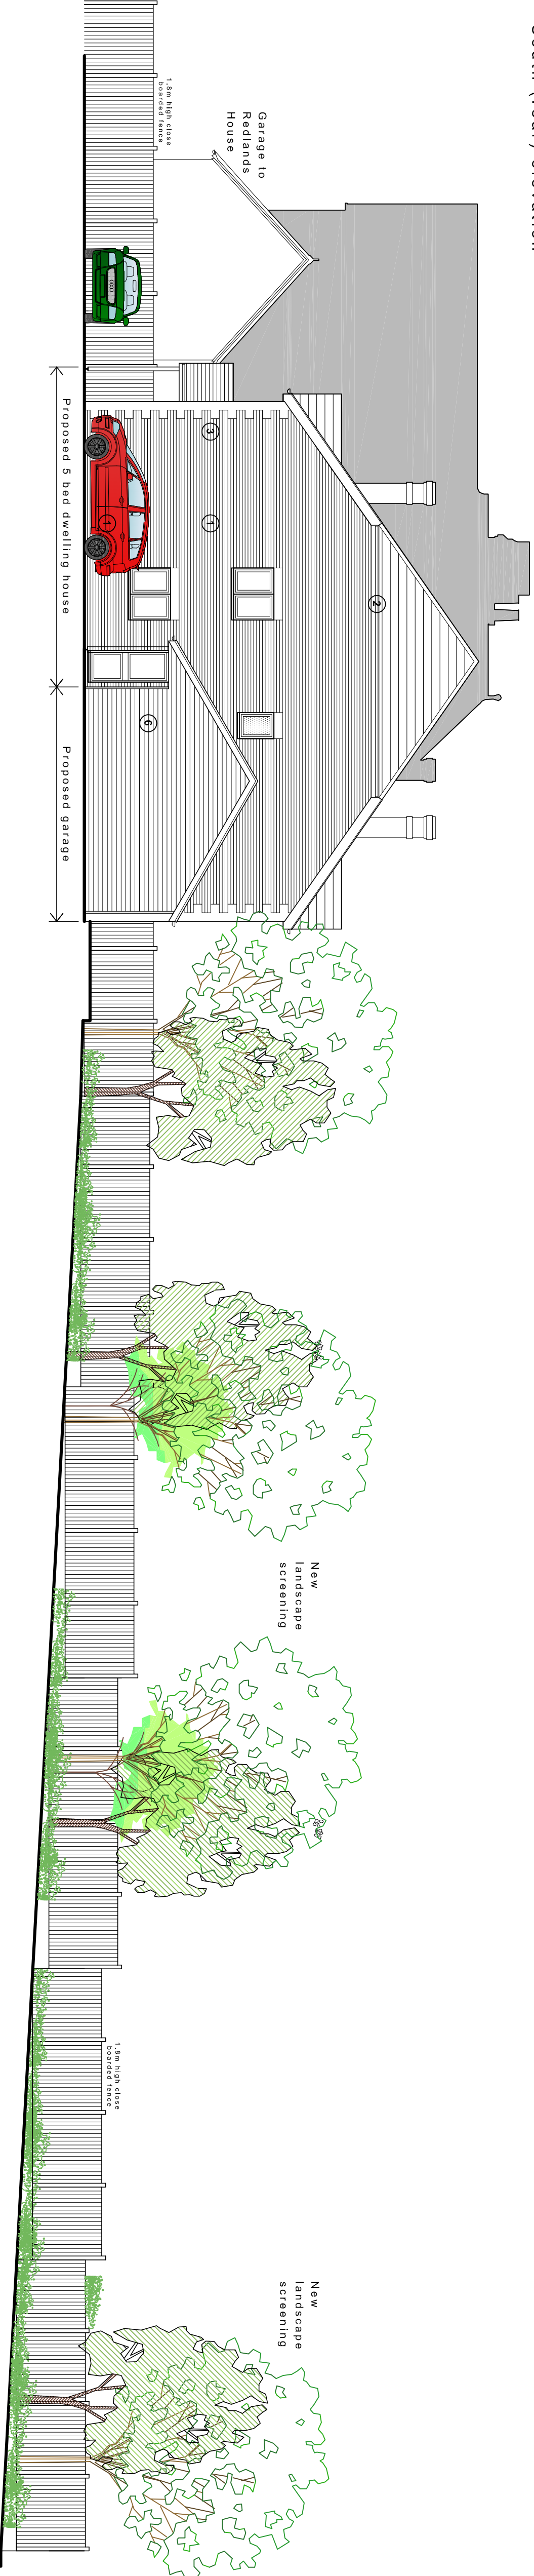
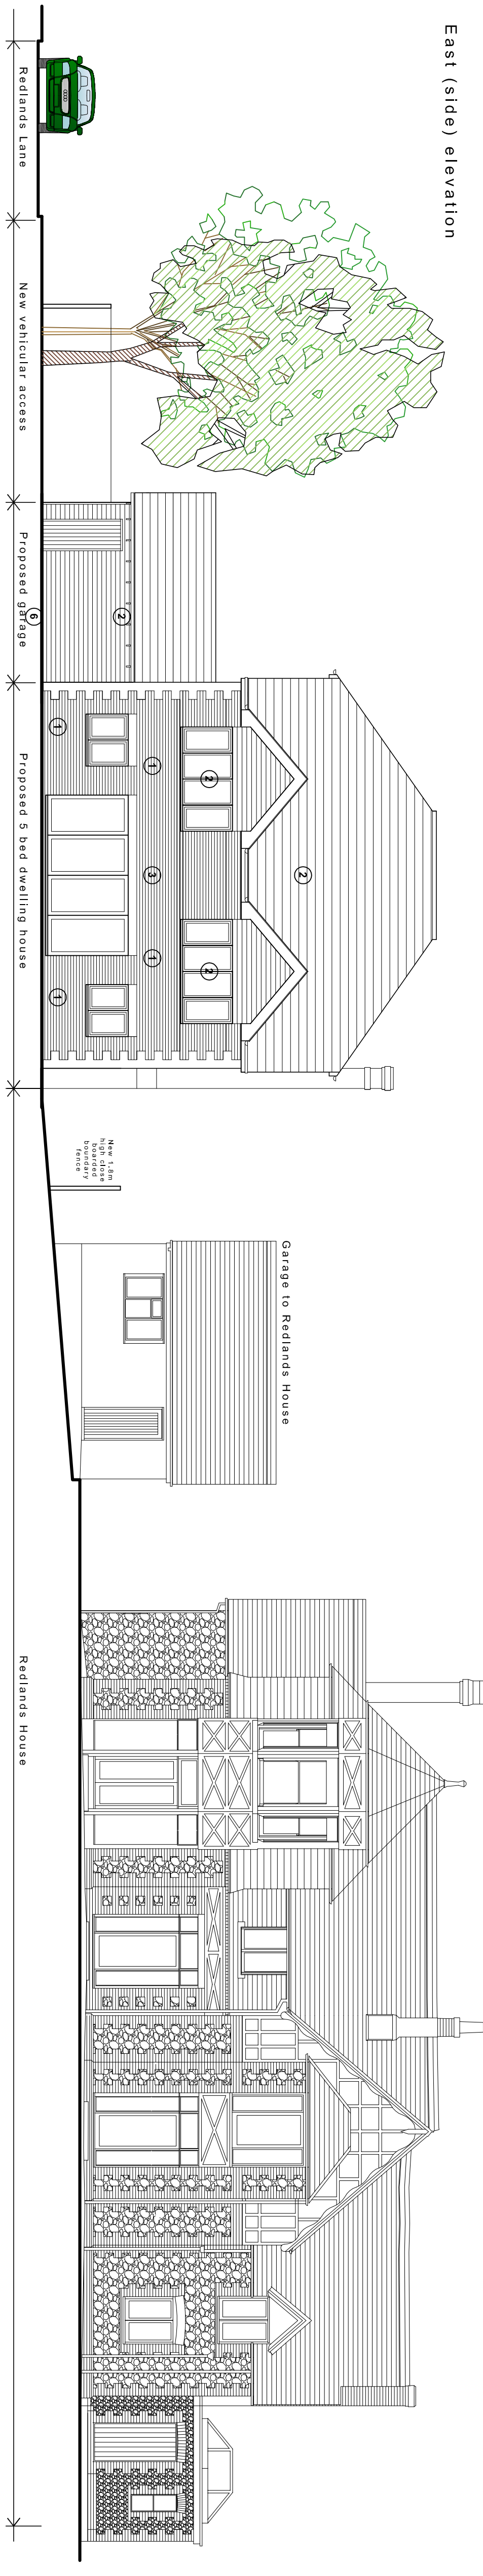


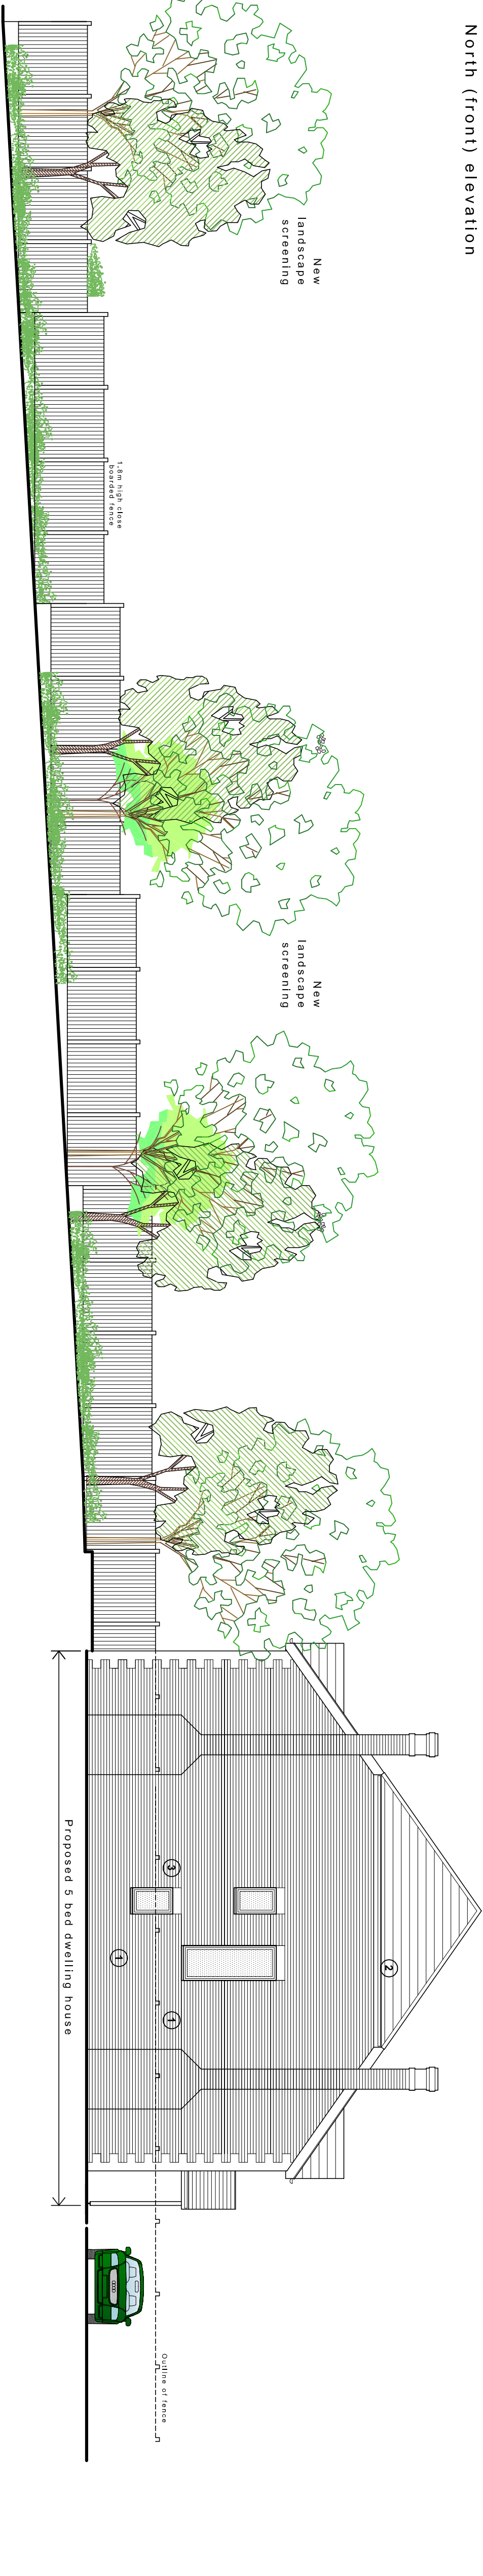

Proposed material schedule

1

White
timber
windows

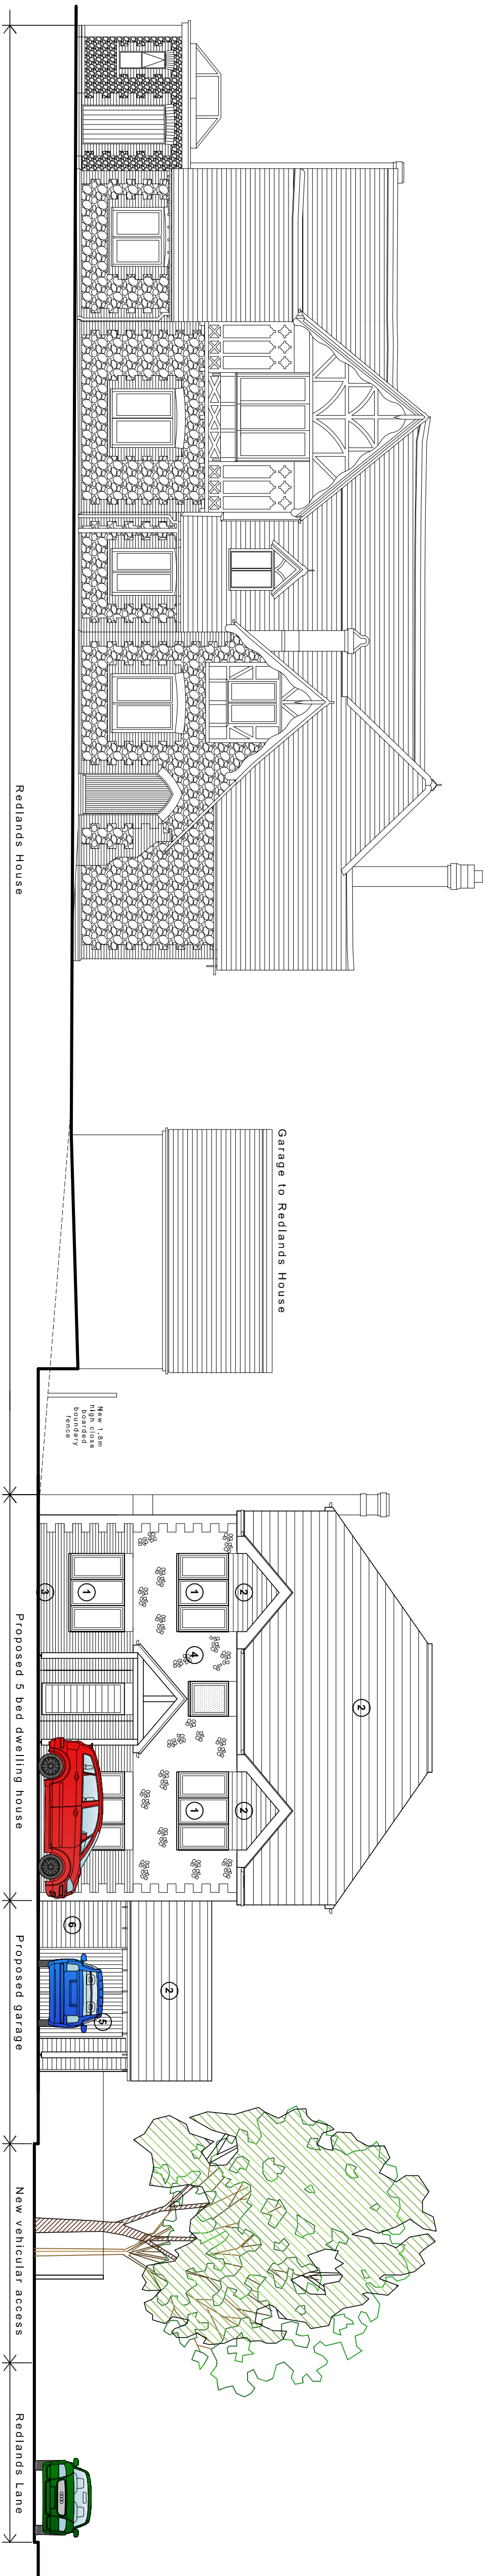

2

Clay
roof
tiles



3

Red
stock
brick



4

Flint
knapping



5

Timber
garage
door



6

Timber
cladding

