


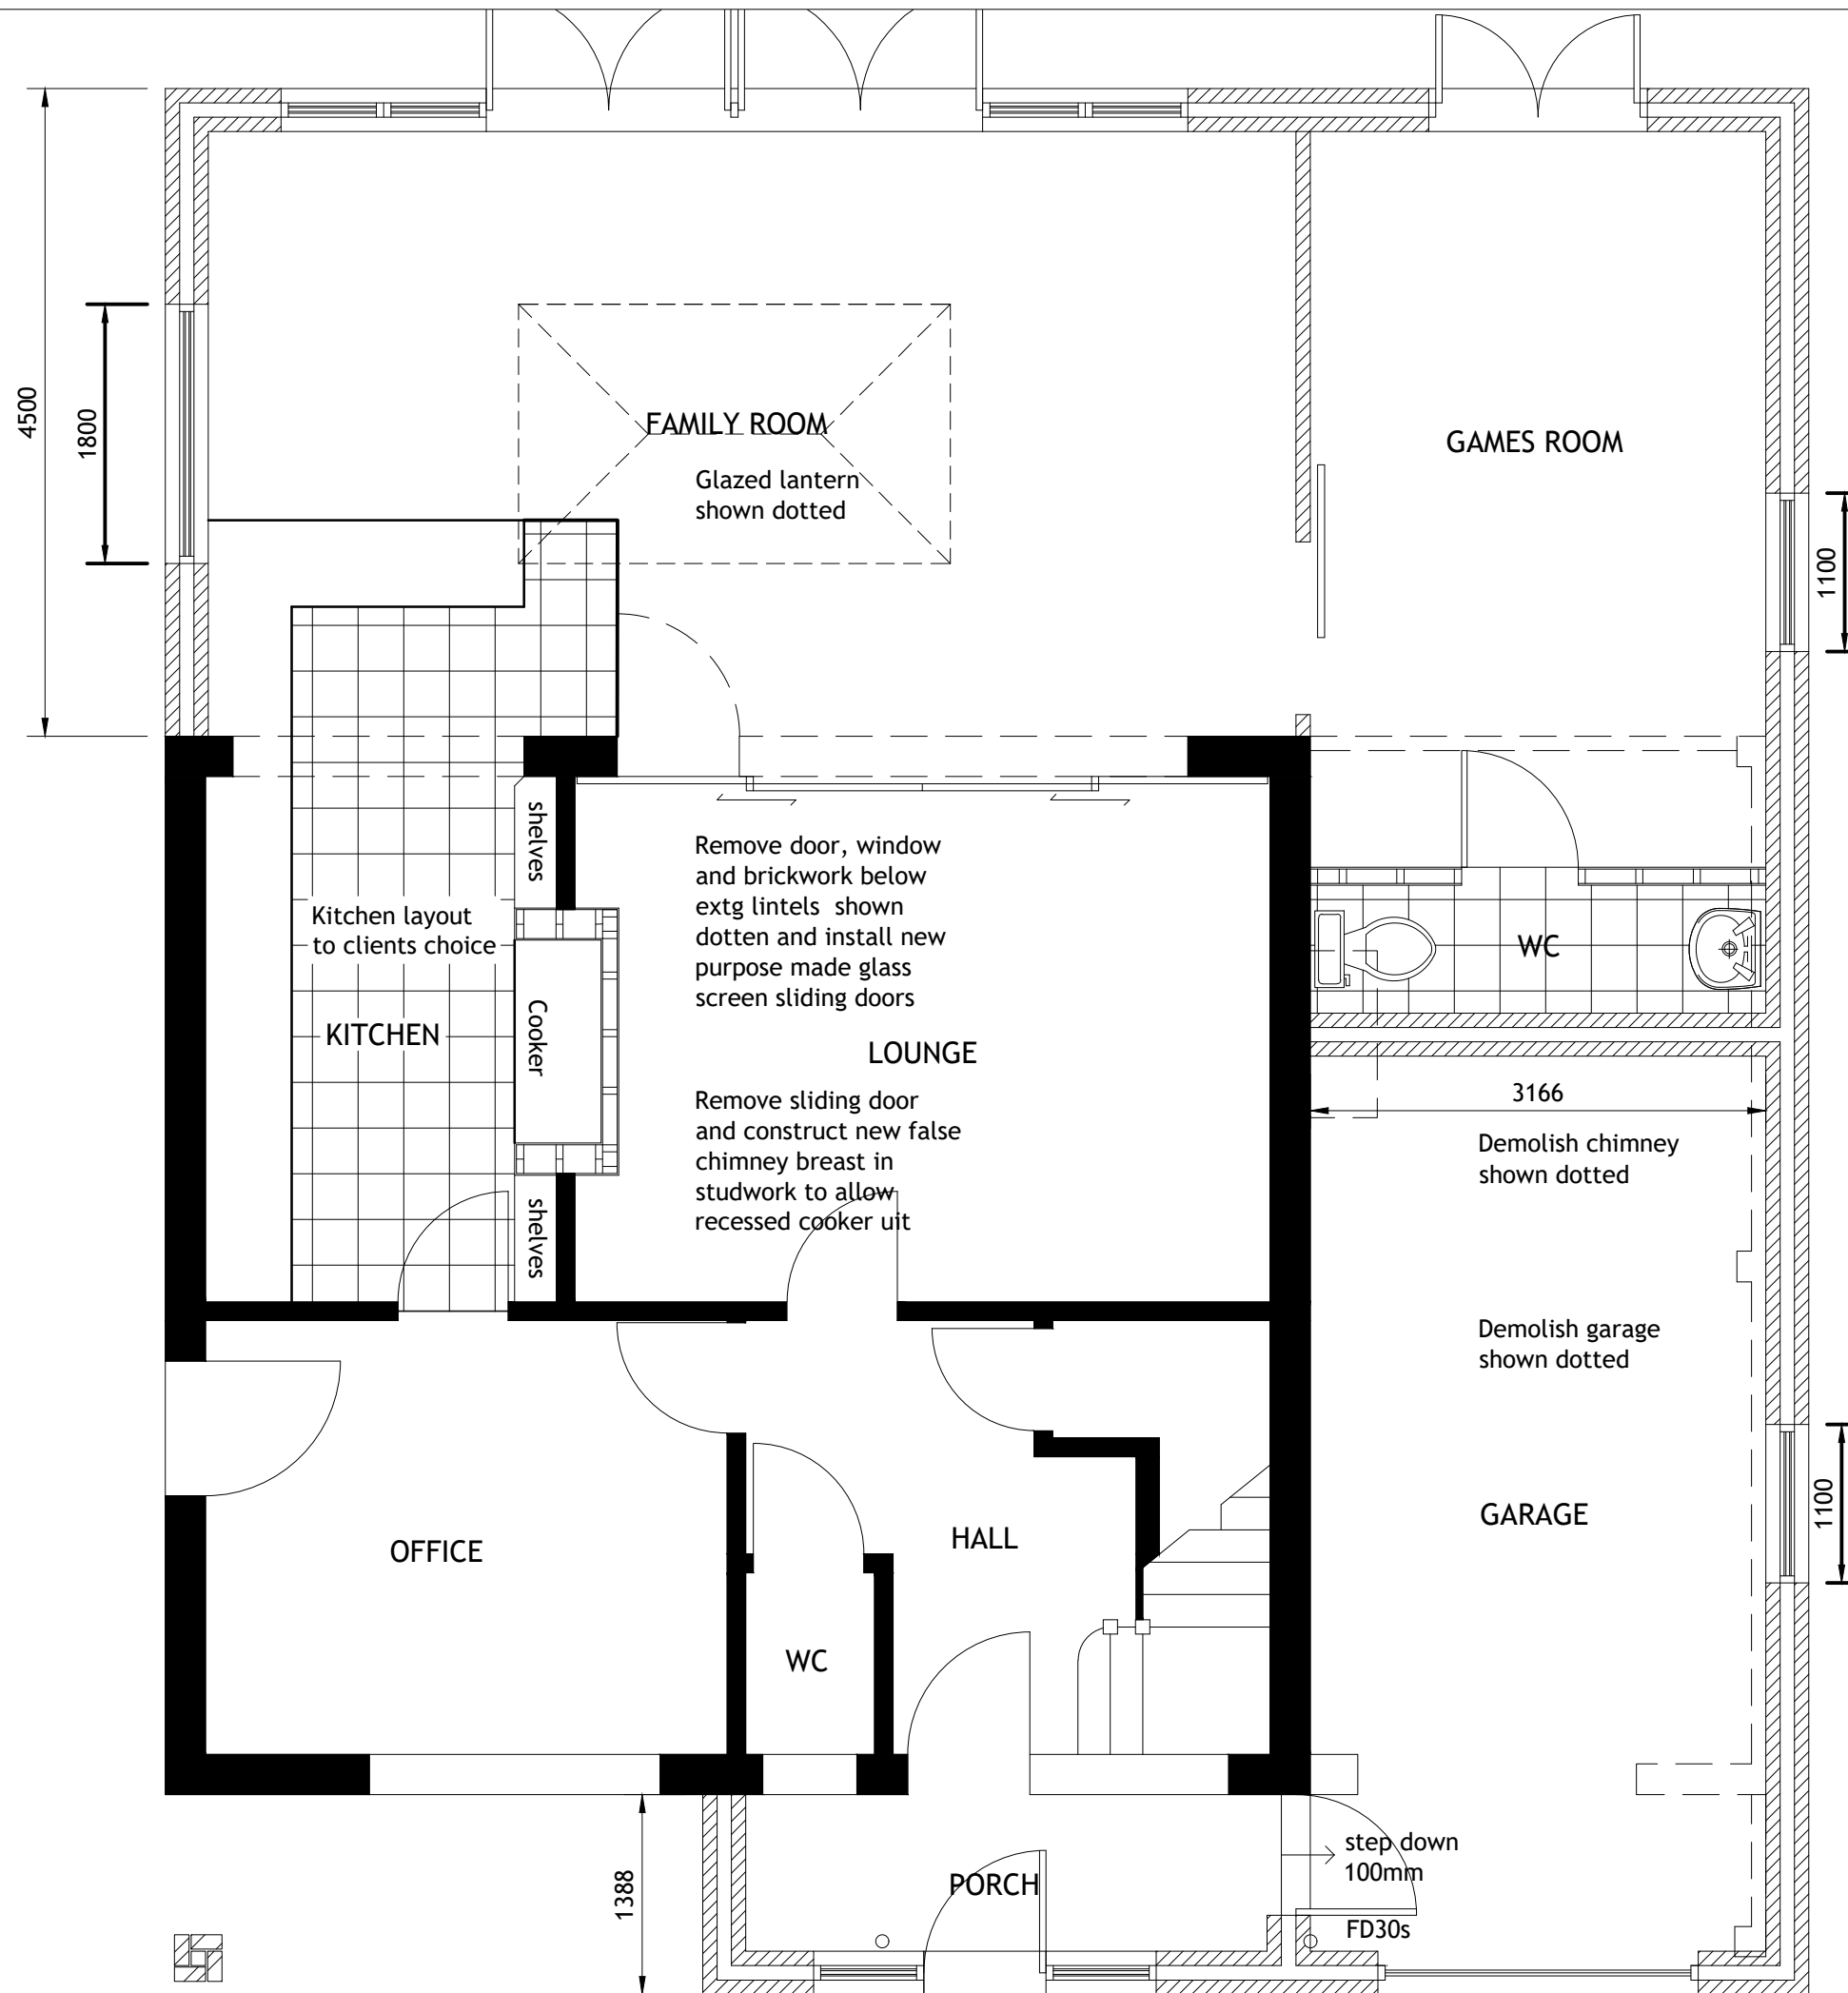

DATE : REV DRAWN CHECKED NOTES.

Project
Two Storey Extension
47 Horndean Road
Emsworth
Mr & Mrs Laycock

Drawing Title
Proposed GF Plan

		Project No	
Scale 1:50@A3	Drawn PG	Checked	Date May17
Drg.No 102			Revision A