



Replacement
Roof

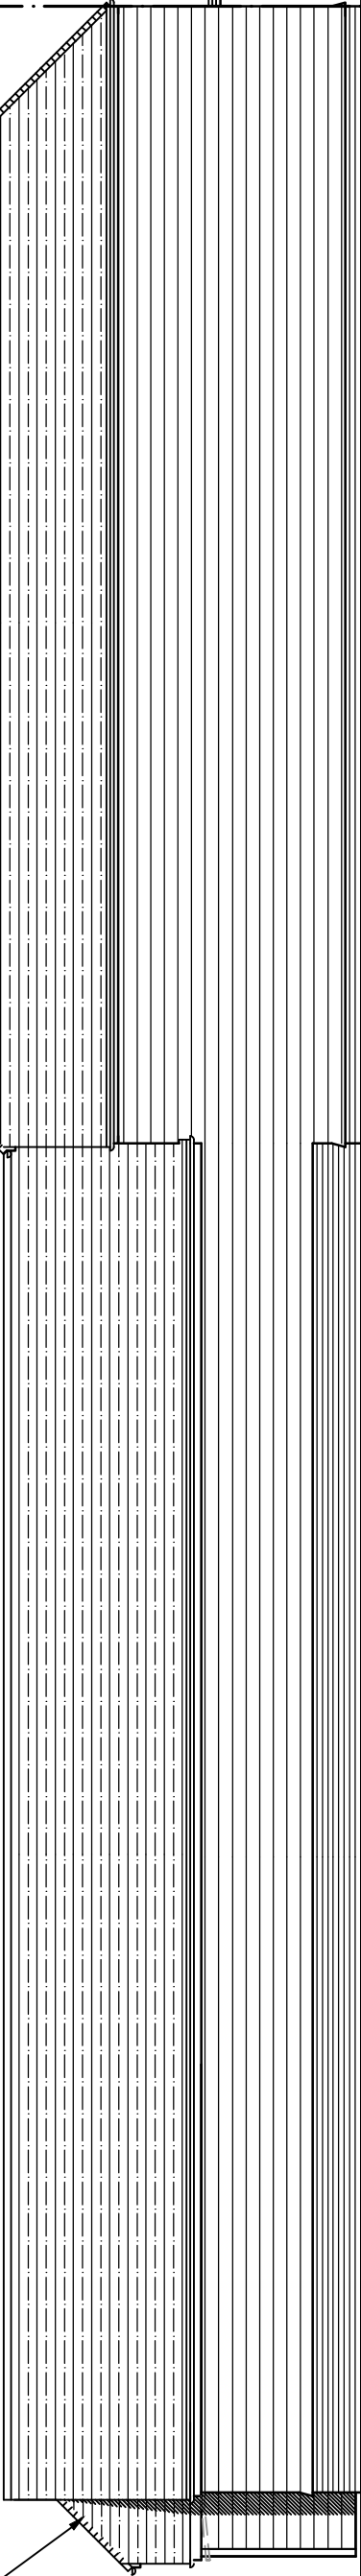

WEST

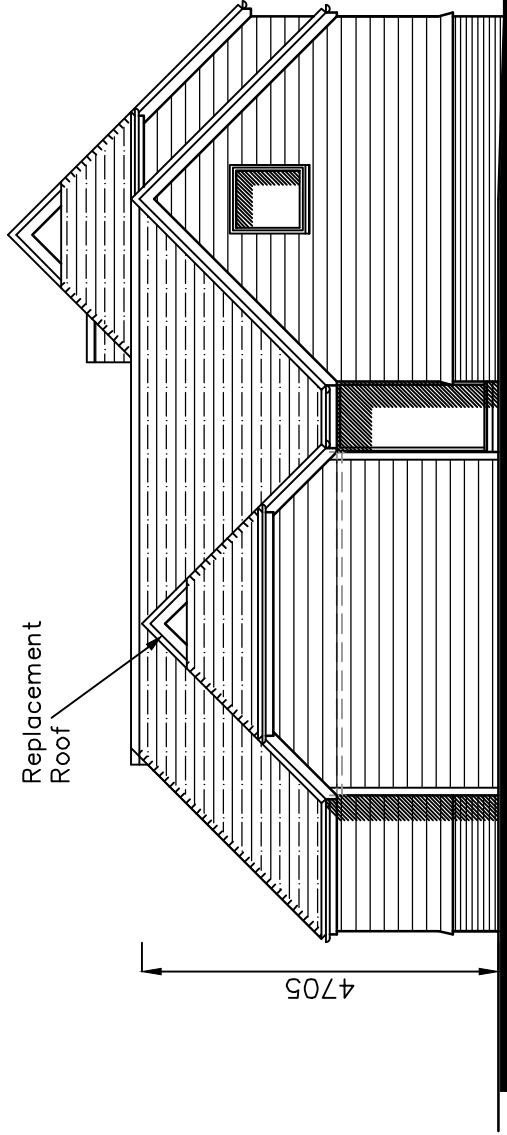


NORTH

Northney Farm
Tea Rooms,
St Peter's Rd,
Hayling, PO11 0RX

PROPOSED
ELEVATIONS –
BARN OFFSET

Revisions
A.

Scale A3 = 1:100
Drawn JHL
Date 05/12/17

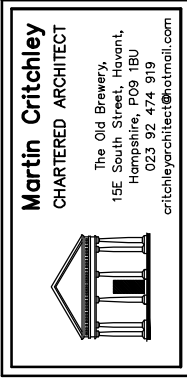

17077-513⁰