


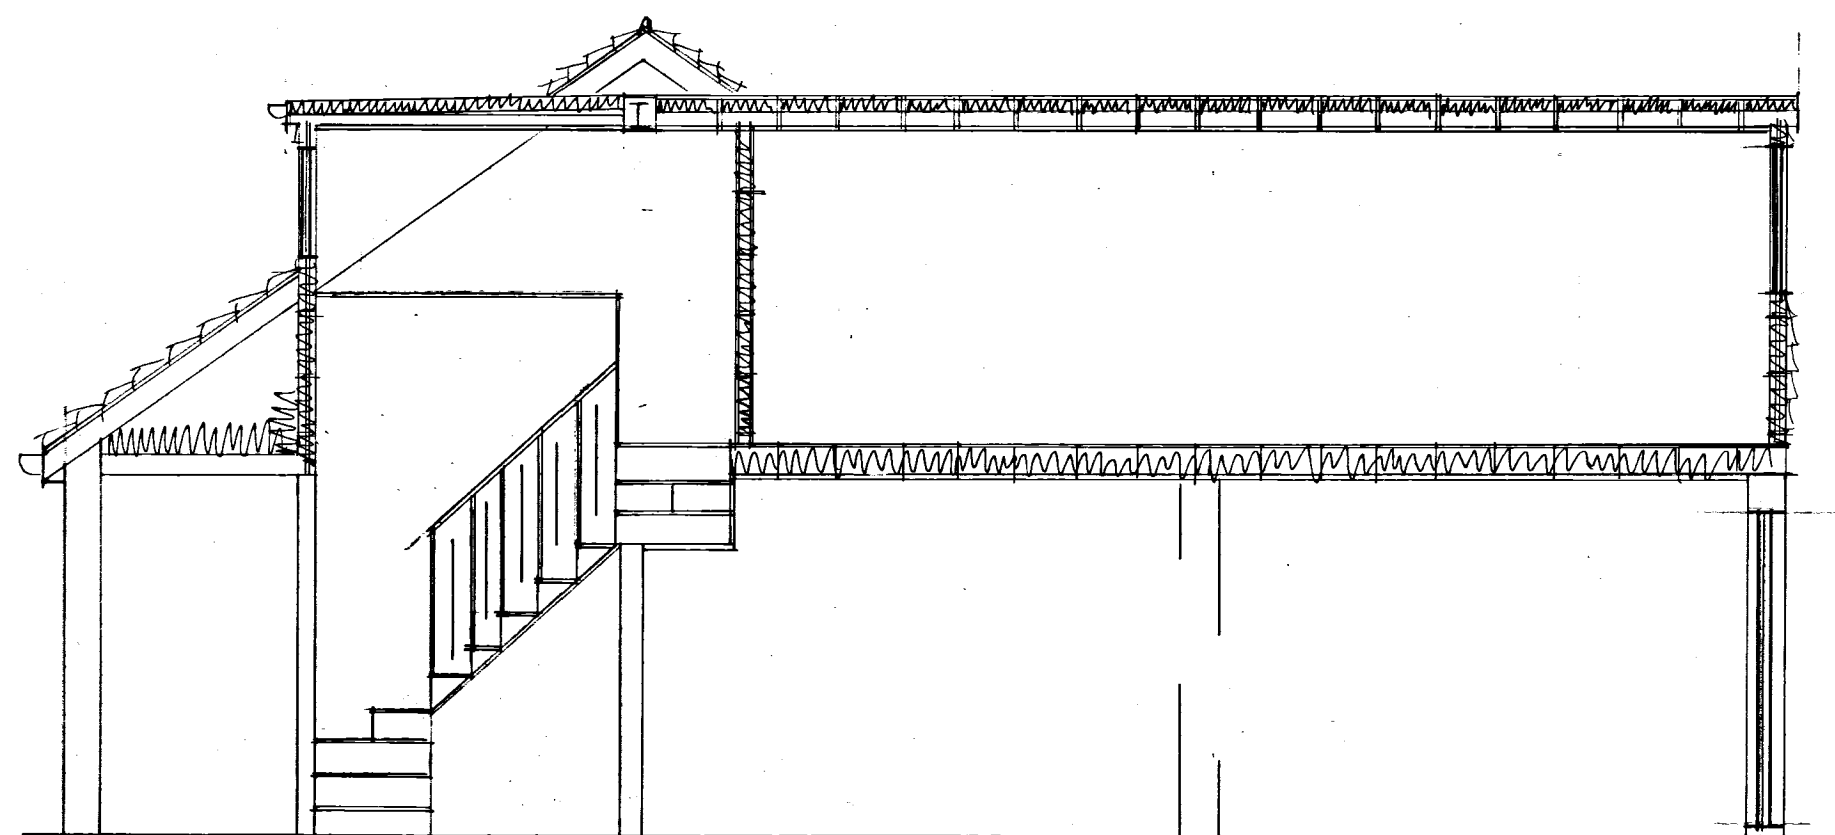

Section a.a.

A	Date	Revision
© copyright		
THORNS YOUNG ARCHITECTURAL		
THORNS-YOUNG LTD CHARTERED BUILDING CONSULTANTS Website: www.thornsyoun.co.uk		
Fareham 21 Middle Road Park Gate SO31 7GH Tel: (01329) 888 322		Portsmouth 232 London Road North End PO2 9JQ Tel: (02392) 672 883
Client		
Mr M Chapman		
Job Title		
7 Lansdowne Avenue Widley		
Drawing Title		
Section and notes		
Scale 1:100 at A2		
Date DEC 2017	Drawn by CM	
Drg. No.	Rev.	
1240. 2. 17		