




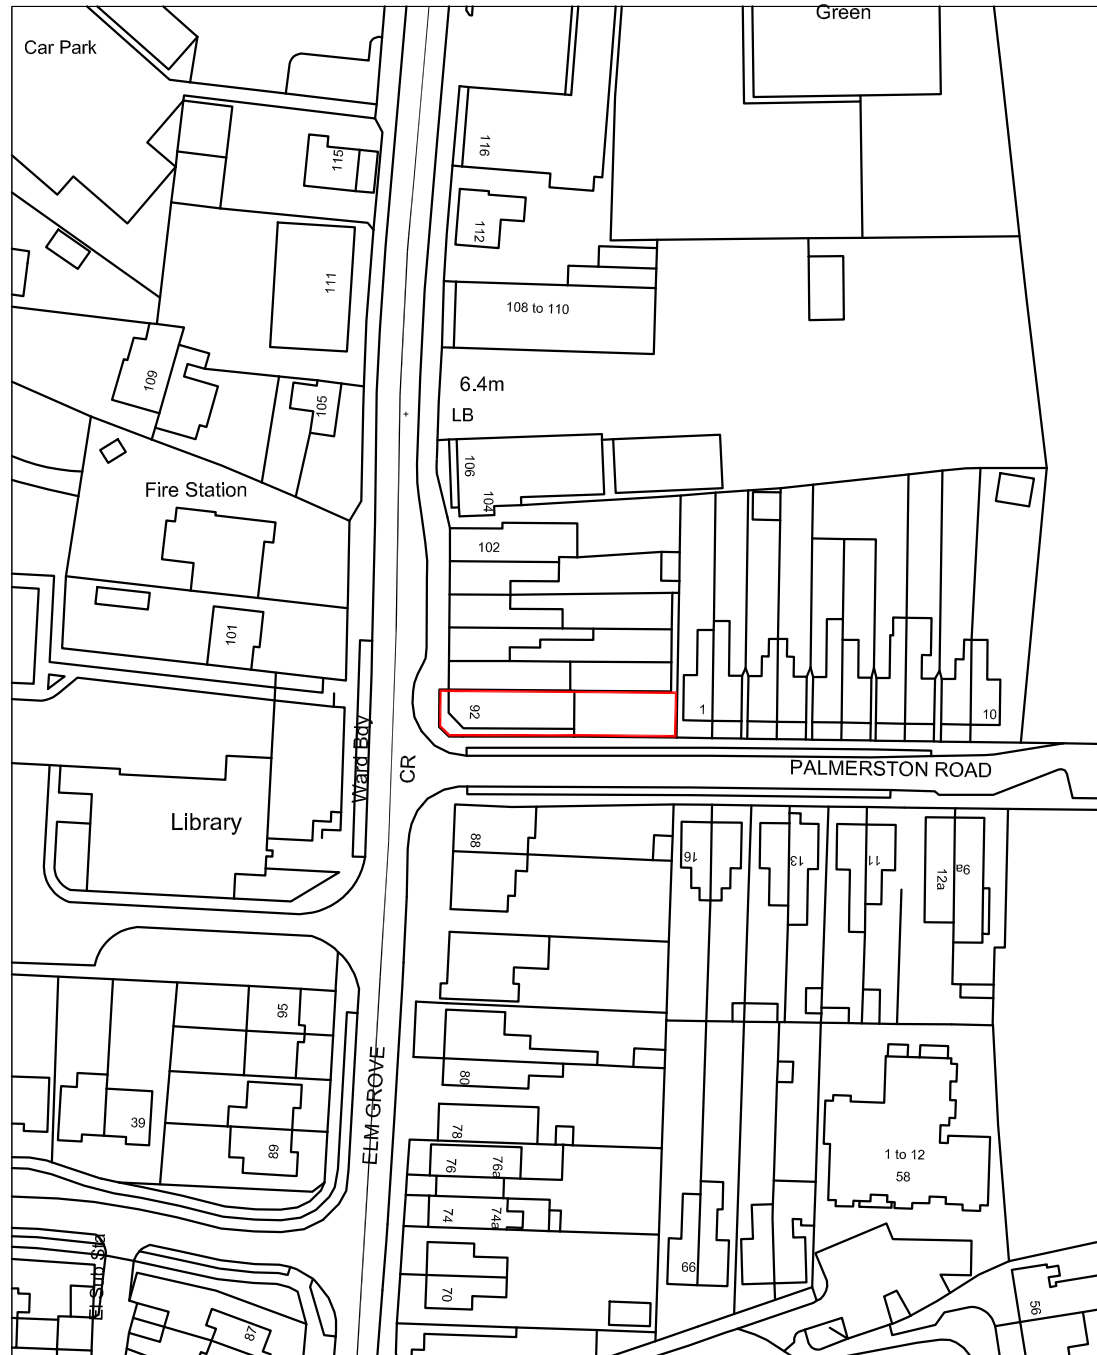



Location Plan: 1:1250

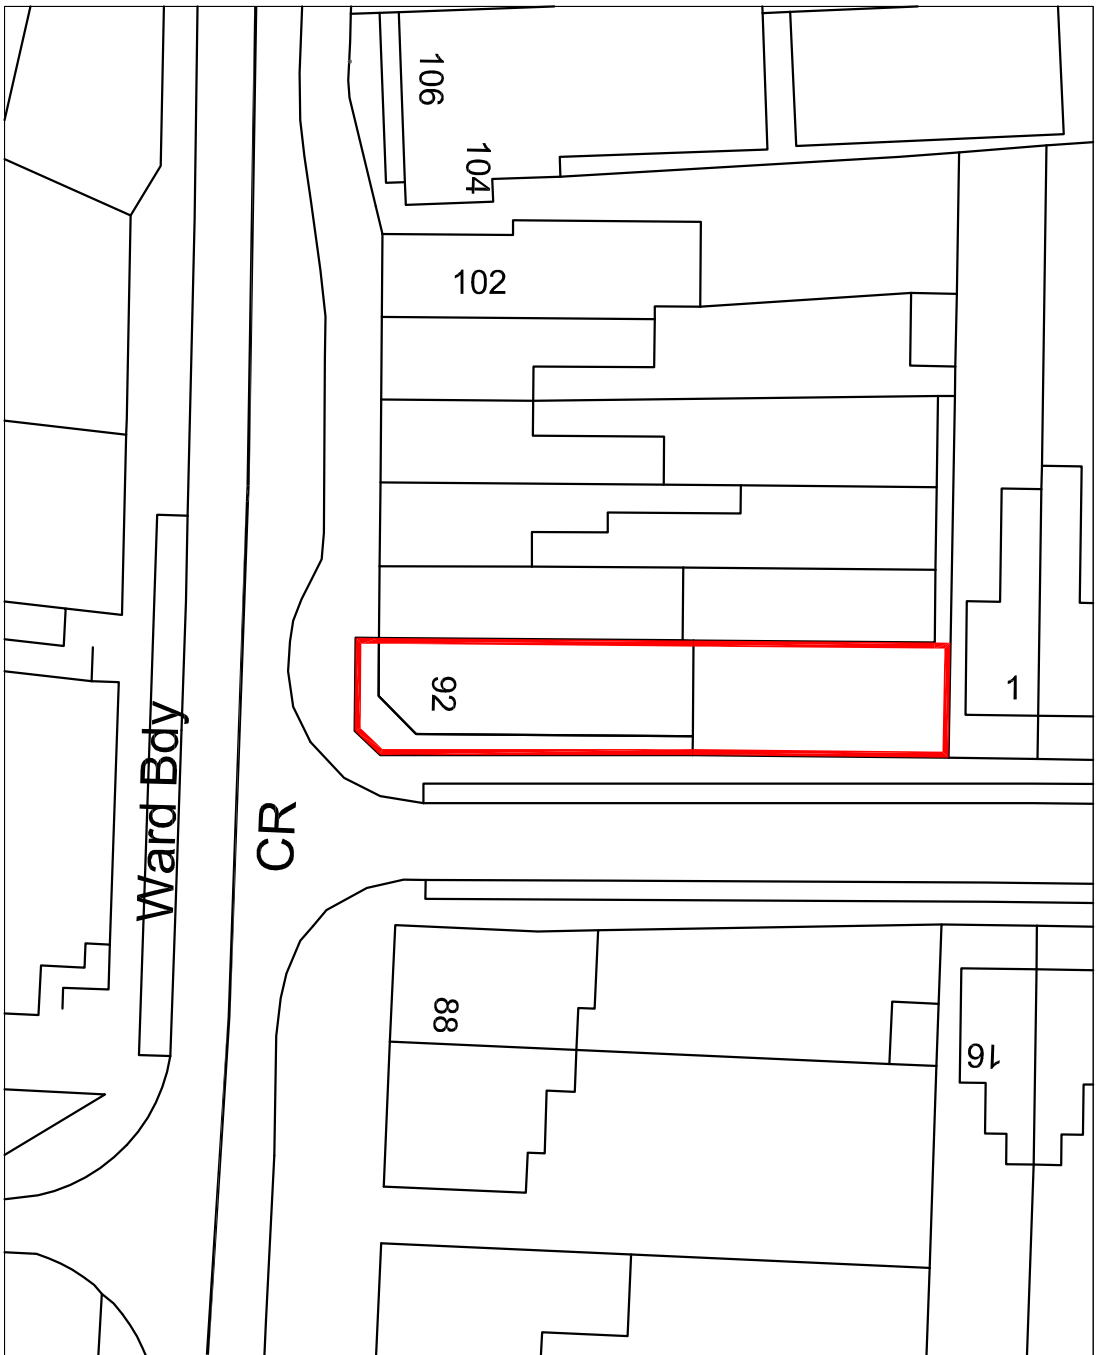


Block Plan: 1:500

92 Elm Grove, Hayling Island, PO11 9EH	SITE PLANS		© Crown Copyright All right reserved Reproduced by Permission Licence No.100046837	 Critchley Architecture And Design Contact: 02392 474 919 info@caad.online The Old Brewery, 15E South Street, Havant, PO9 1BU		Scale A3 = As Shown Drawn OS Date 13/04/17
	Revisions a) Note/Date/Initial b) c)					17016-101⁰

  

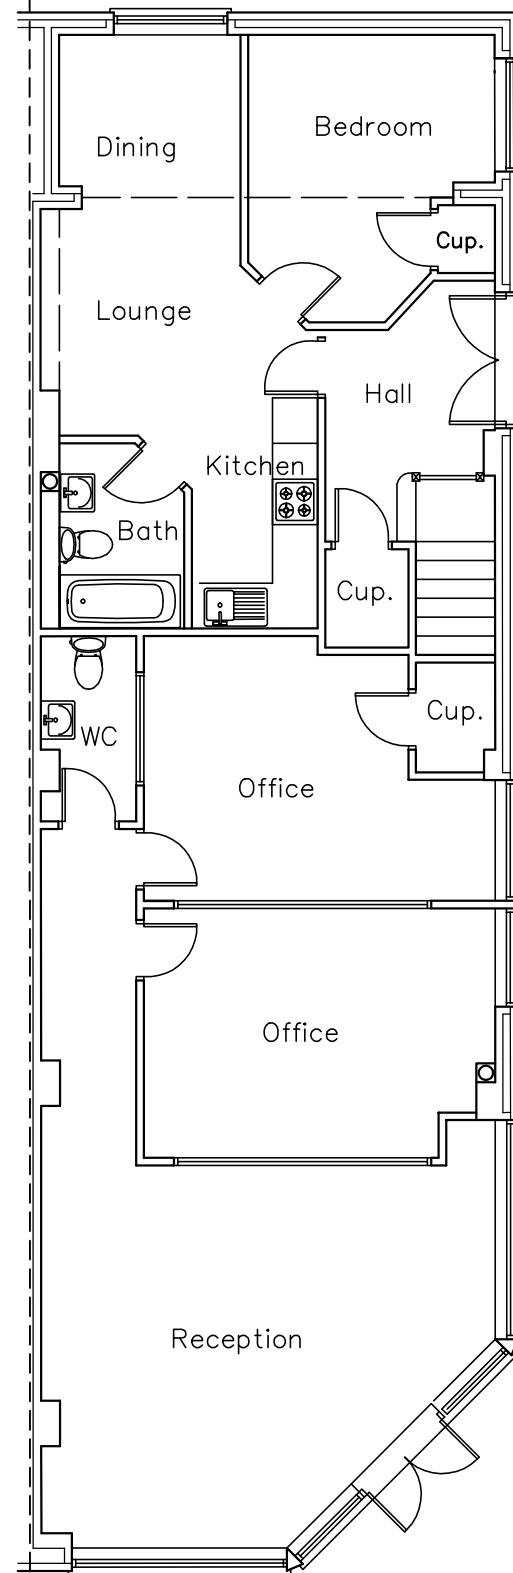

Ground Floor Plan

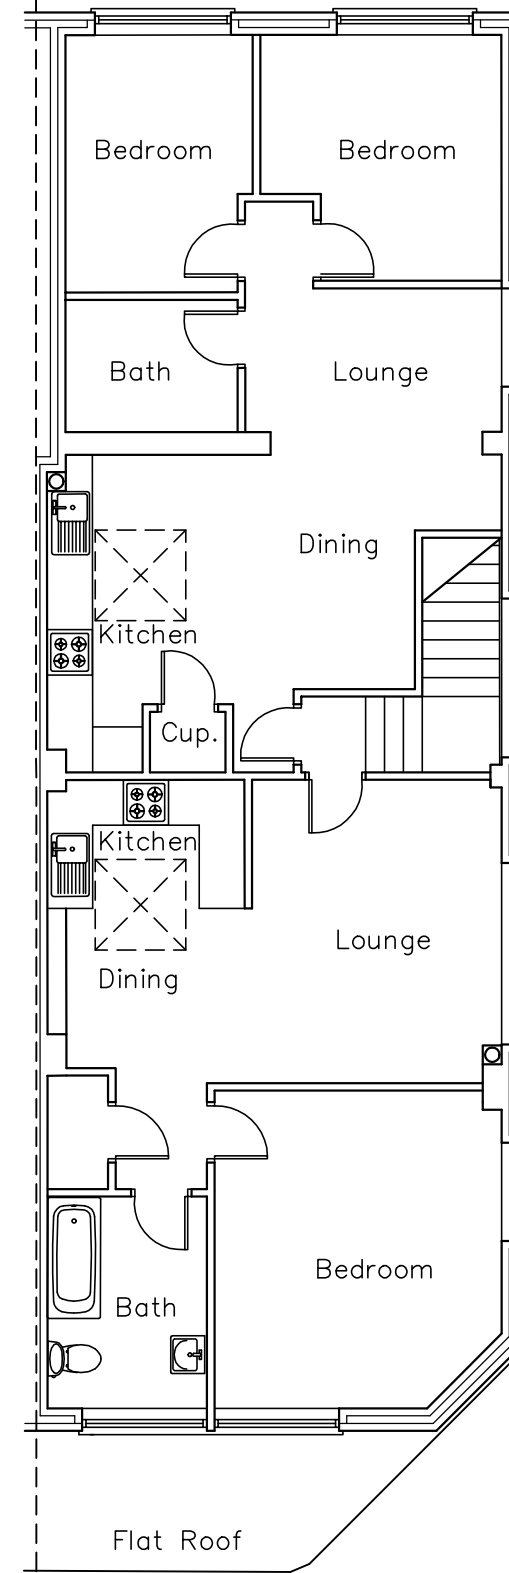

First Floor Plan

92 Elm Grove,
Hayling Island,
PO11 9EH

Existing Floor Plans

Revisions	a) Note/Date/Initial
	b)
	c)
	d)

CAAD

Critchley Architecture And Design
Contact: 02392 474 919 | info@caad.online

The Old Brewery, 15E South Street, Havant, PO9 1BU



Scale A3 = 1:100
Drawn BLB/AJB
Date 13/04/18




17016-201⁰

10m

20m

30m

40m

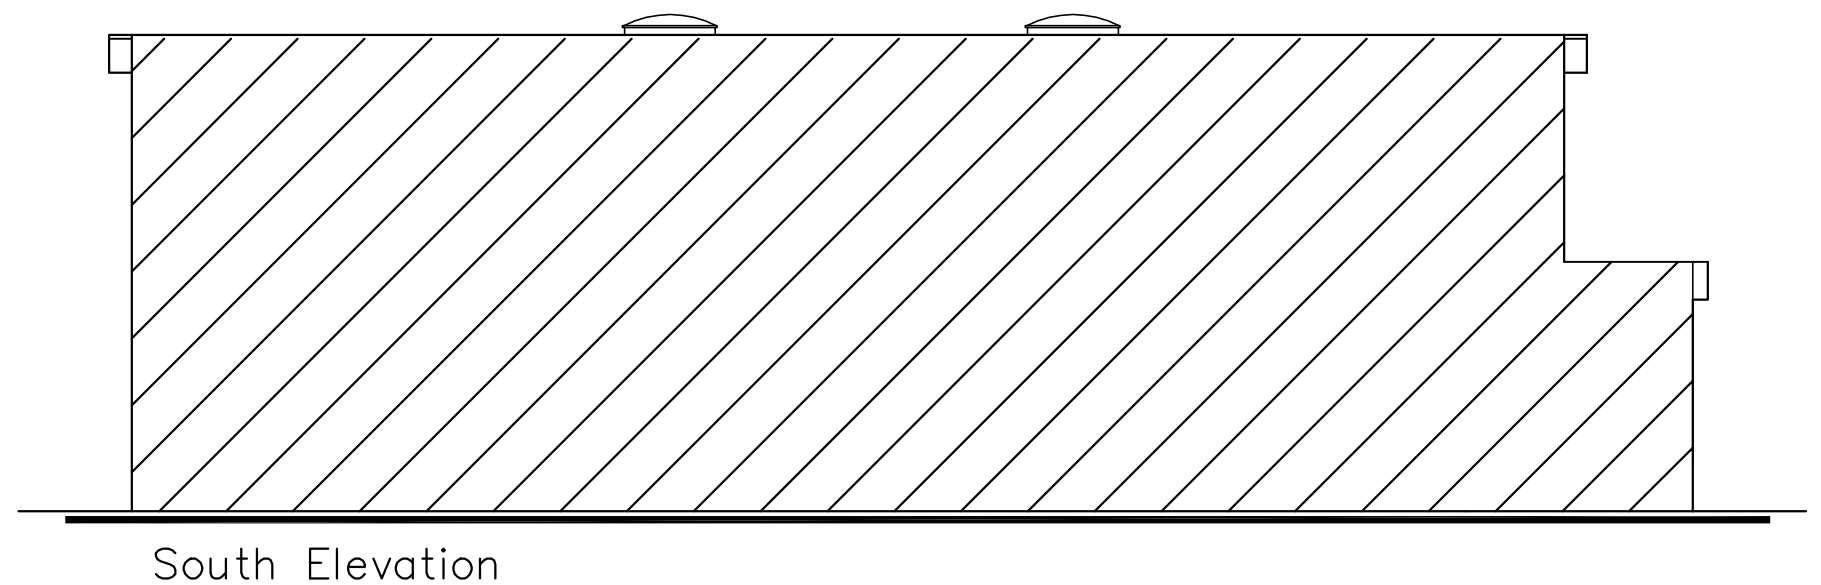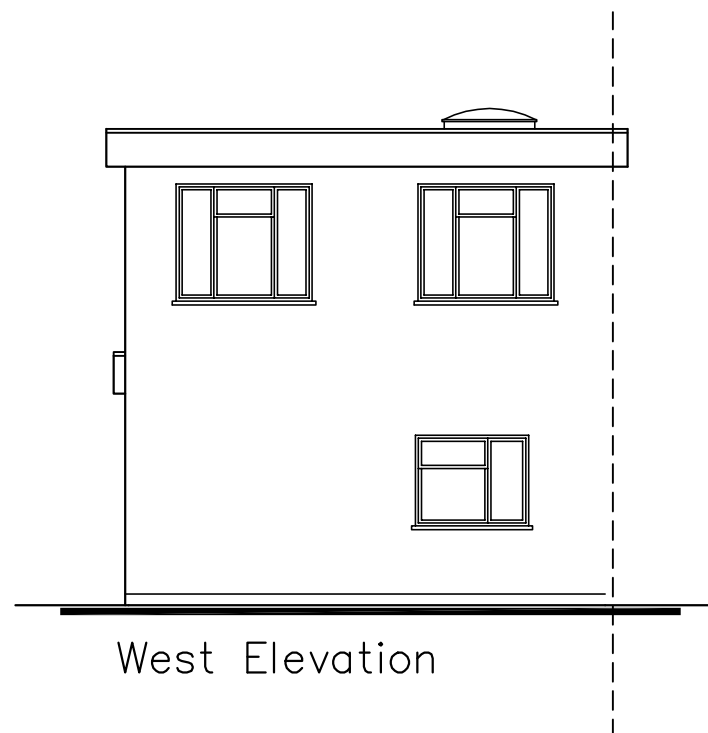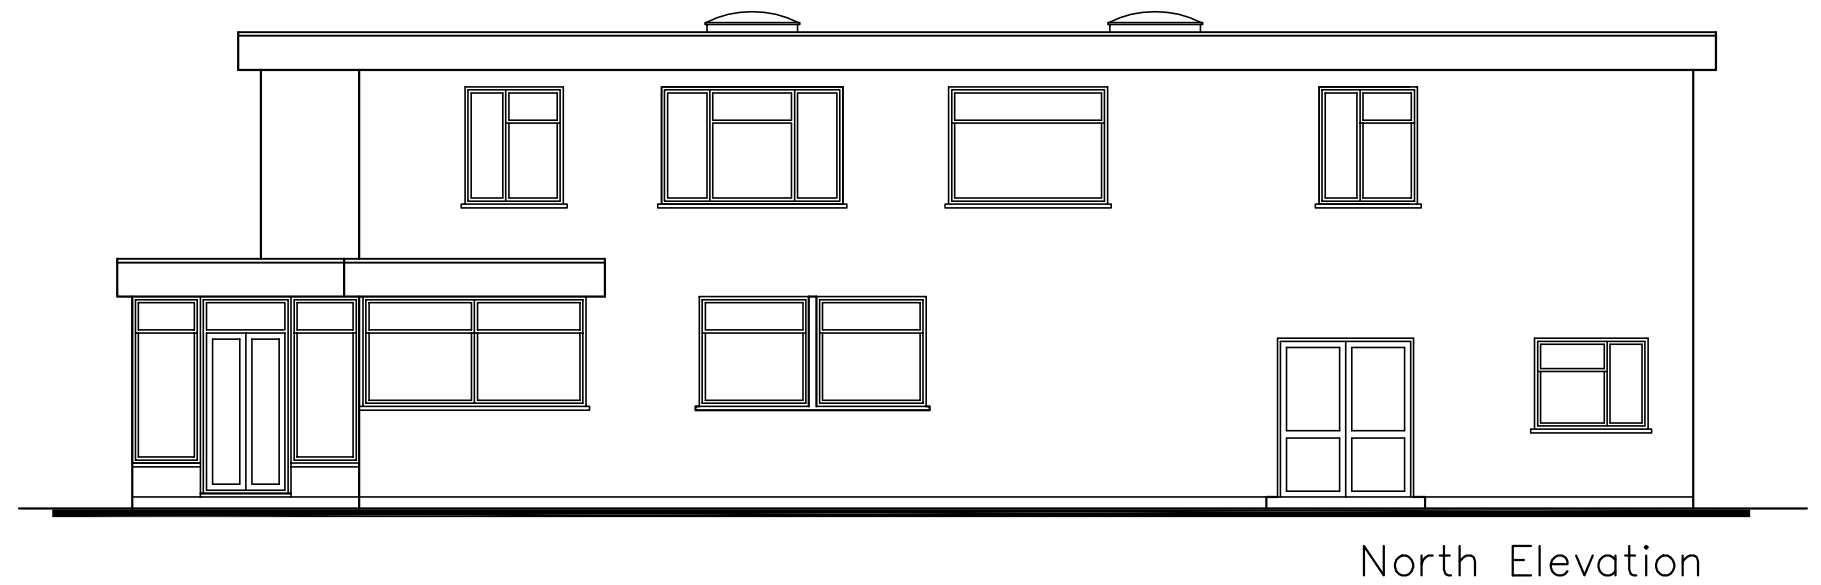

92 Elm Grove,
Hayling Island,
PO11 9EH

Existing and Proposed Elevations

Revisions

- a) Note/Date/Initial
- b)
- c)
- d)

CAD

Critchley Architecture And Design
Contact: 02392 474 919 | info@caad.online

The Old Brewery, 15E South Street, Havant, PO9 1BU

Scale A3 = 1:100
Drawn BLB
Date 13/04/18


17016-301⁰

10m


20m

30m

40m

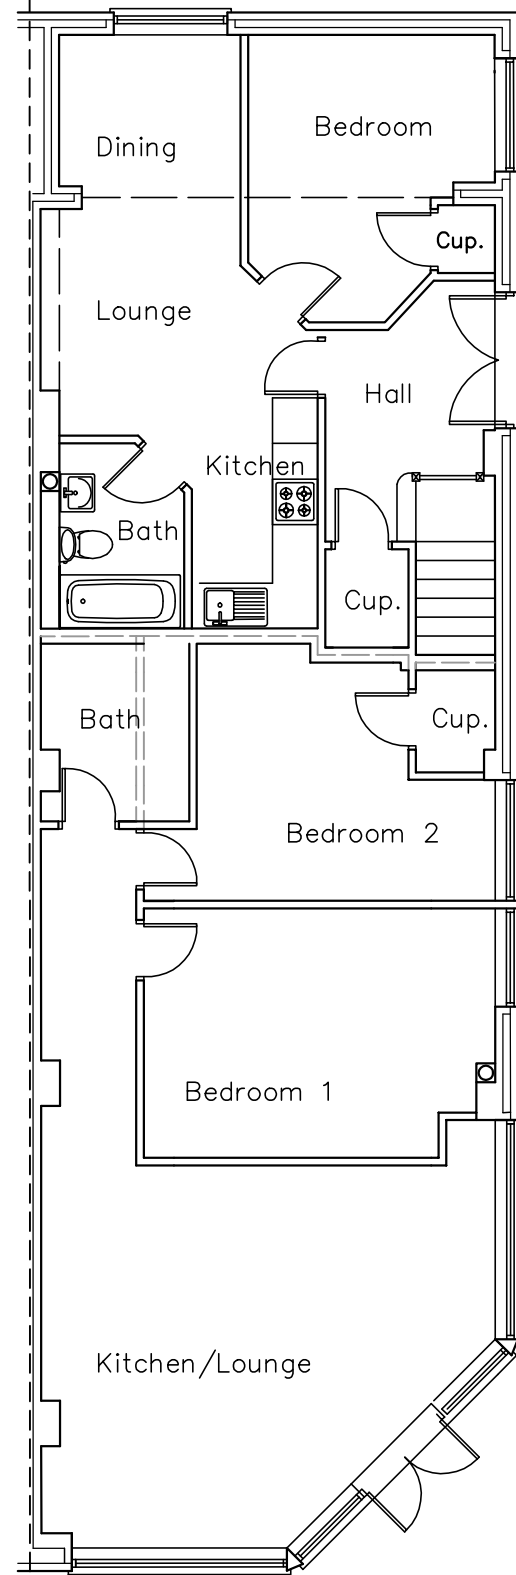

Ground Floor Plan

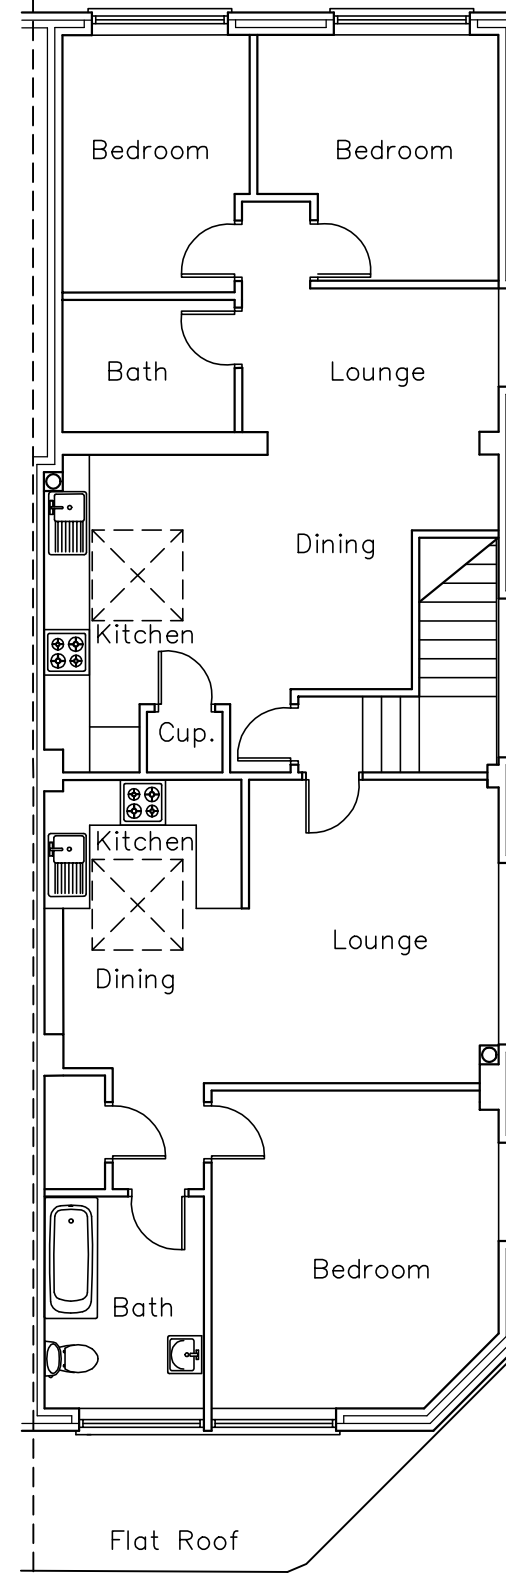

First Floor Plan

92 Elm Grove,
Hayling Island,
PO11 9EH


Proposed Floor Plans

Revisions a) Note/Date/Initial
b)
c)
d)

CAAD

Critchley Architecture And Design
Contact: 02392 474 919 | info@caad.online

The Old Brewery, 15E South Street, Havant, PO9 1BU

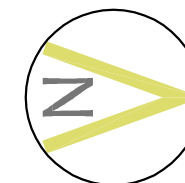

Scale A3 = 1:100
Drawn BLB/AJB
Date 16/04/18

17016-401⁰

10m

20m

30m

40m