


LINEAR SCALE 1:200

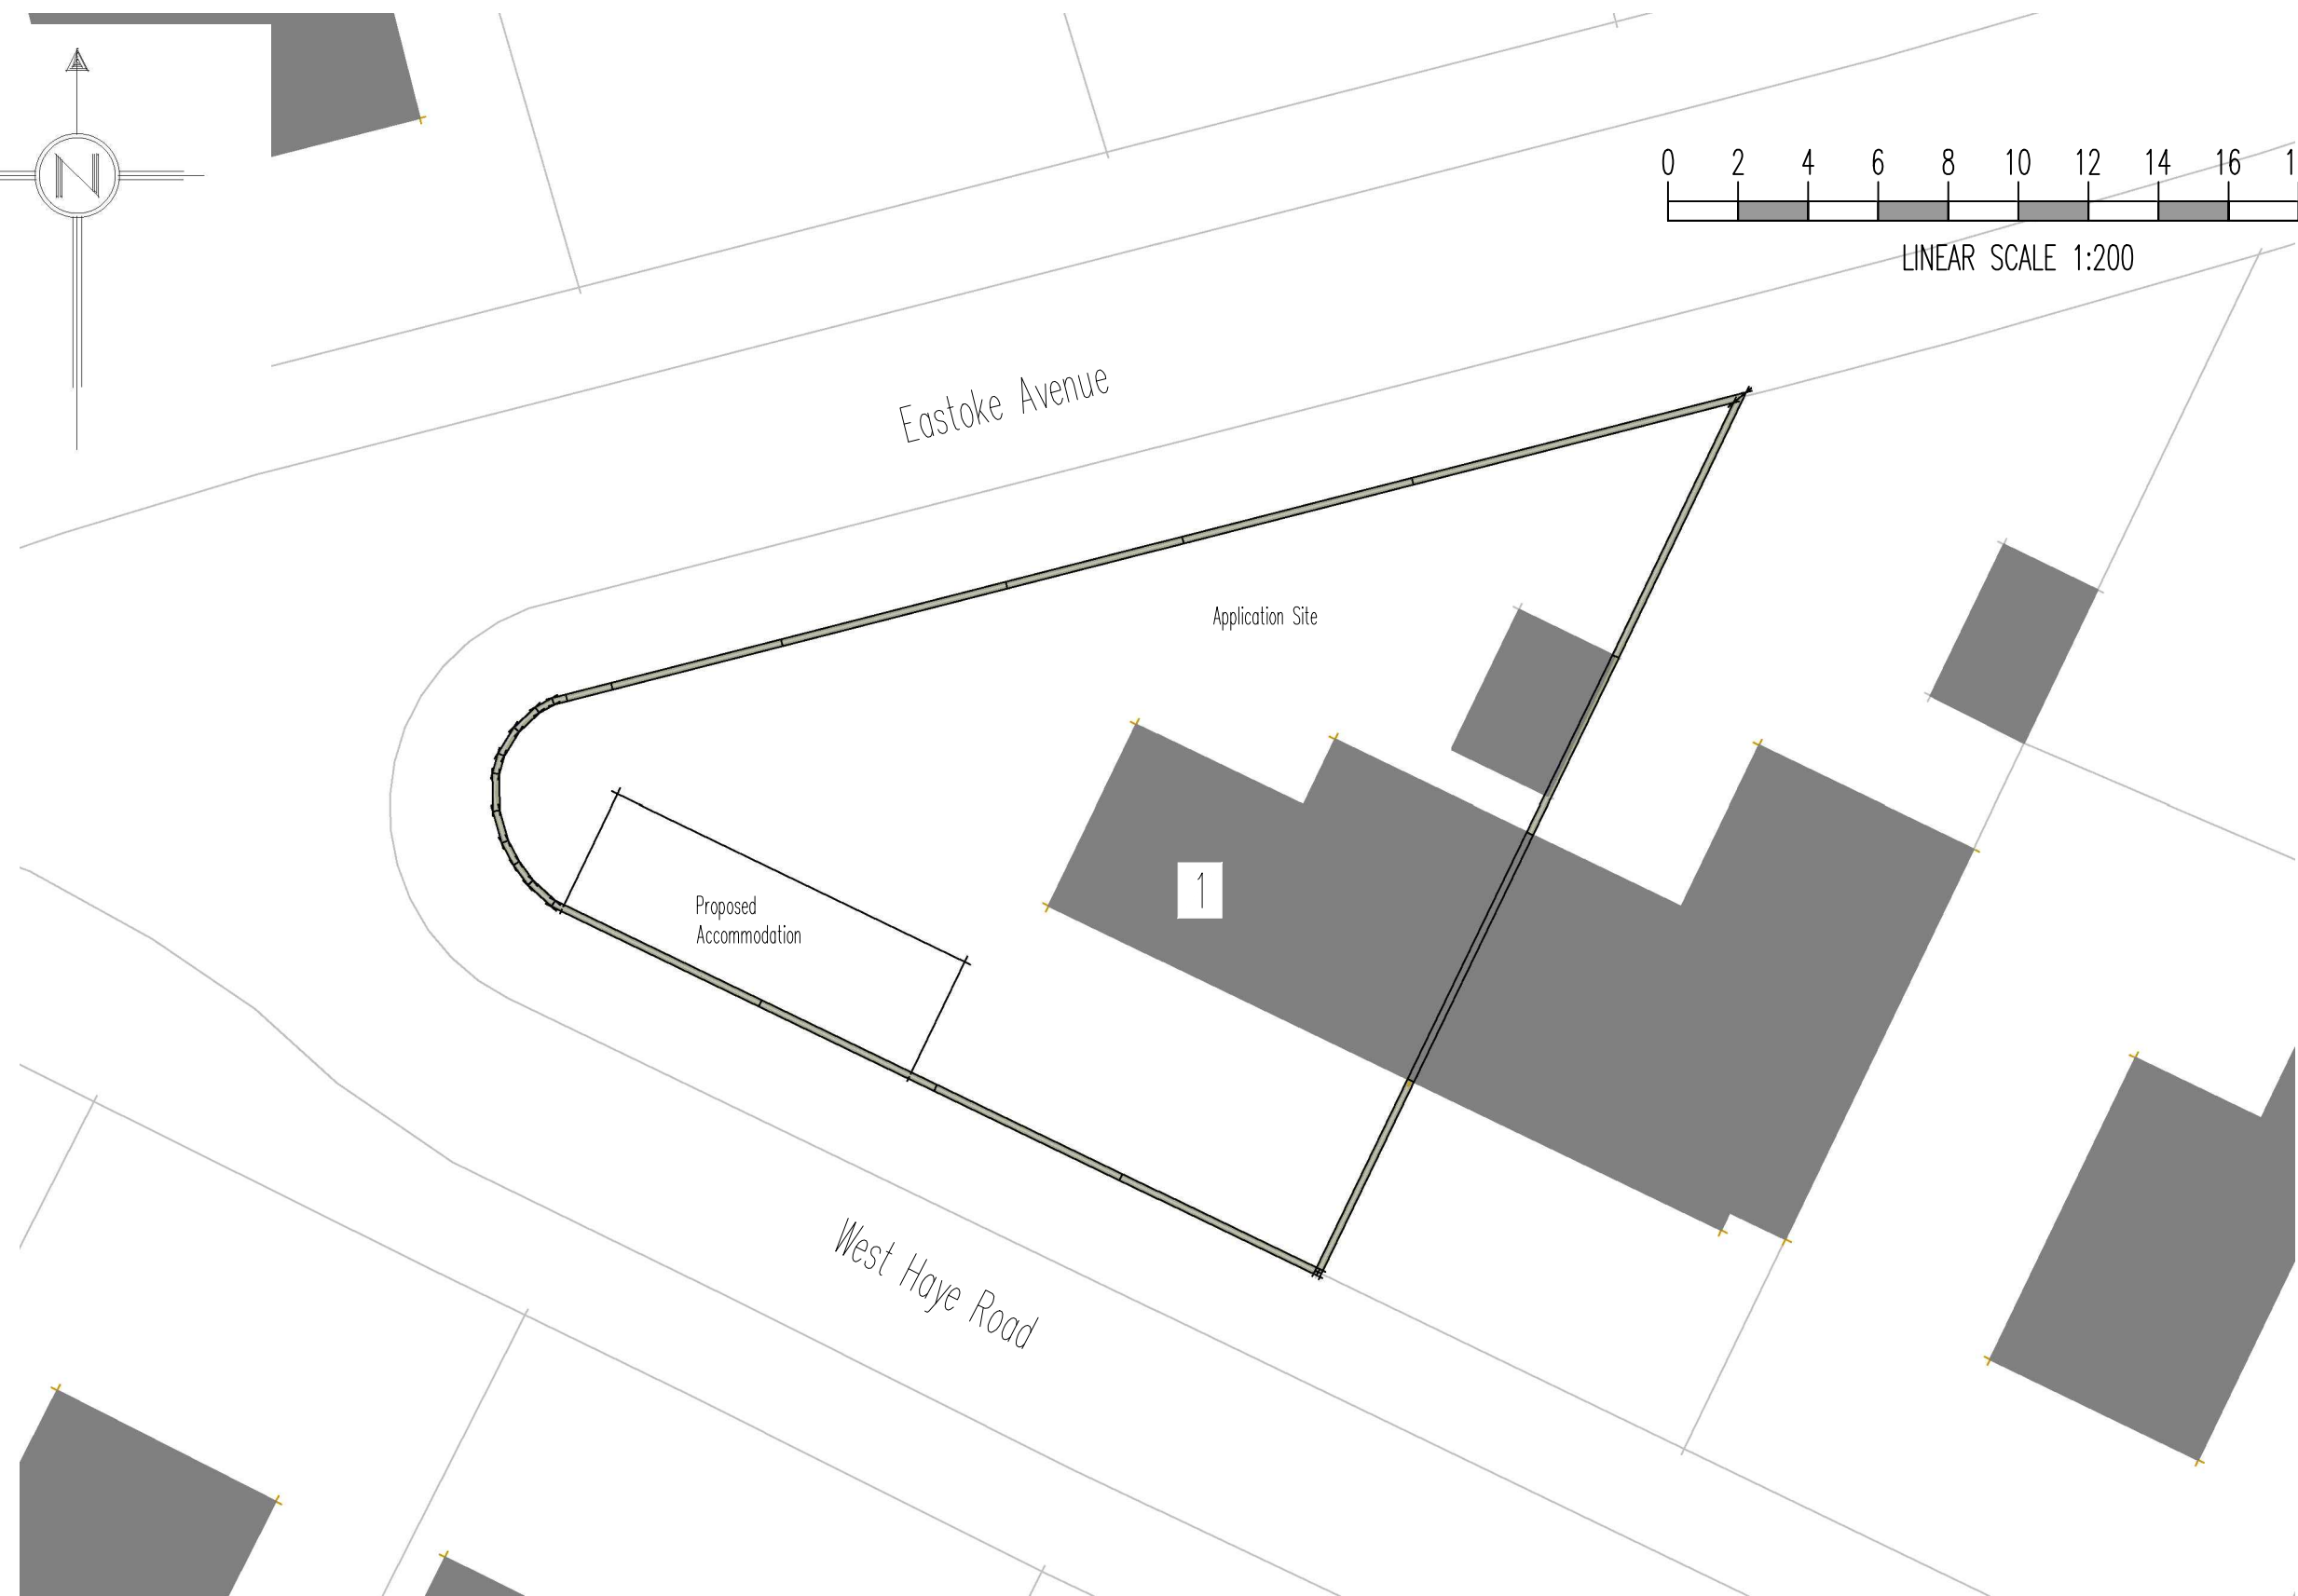

Block Plan
1:200

1 West Haye Road.
Hayling Island.
PO11 9RN