


18 Manor Close - 2127.18

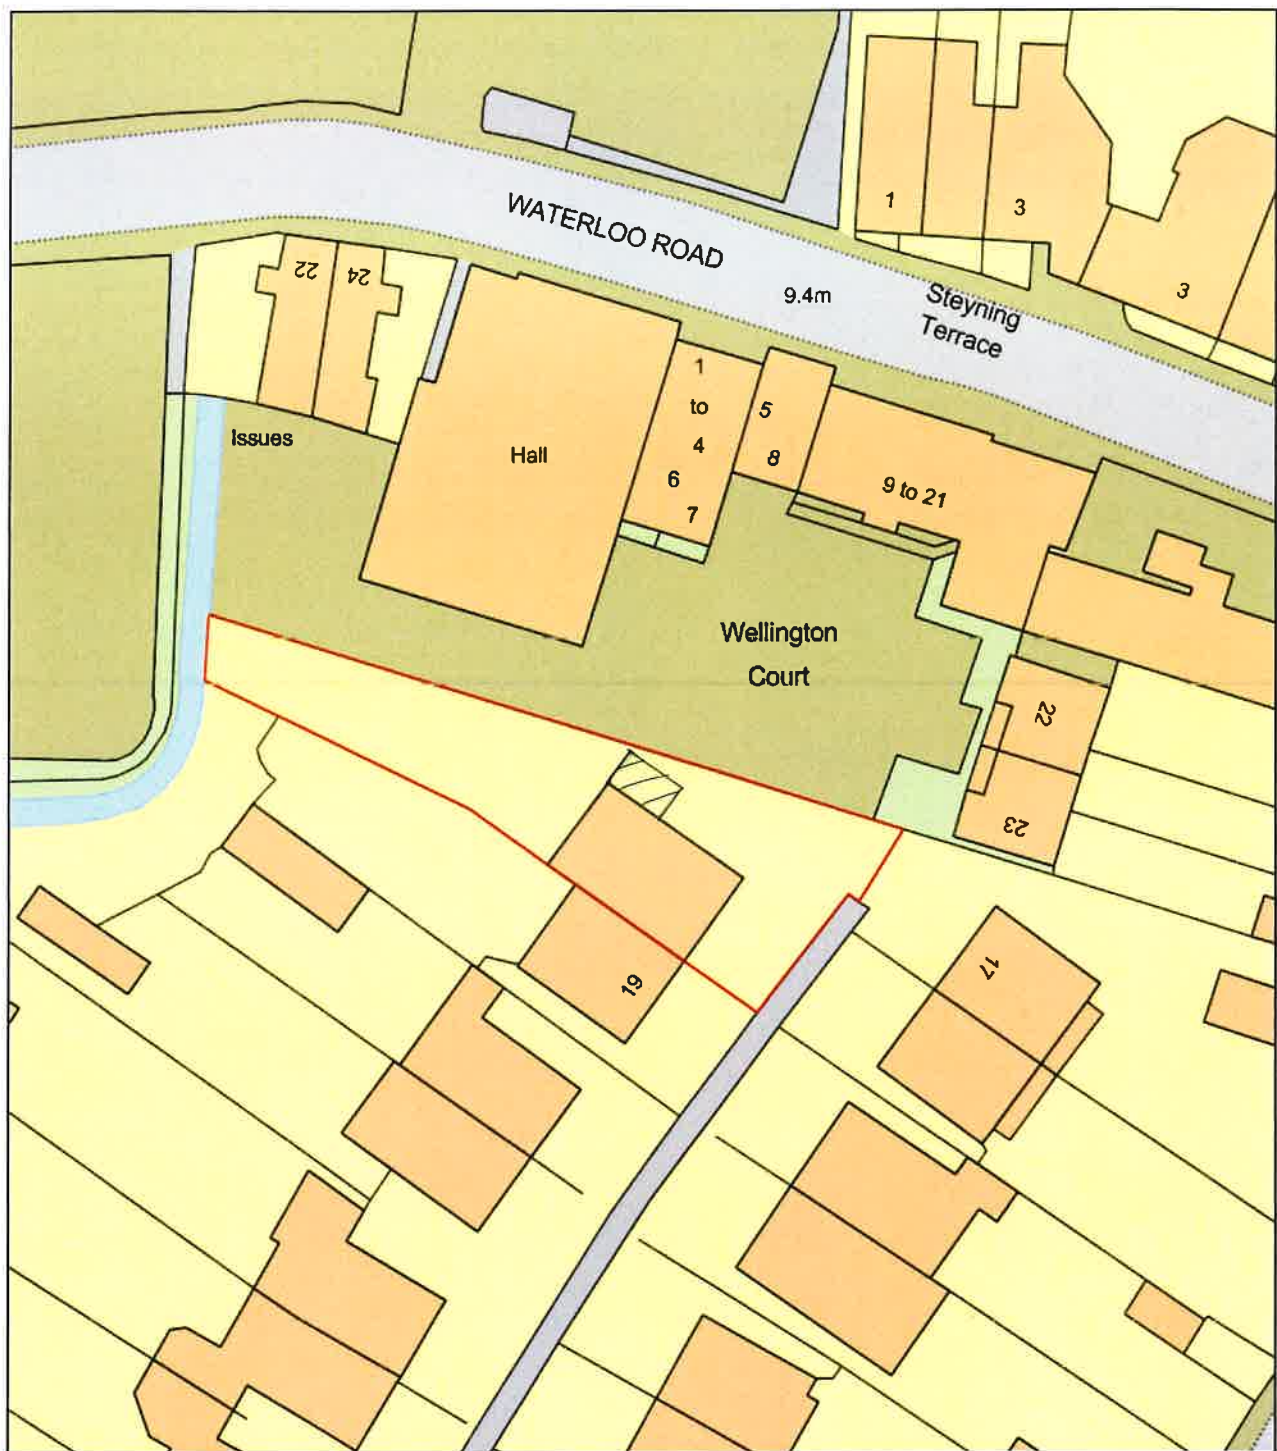

0 20
Metres



Plan Produced for: Mr & Mrs Jamal

Date Produced: 20 Jun 2018

Plan Reference Number: TQRQM18171112200990

Scale: 1:500 @ A4