
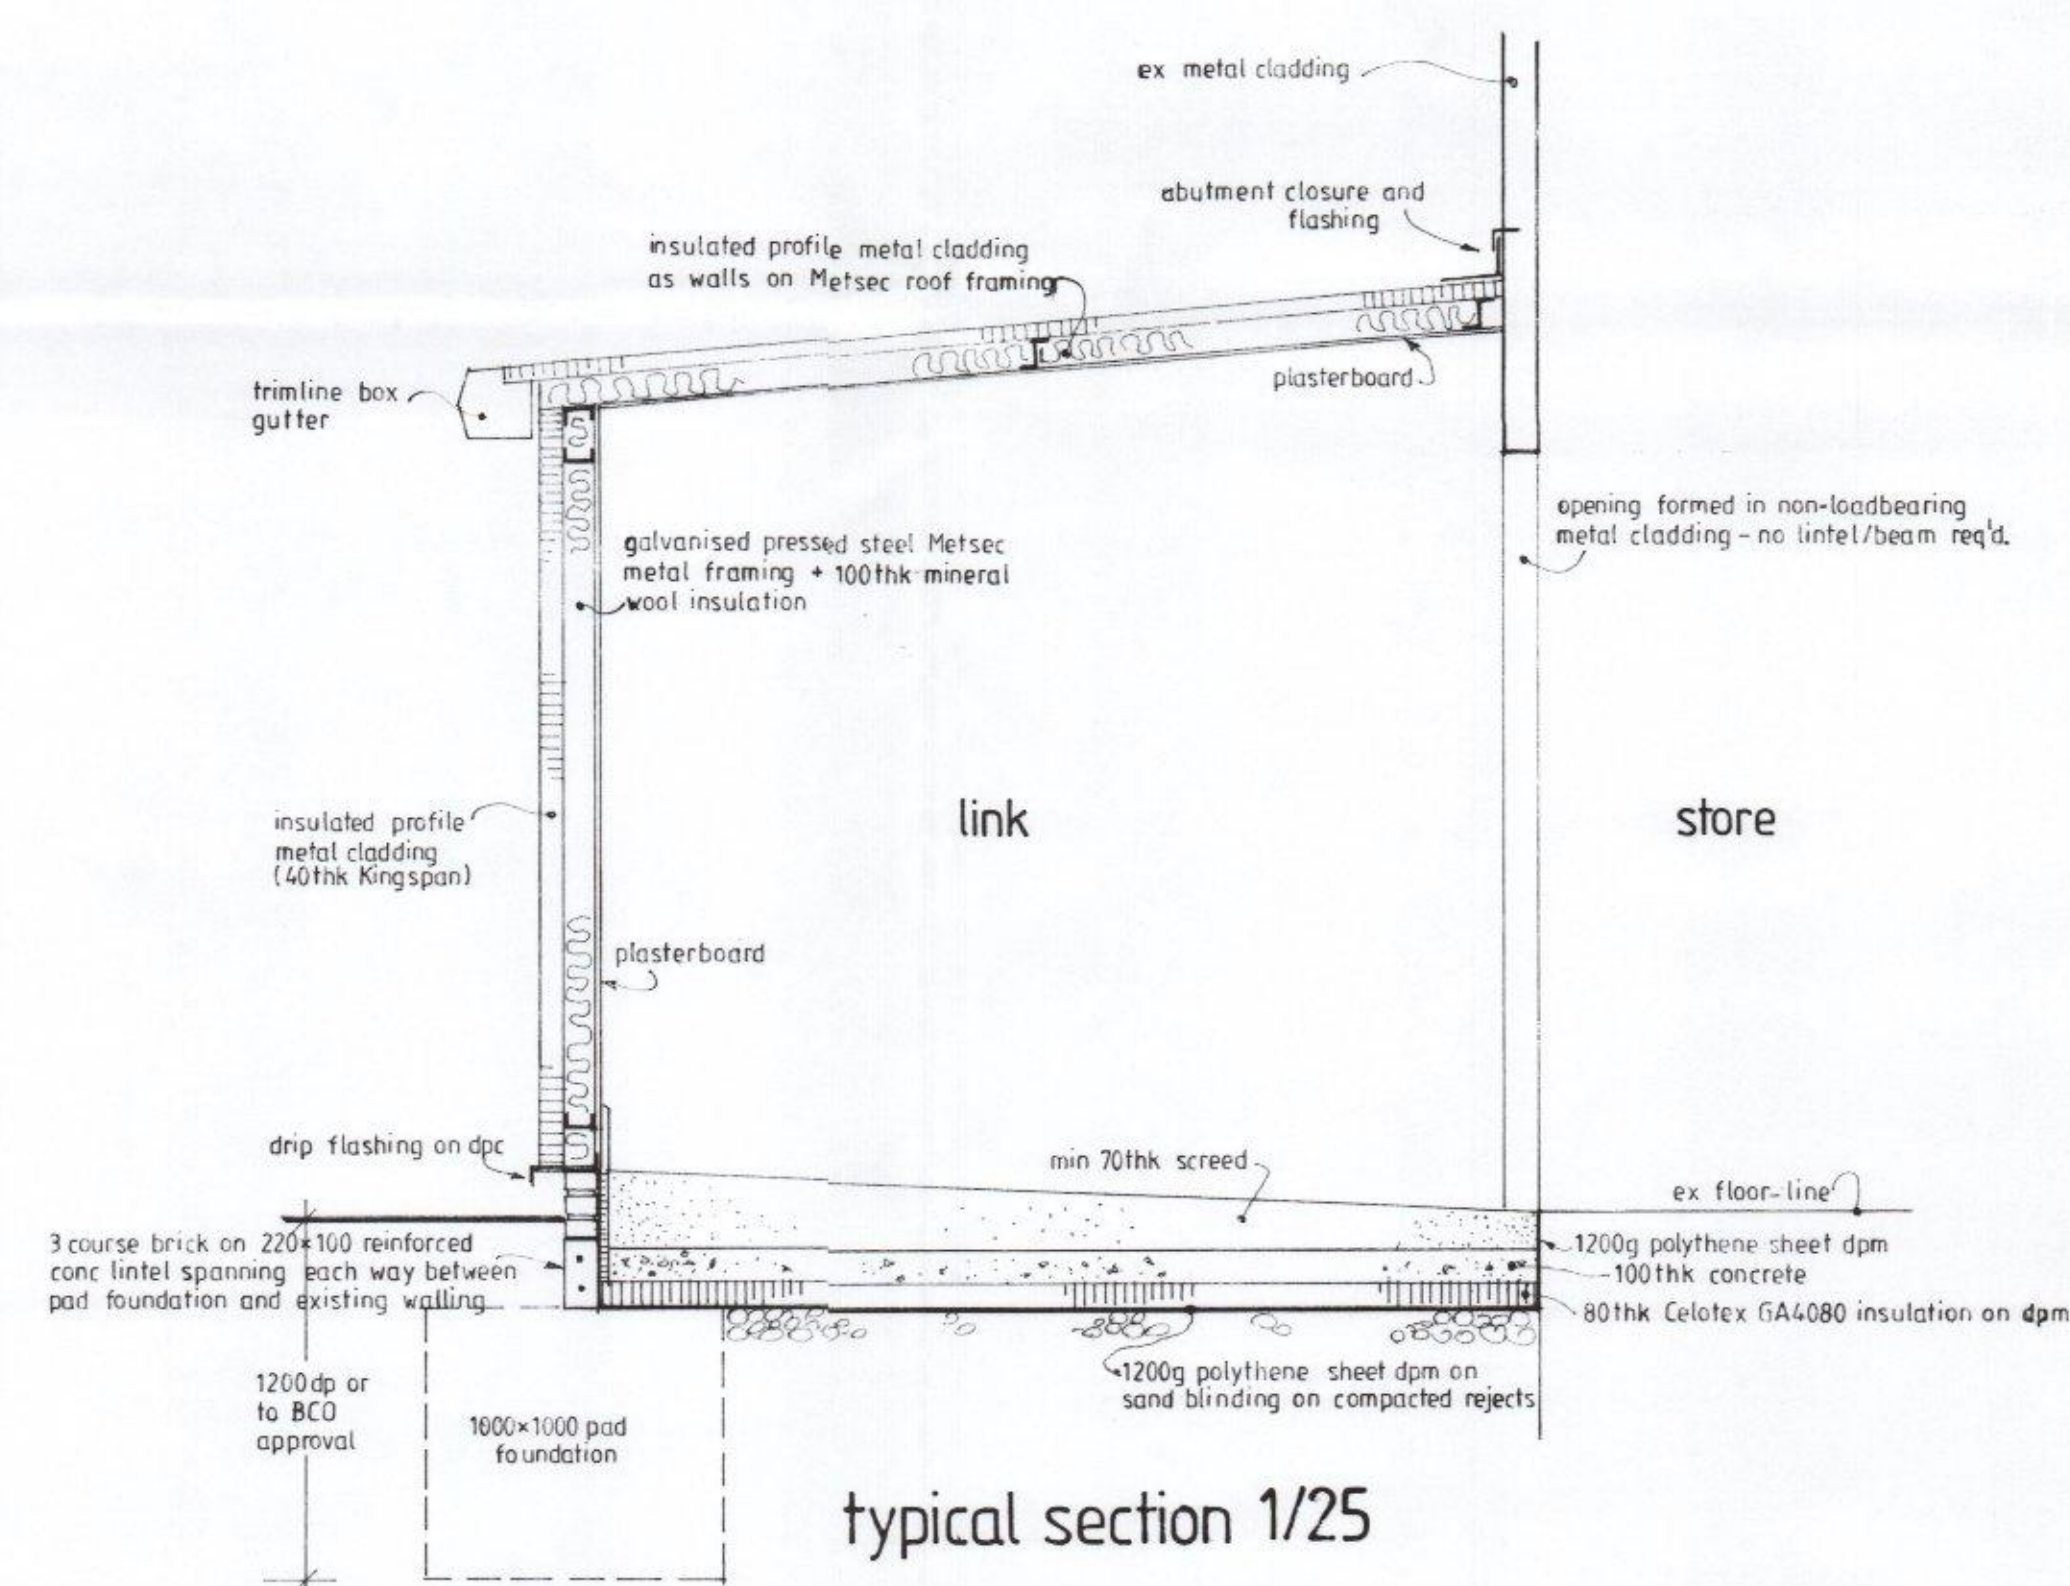
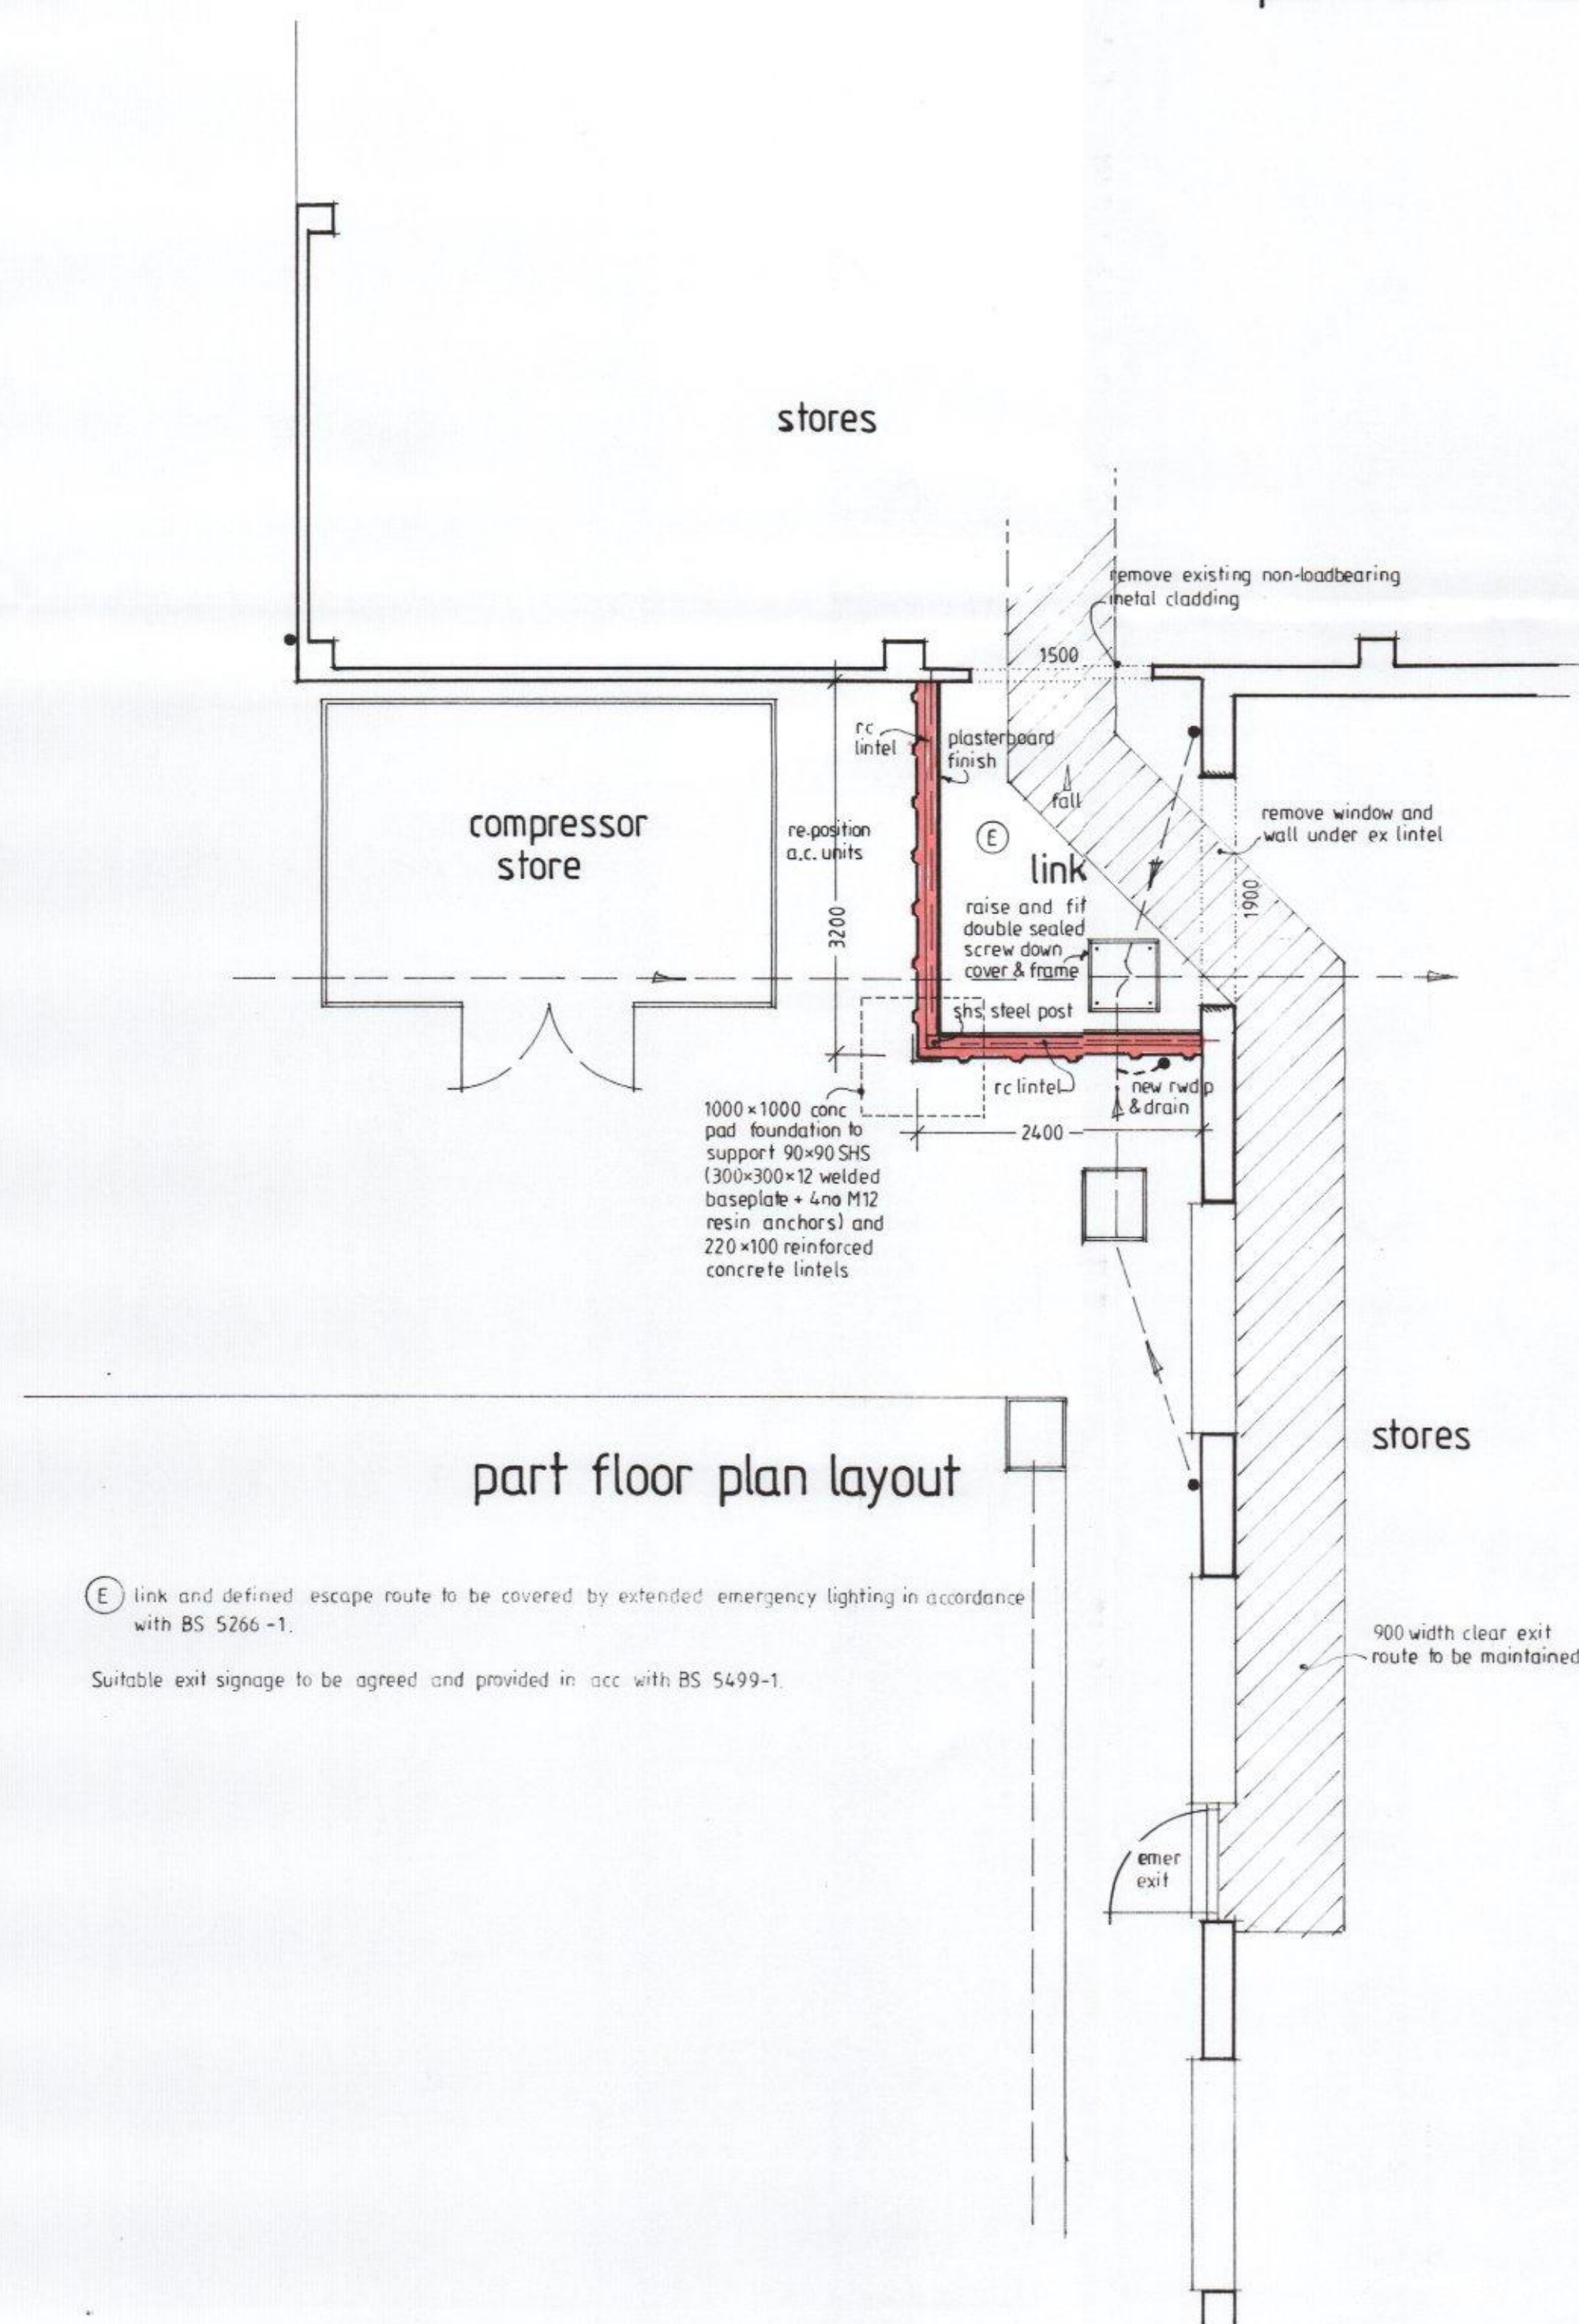


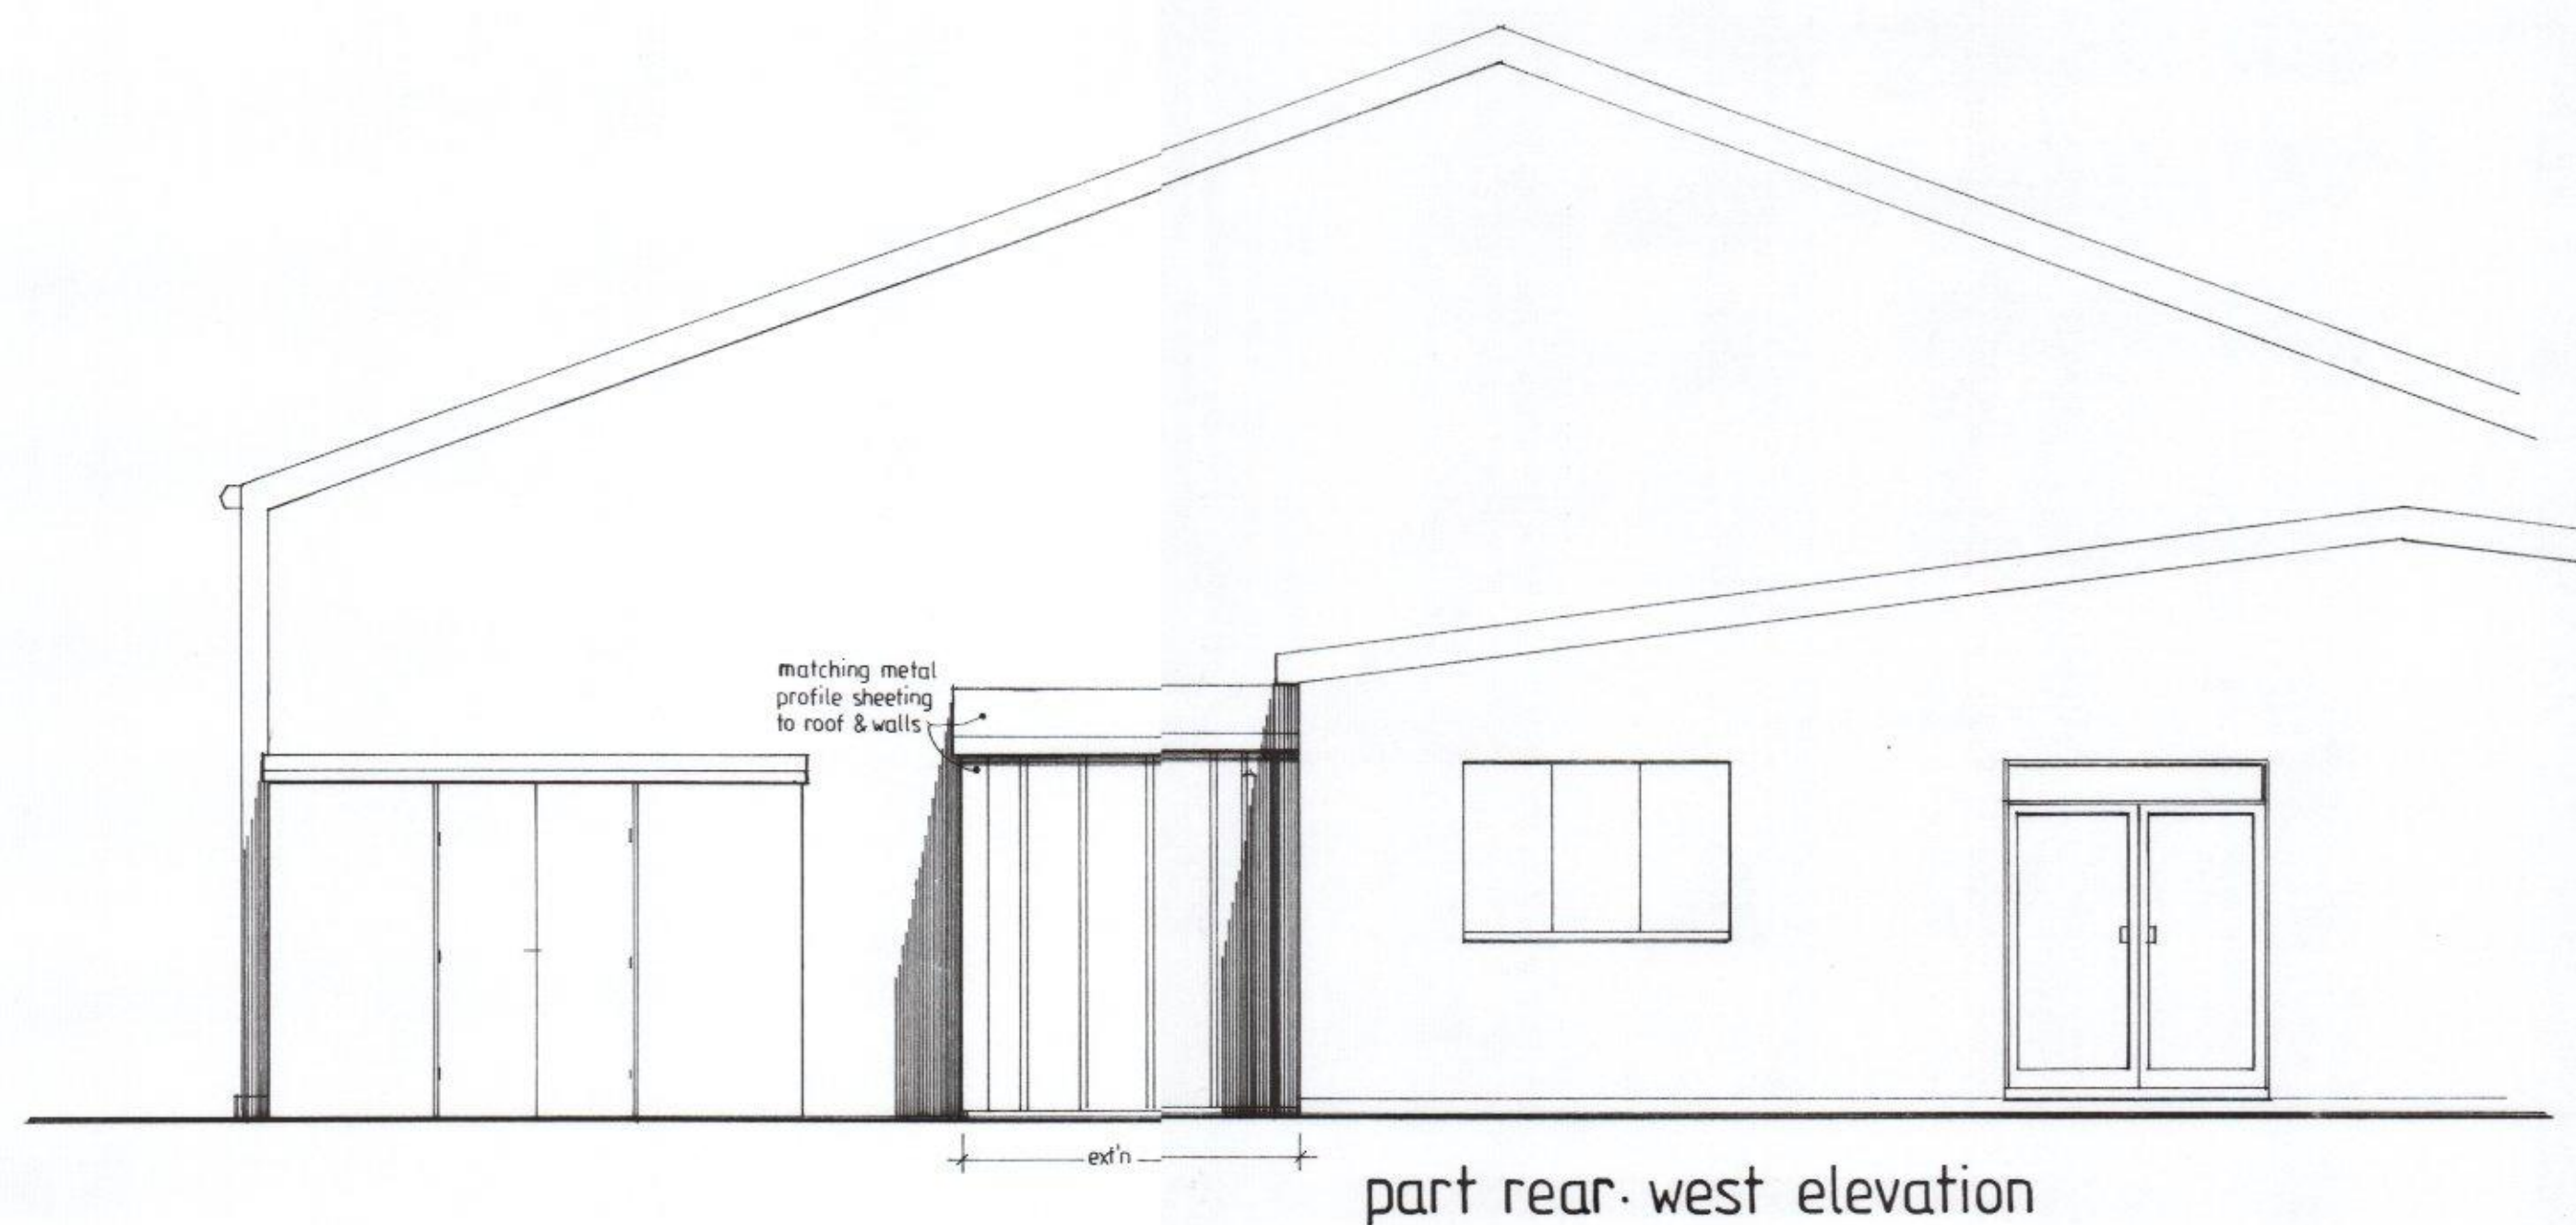

PROPOSED STORES LINK EXTENSION,
EATON AEROSPACE, BEDHAMPTON.

Scale: 1/50.

Drwg. no. 17/31/2

September 2017.

