


NOTES
Survey accurate at time of site attendance. Do not scale from printed drawings.

Although this is a digital survey the accuracy and amount of detail shown is only commensurate with the graphical scale of mapping as specified. Care should be exercised when working to larger scales.

Visible features in the vicinity of the boundaries as shown above, may not represent the extent of legally conveyed ownership.

Whilst every effort has been made to achieve accuracy on this plan, CRUCIAL clearance dimensions, levels and invert levels should be checked prior to design and construction.

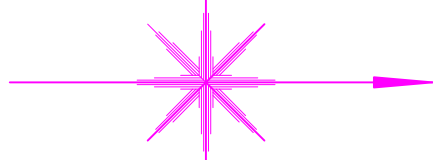


location plan 1:1250


block plan 1:500




existing first floor plan 1:100

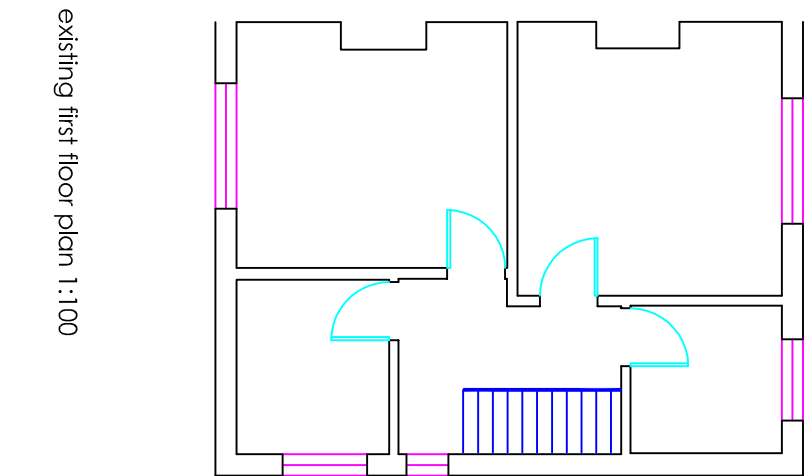


existing north elevation 1:100

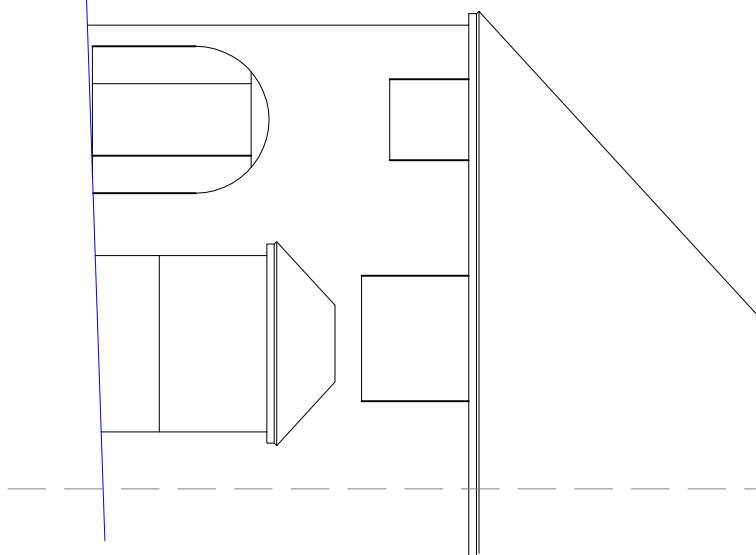


existing south elevation 1:100

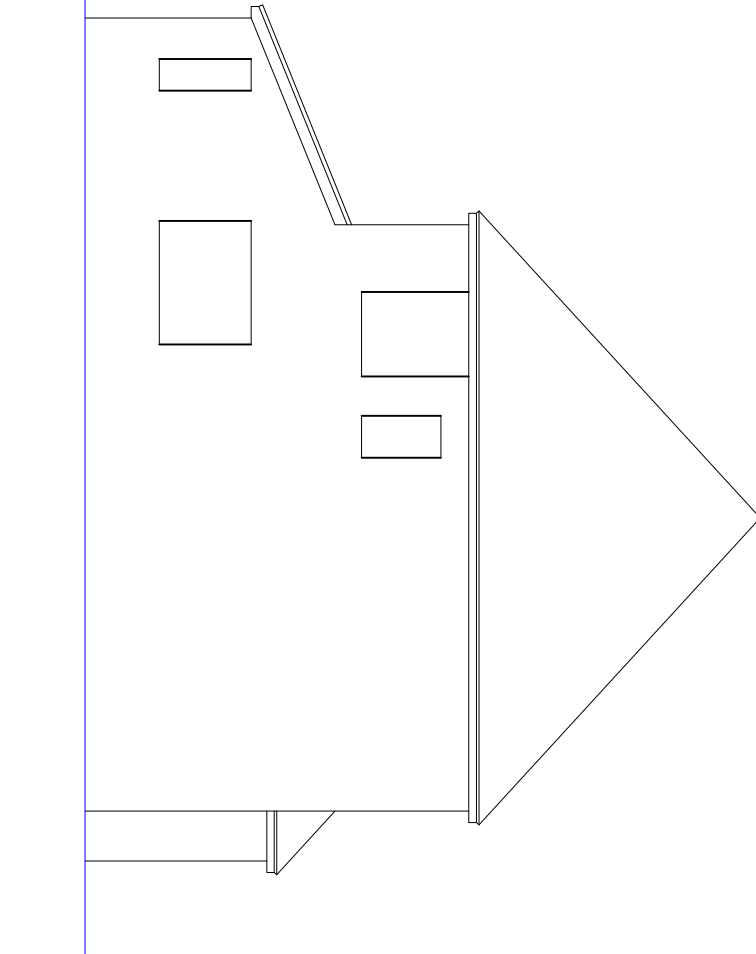


existing west elevation 1:100

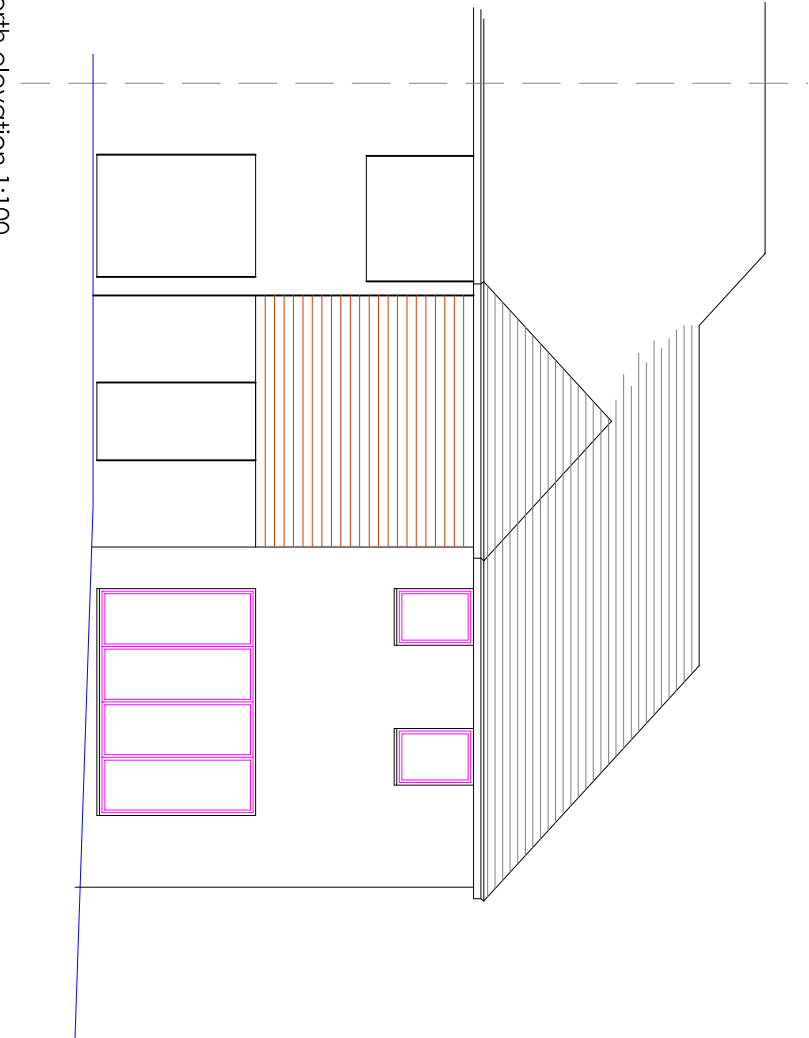



North elevation 1:100

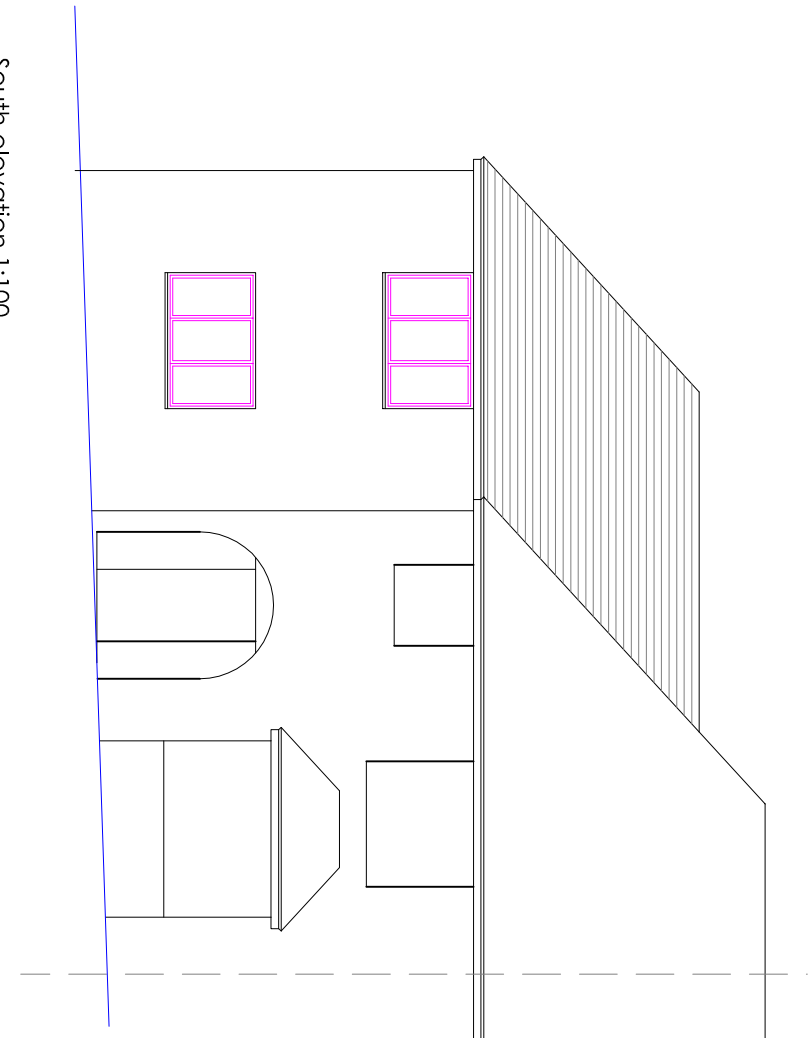

South elevation 1:100

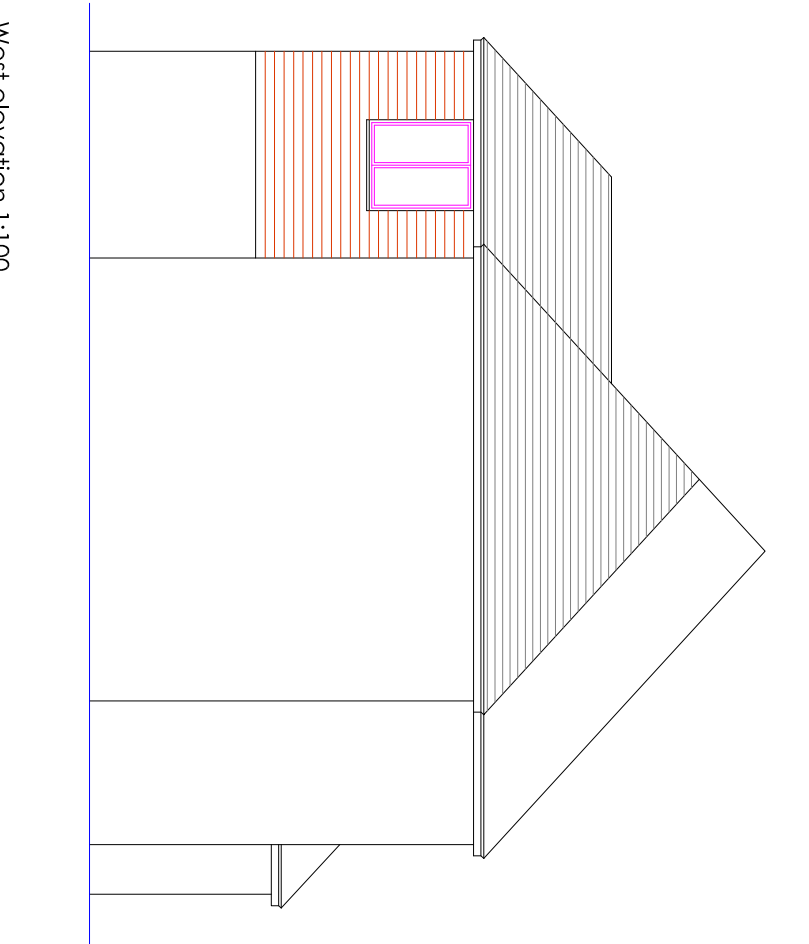

West elevation 1:100

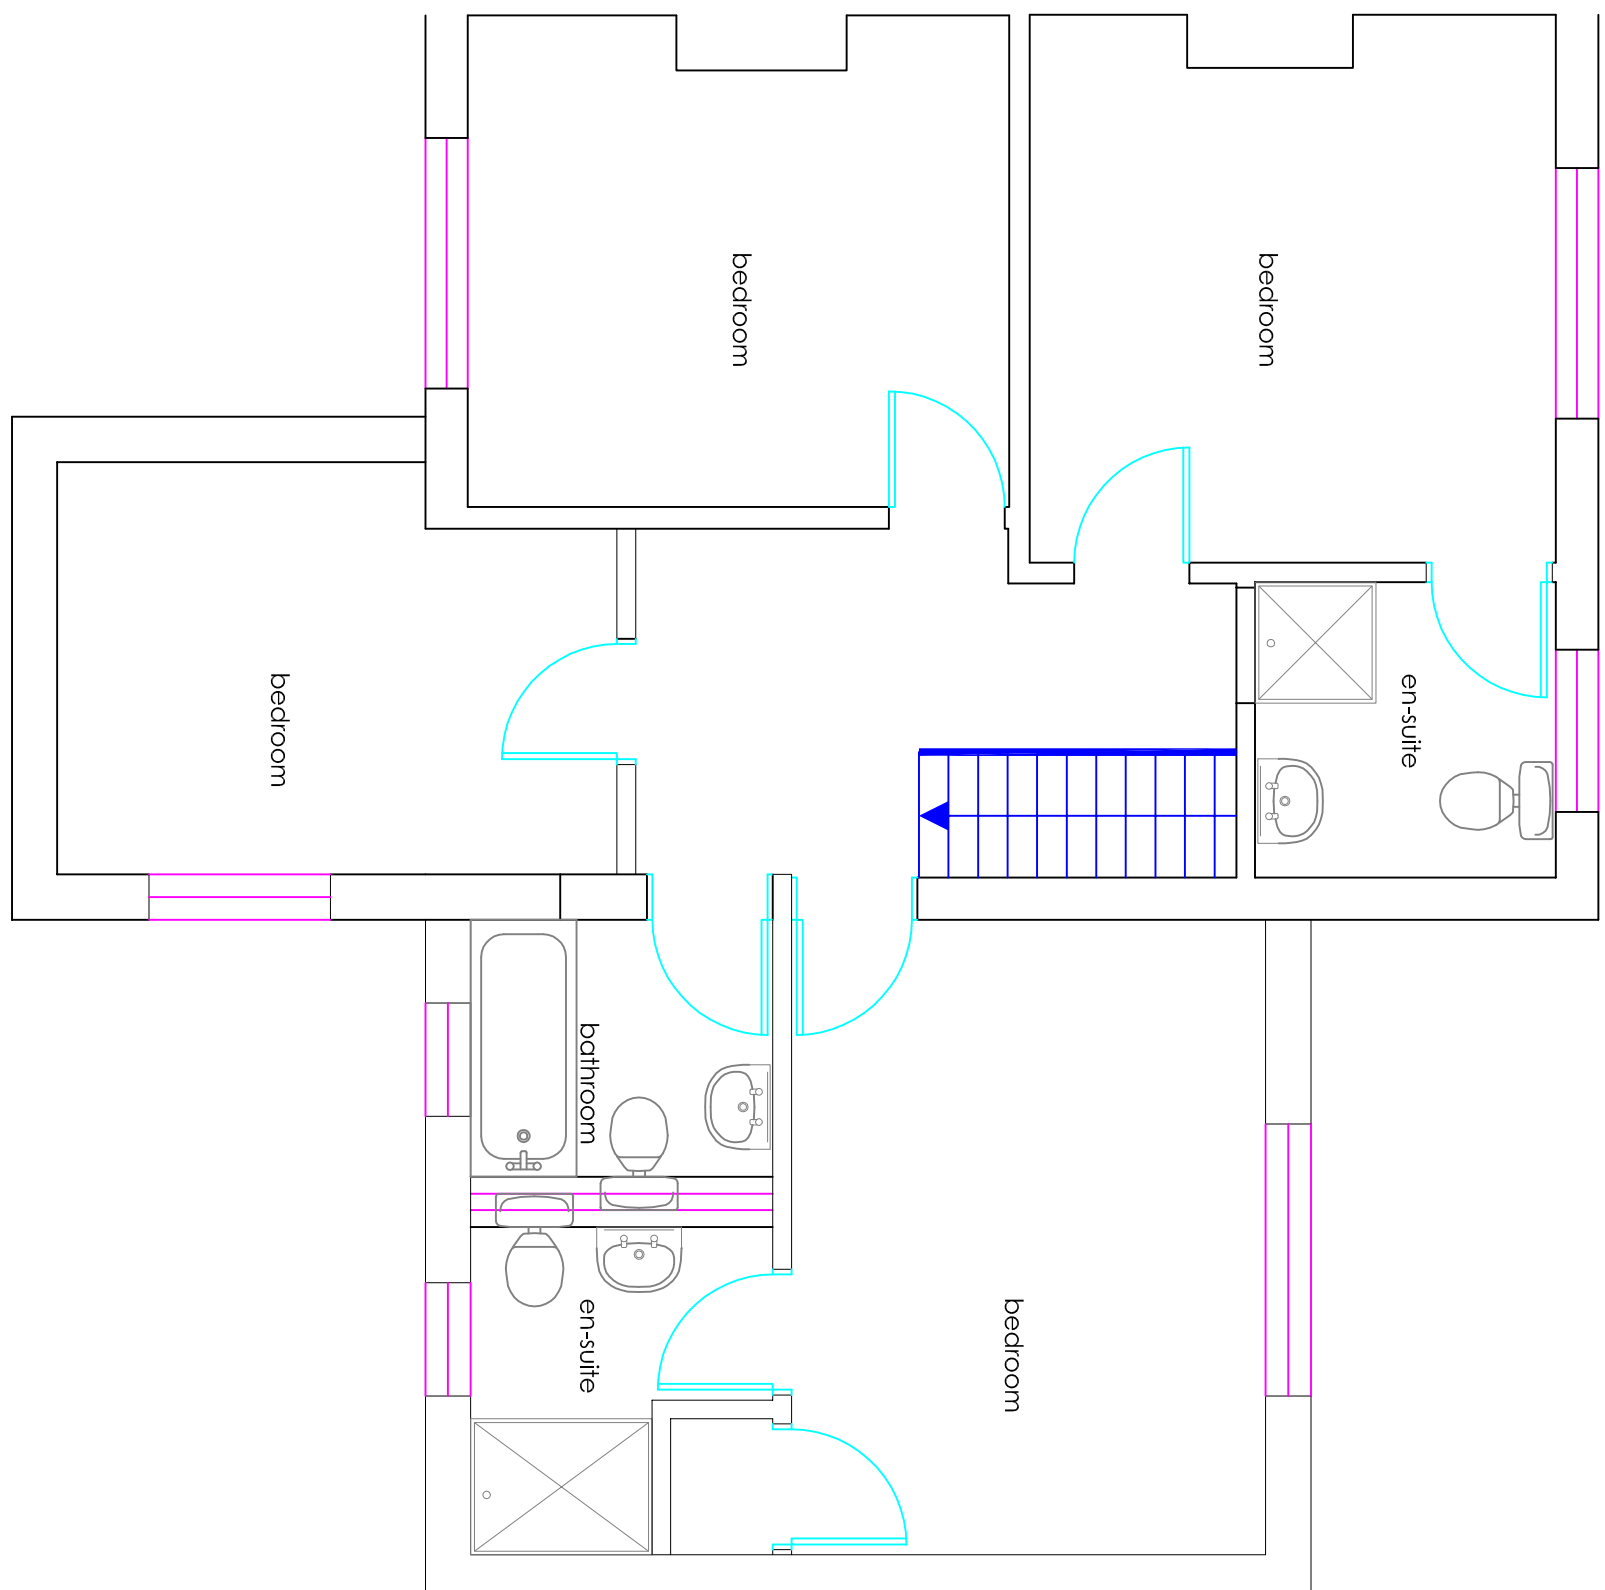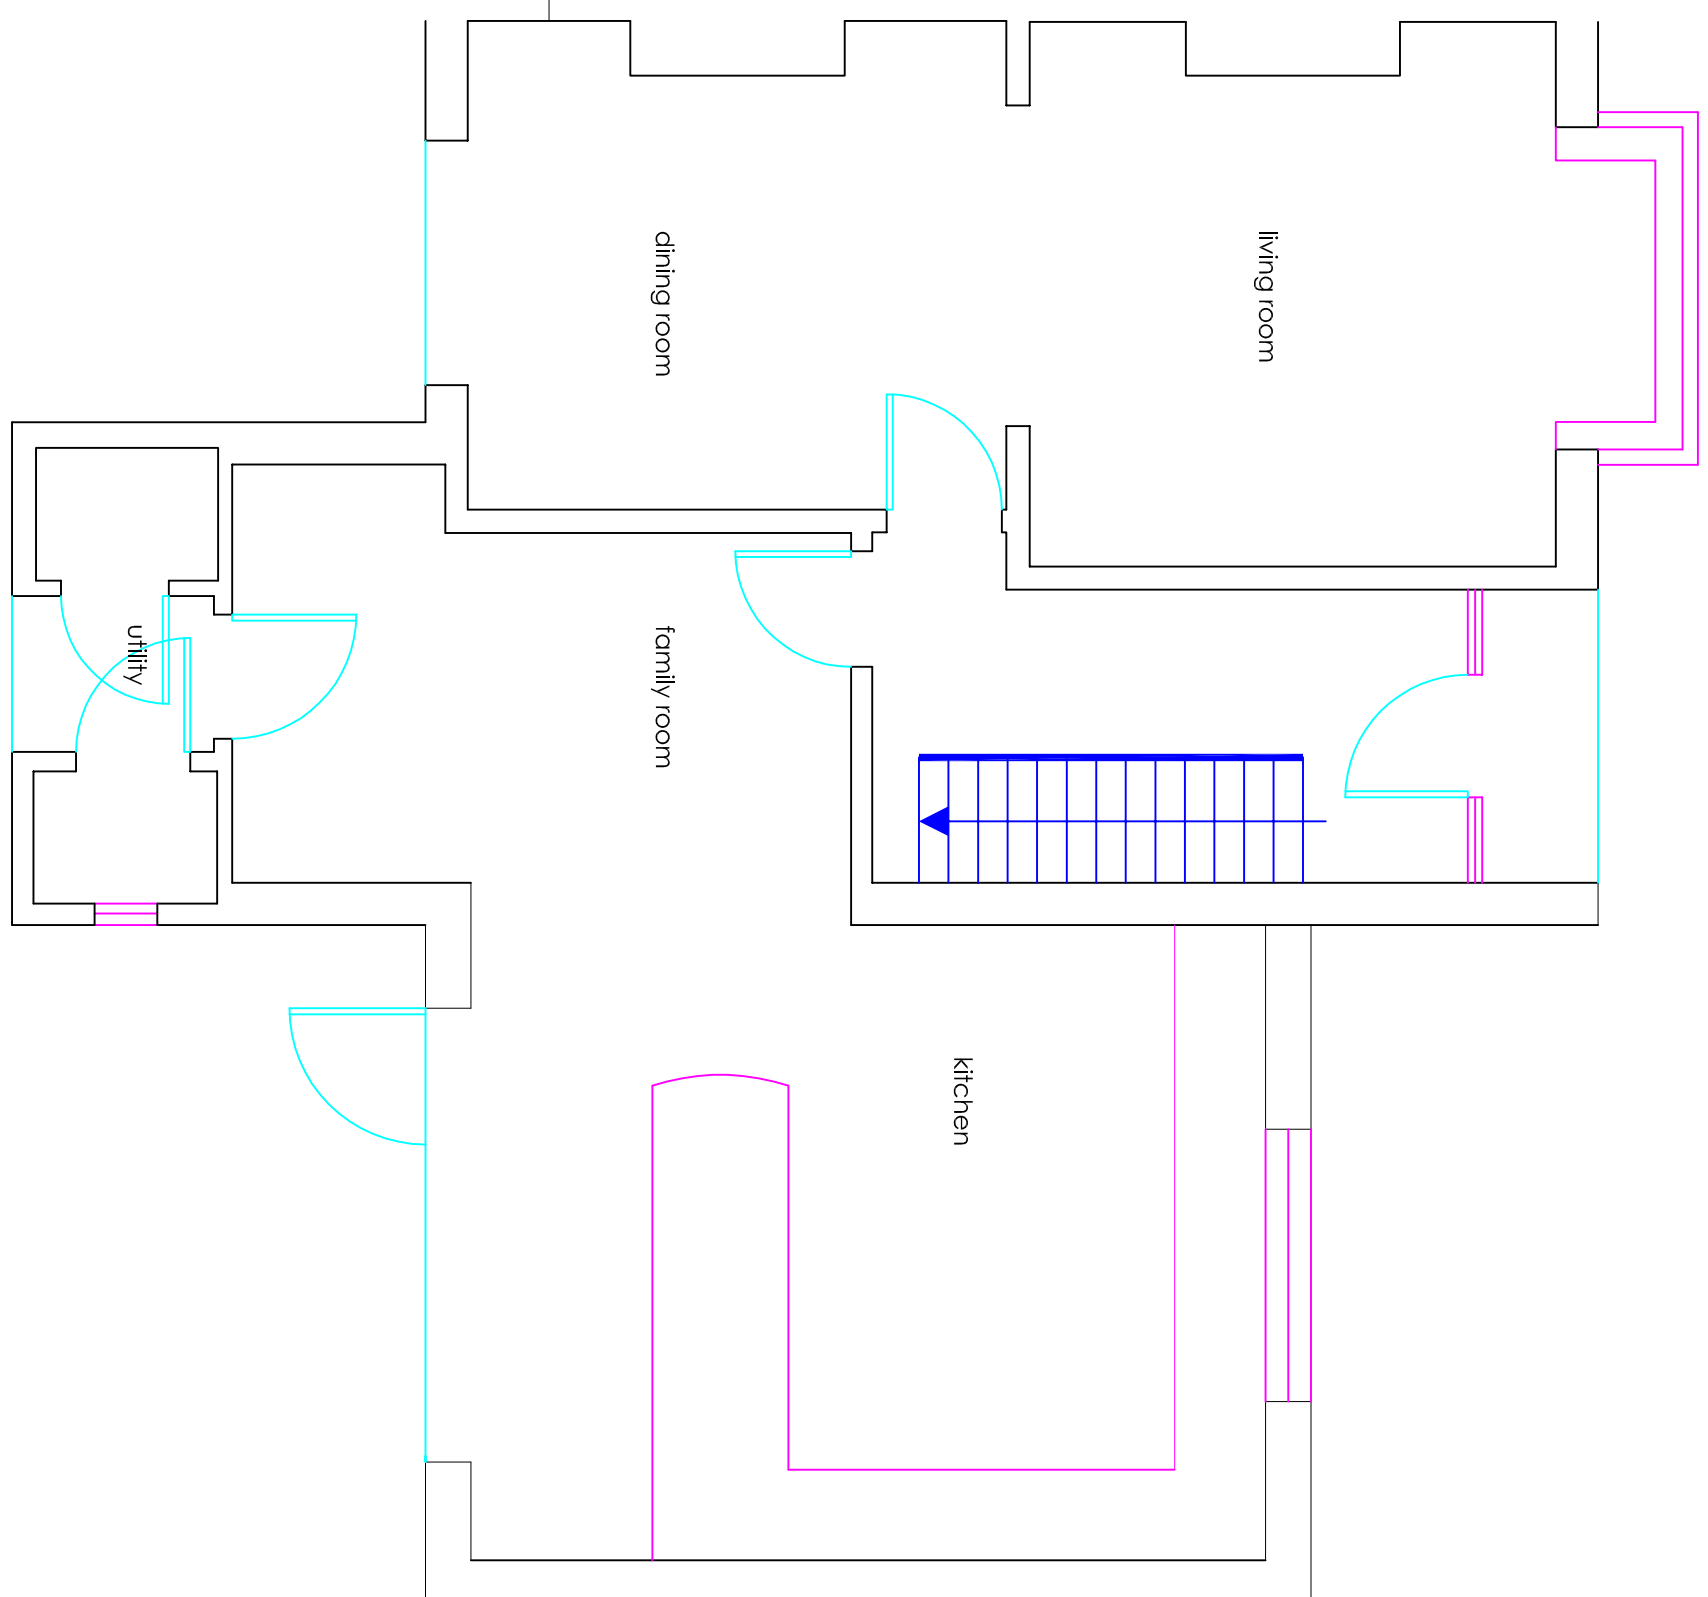

ground floor plan 1:50

first floor plan 1:50