
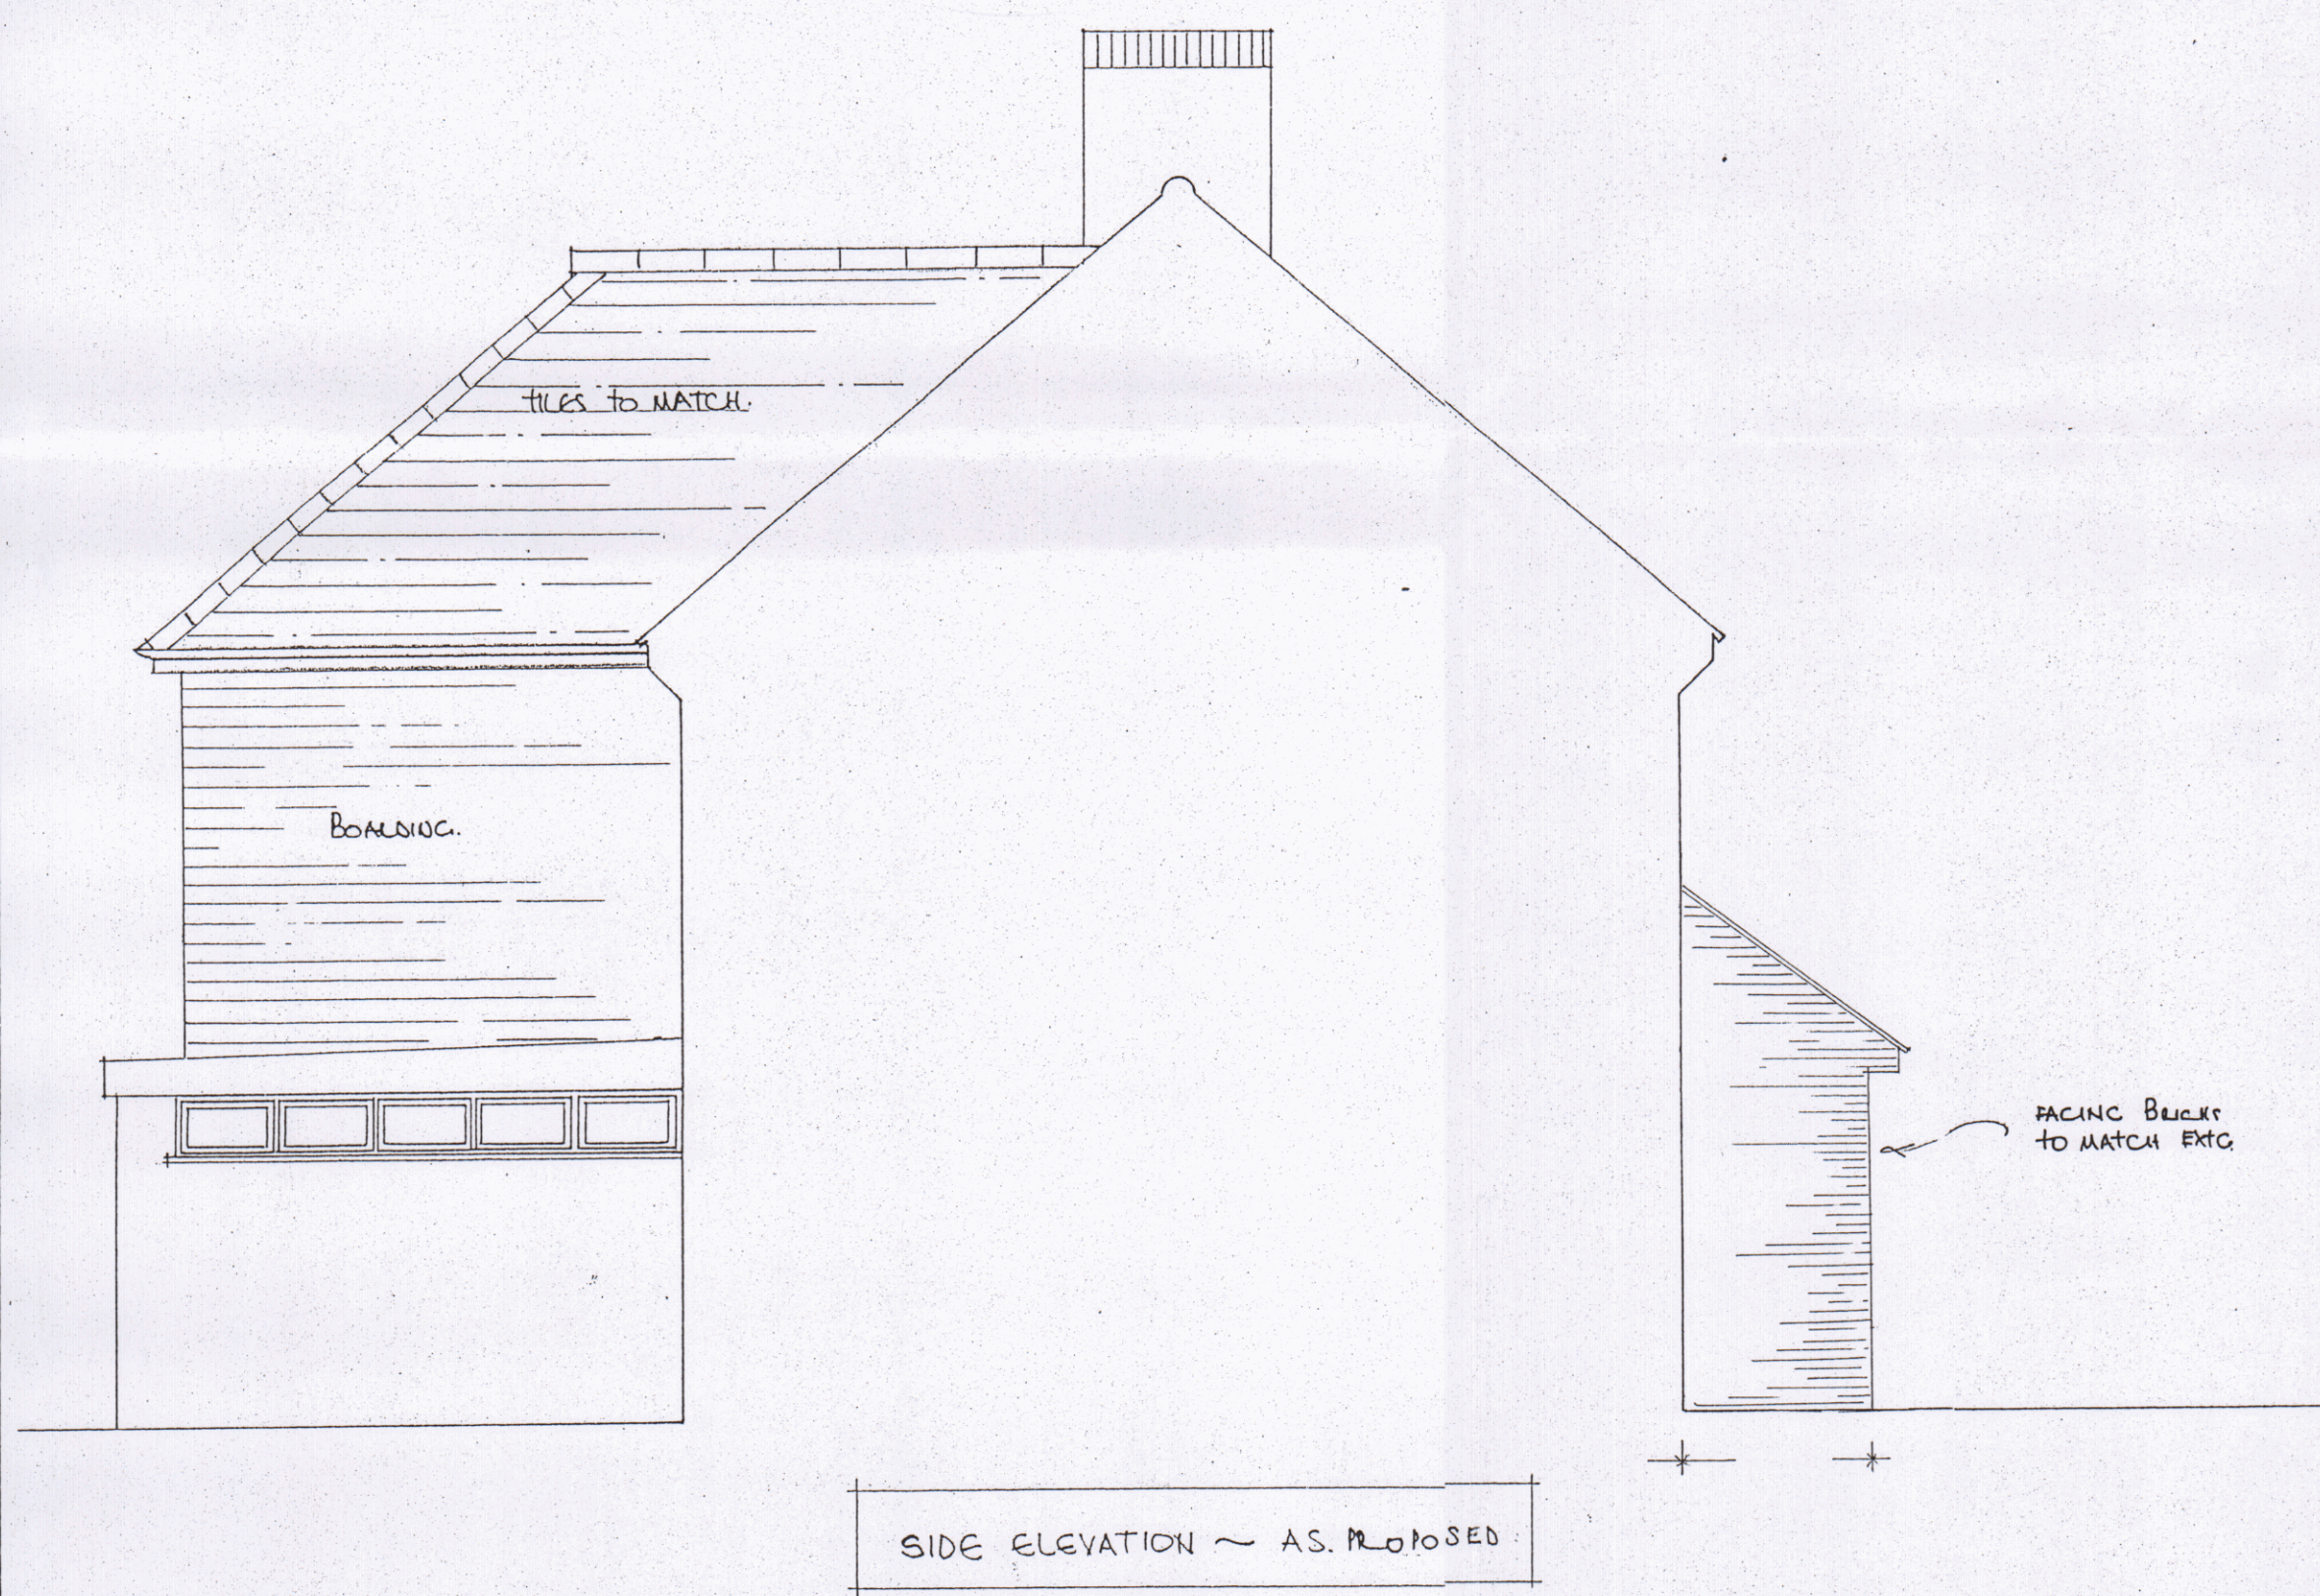


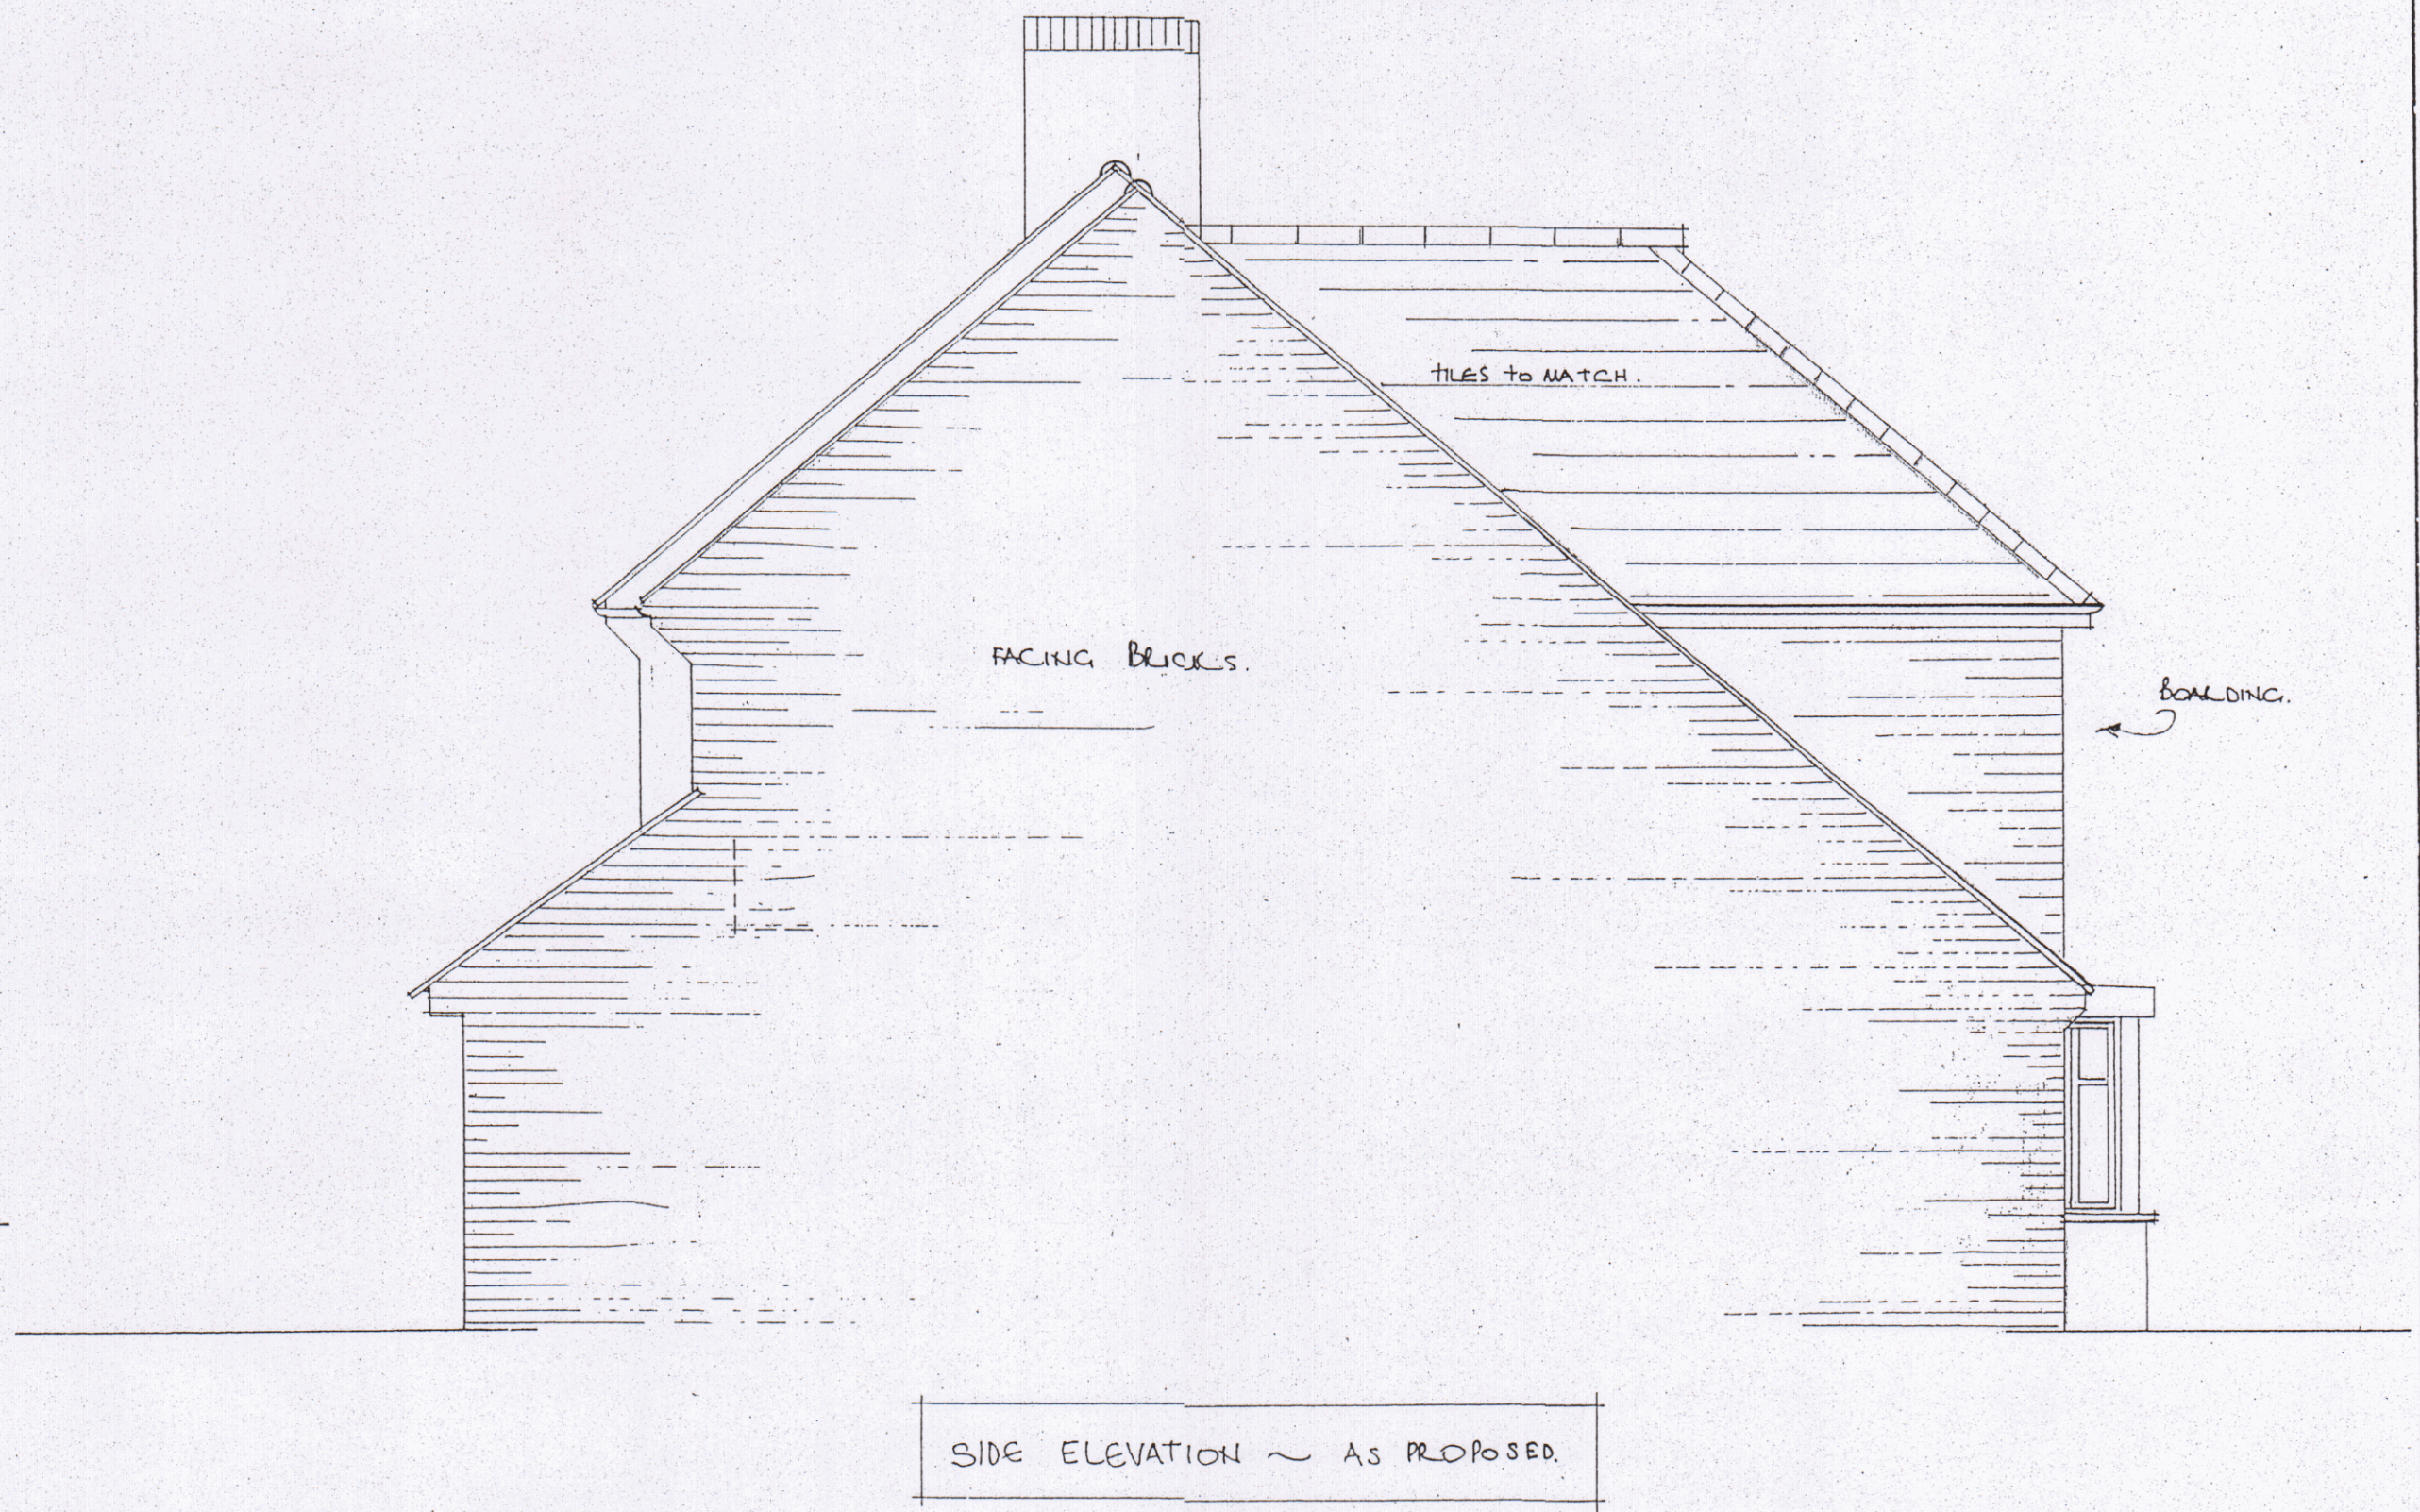

No. 11, ILEX WALK, HAYLING ISLAND, HAMPSHIRE.
 MR & MRS. C. BOOKER.
 SCALE 1:50 NOVEMBER 2015 No 11/19/02.

Clive fish ~ BUILDING & DESIGN CONSULTANT
 'CENARTH' 17 NIMBUS CLOSE, BEAUMONT PARK.
 LITTLEHAMPTON, WEST SUSSEX BN17 6RX.
 TEL: - (01903.) 732942.