Church House Plan - as existing

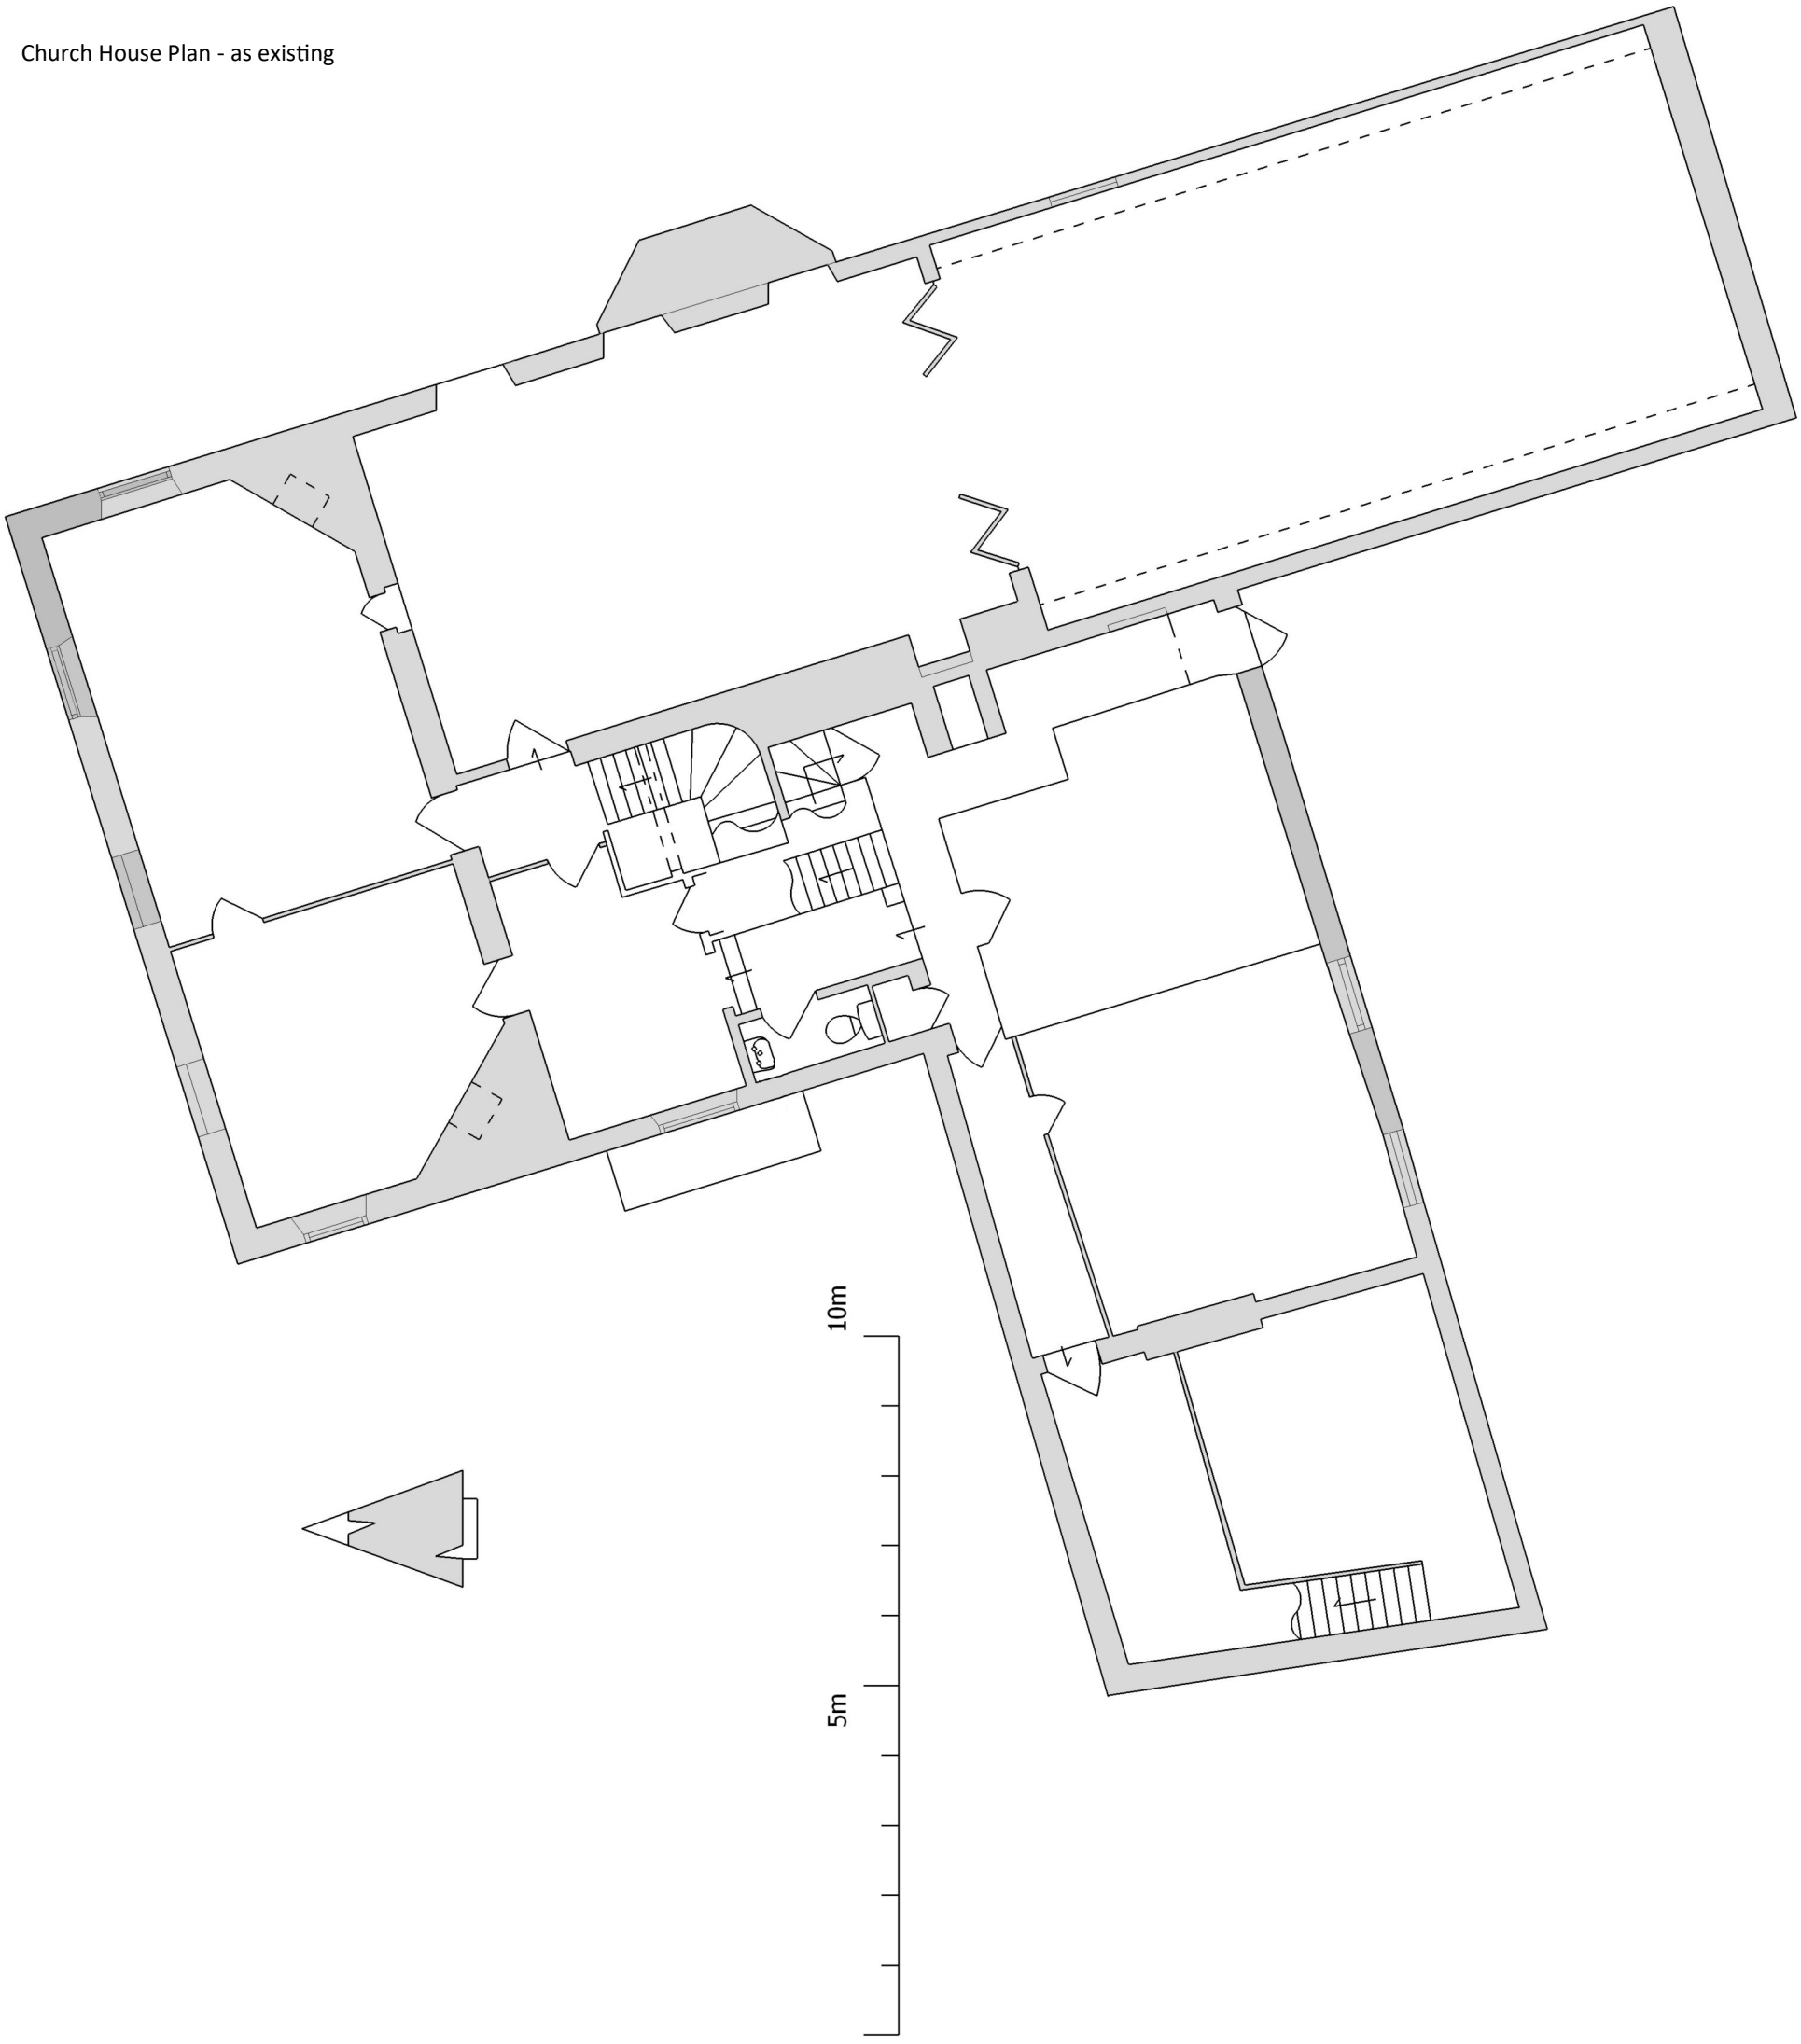

Scale: 1:100