
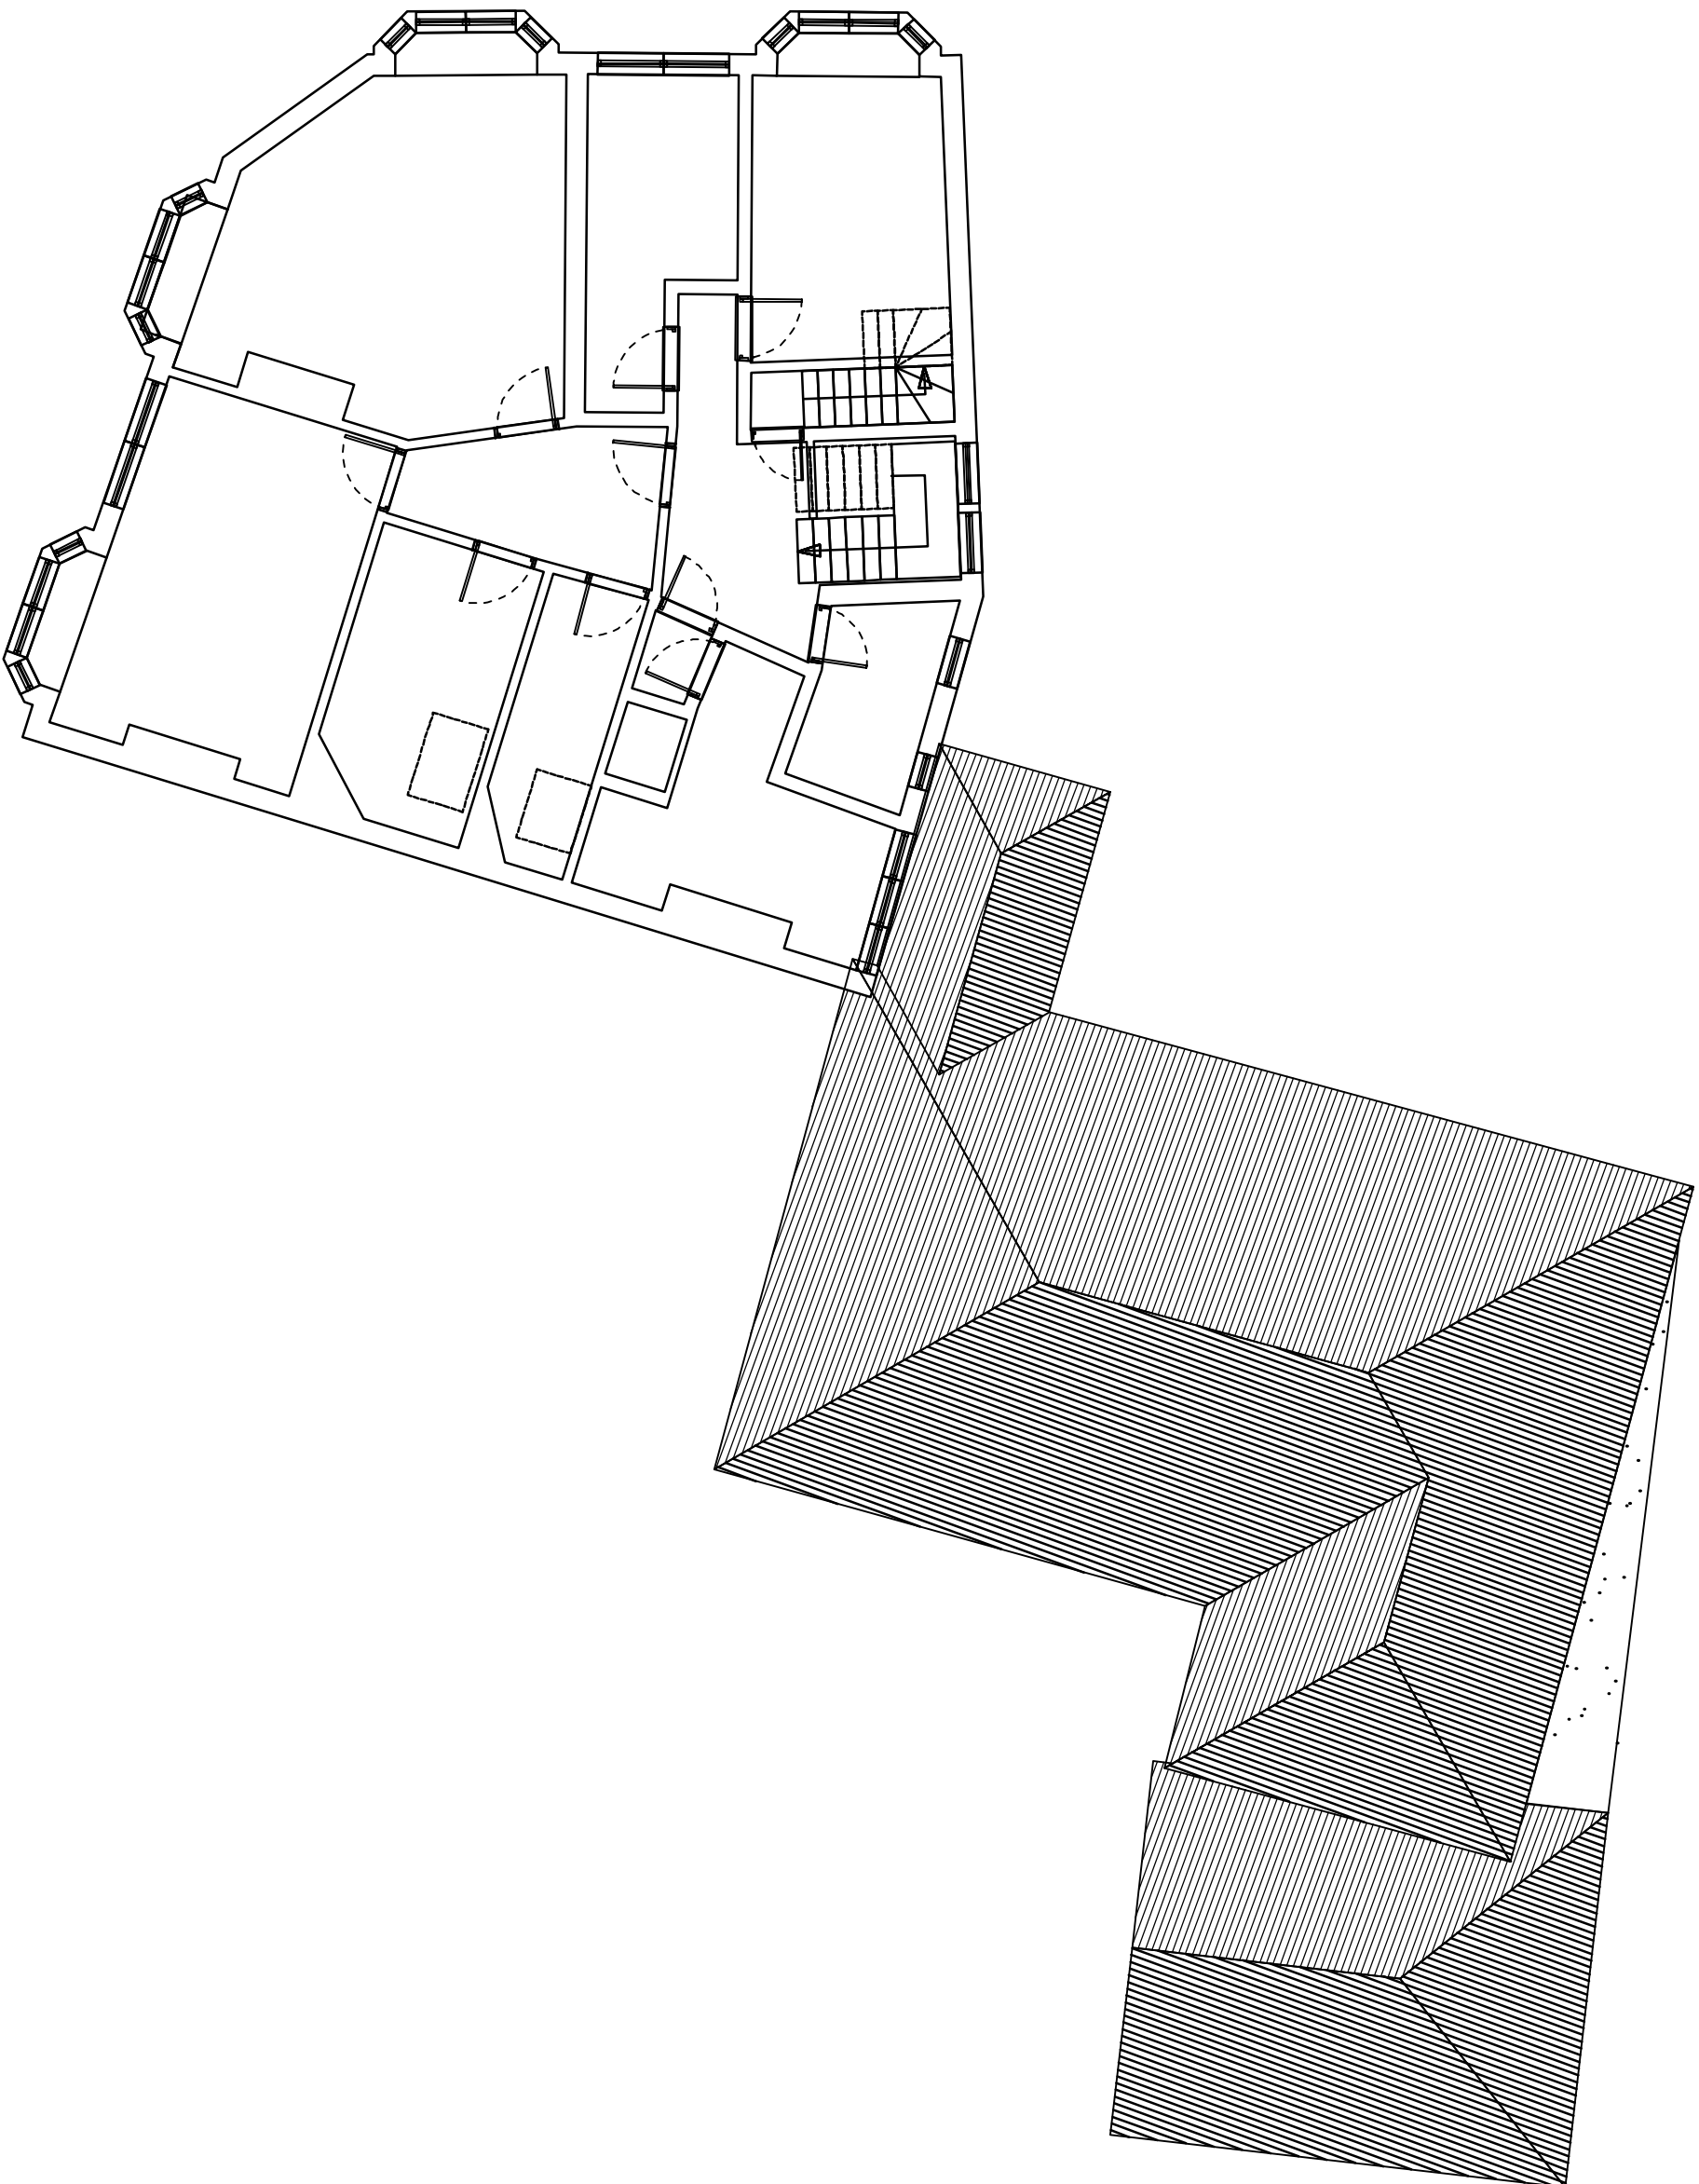


Former White Hart P.H.
East Street
PO9 1AA

EXISTING
FIRST FLOOR PLAN

Revisions
A. INITIAL DRAWING

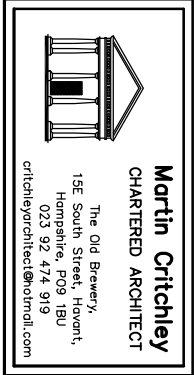

Scale A3 = 1:100
Drawn AJB
Date 19/09/17

metres

10

20

30

40

17094-2020