


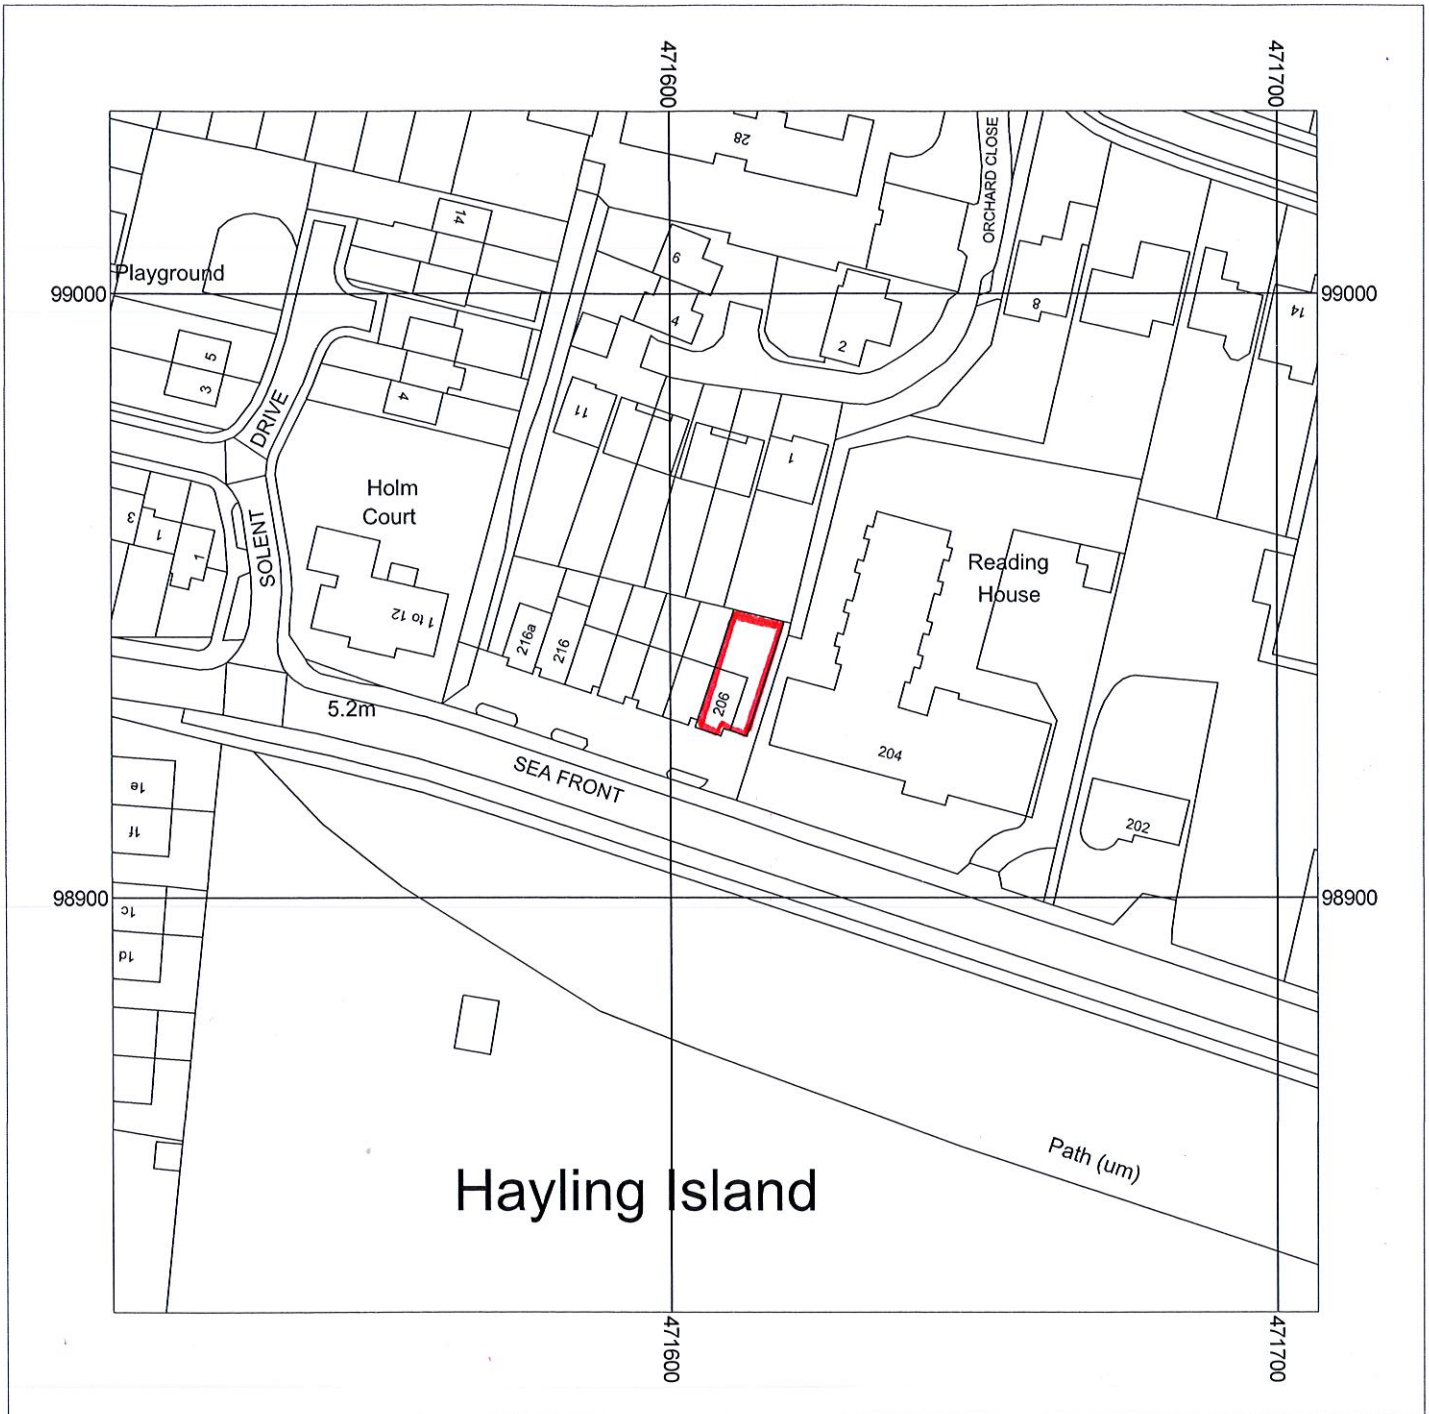

Metres
0 5 10 20 30 40 50

Scale: 1:1250

MR N HARVEY
206 SEA FRONT
HAYLING ISLAND
HAMPSHIRE
PO11 9HR



Supplied by: Anglian Conservatories
License number: 100031961
Produced: 05/06/2017
Serial number: 1845980

Plot centre co-ordinates: 471607.98931
Download file: HARVEY 95253.zip
Project name: HARVEY 95253