


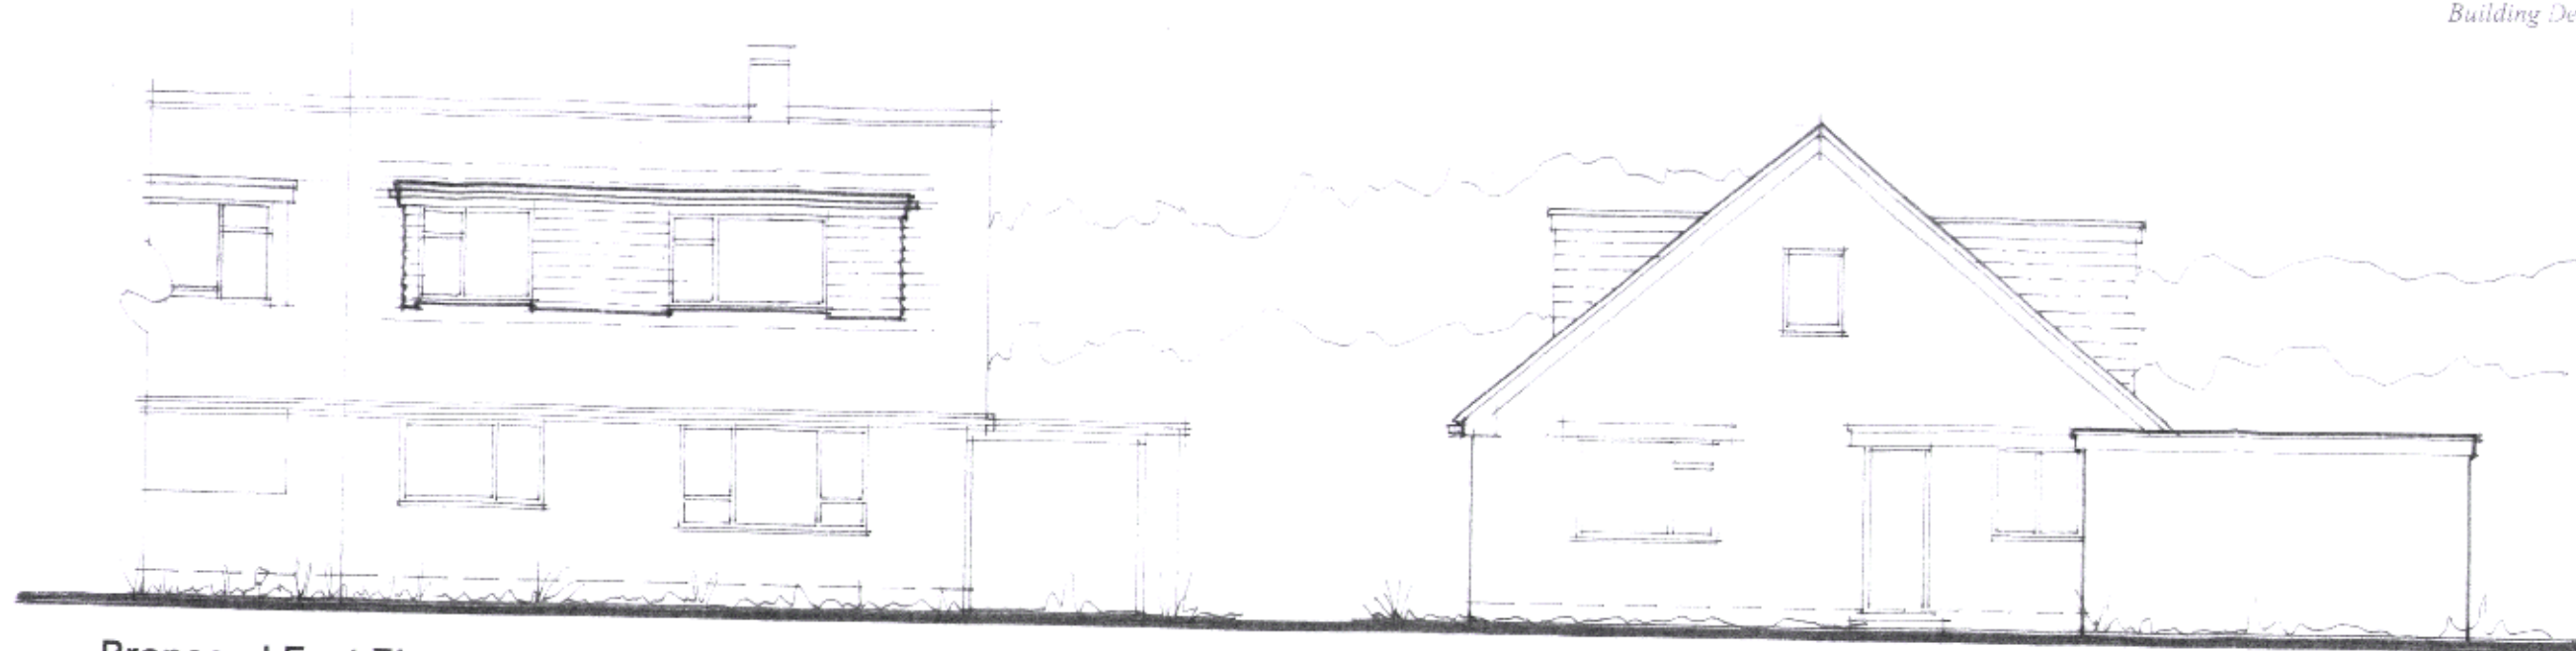

Proposed East Elevation - Typical Front Elevation

Proposed North Elevation - Typical Side Elevation



Proposed West Elevation - Typical Rear Elevation

