
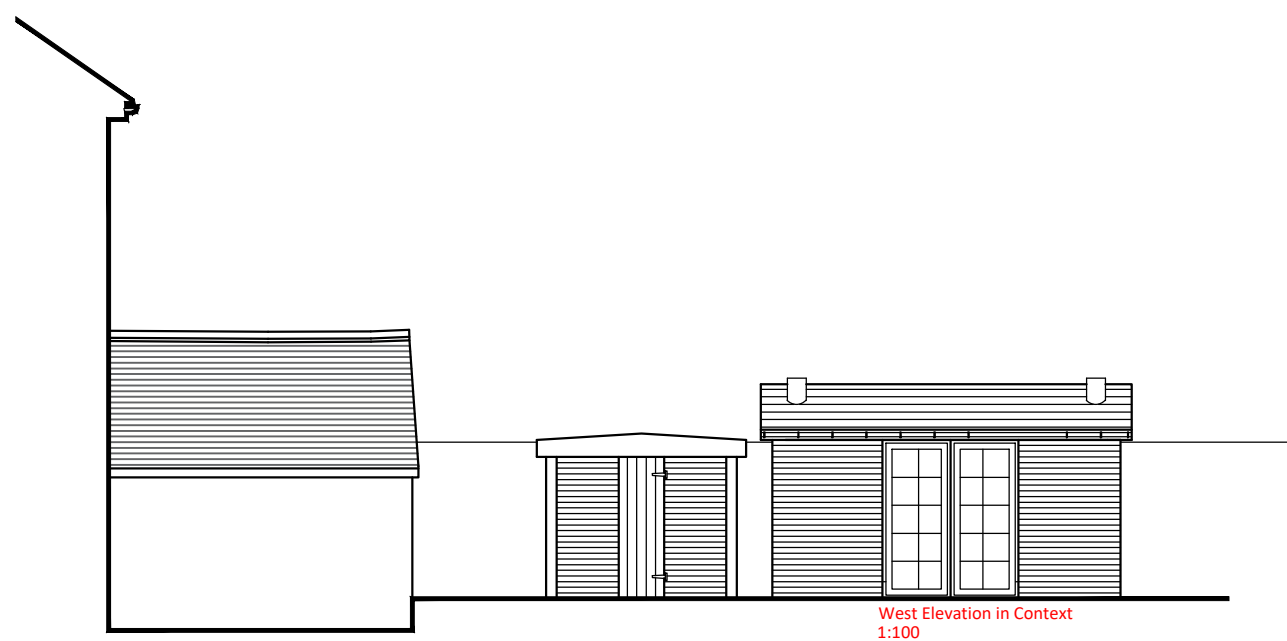
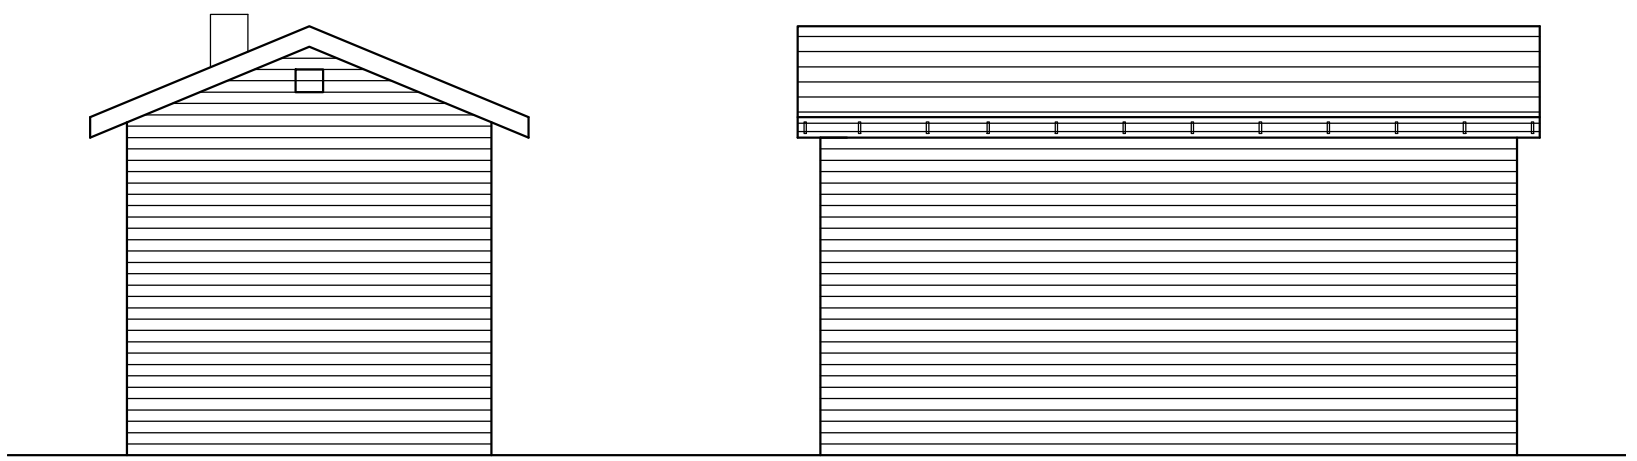
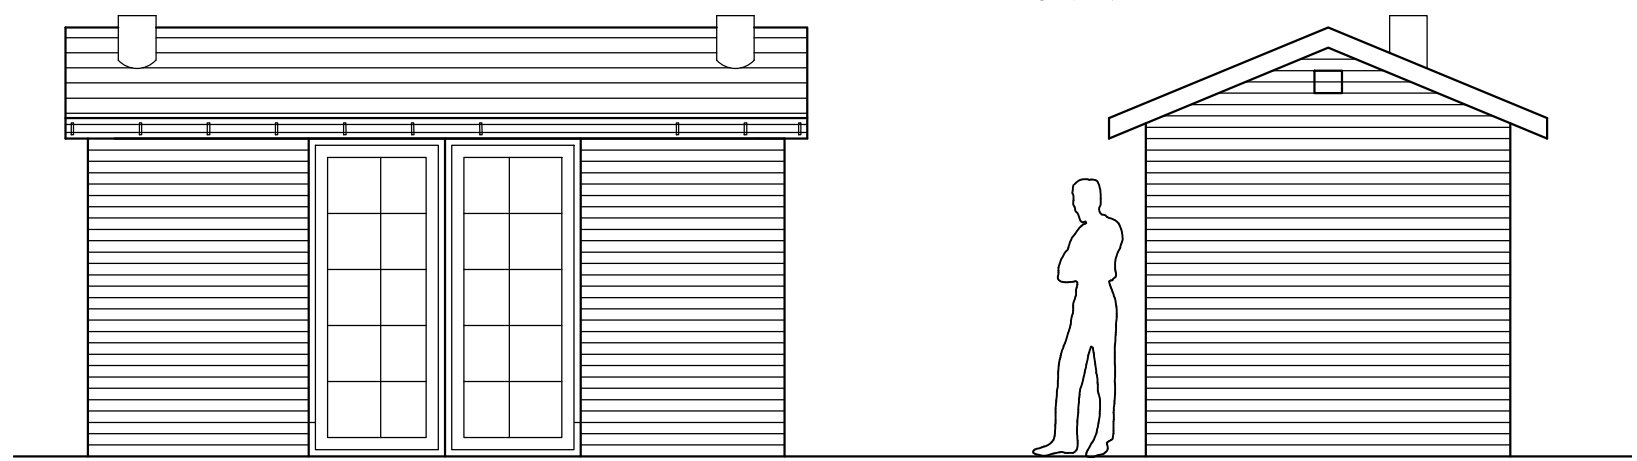


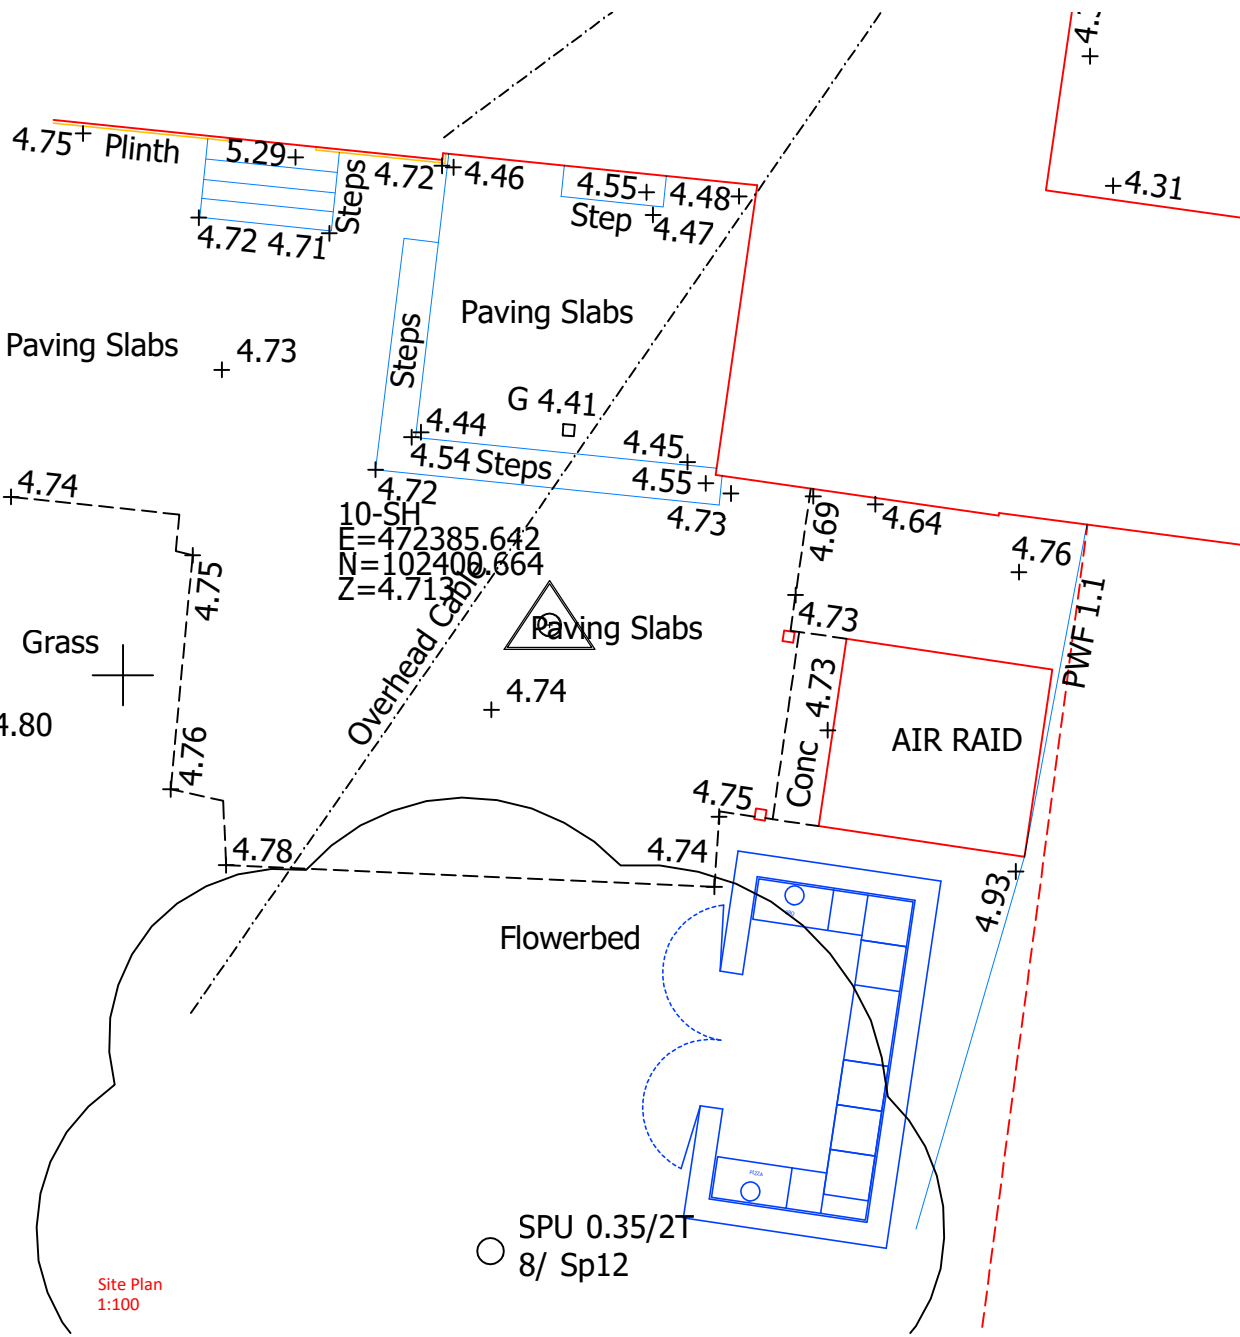

NOTES:

Dimensions to be checked on site before commencing work. Any discrepancies shall be reported to the architect immediately.

Do not scale from these drawings except for planning purposes.

Use figured dimensions only.

Where applicable this drawing is to be read in conjunction with other consultants' drawings.

All drawings to be read in conjunction with specification and all other drawings including structural engineer and mechanical and electrical drawings / specification

REV	DATE	AMENDMENT	DRAWN

hdyer Davies Architects Ltd
1 The Old Flour Mill,
Emsworth, PO10 7BT
01243 370 715
www.hdarchitects.co.uk mail@hdarchitects.co.uk

CLIENT

Mr Damon Repton

PROJECT

Northwood Farmhouse
Northwood Lane
Hayling Island
Hampshire
PO11 0LR

DRAWING

Proposed Outdoor Kitchen

SCALE

As noted @ A3

DATE June 2017

DRAWN SR

DRAWING NUMBER

17078-51

REVISION

B