




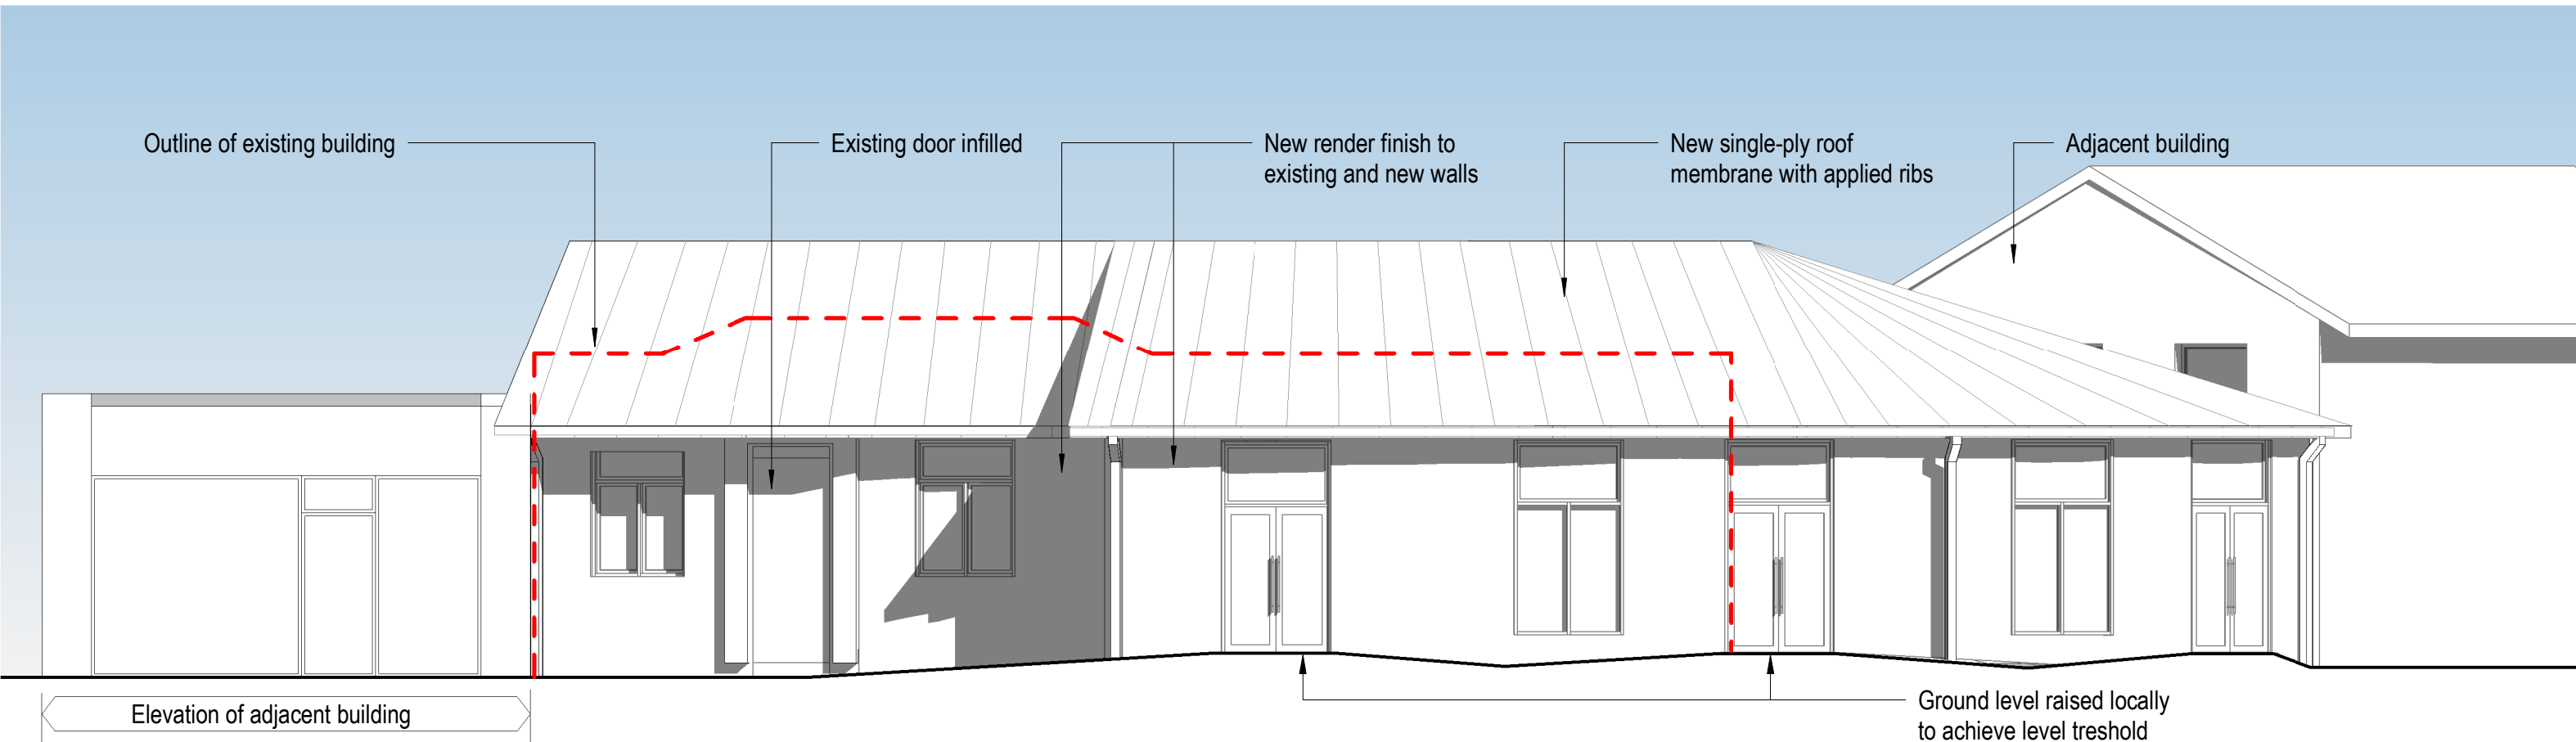


Proposed Elevation - East (Street)
1 : 100

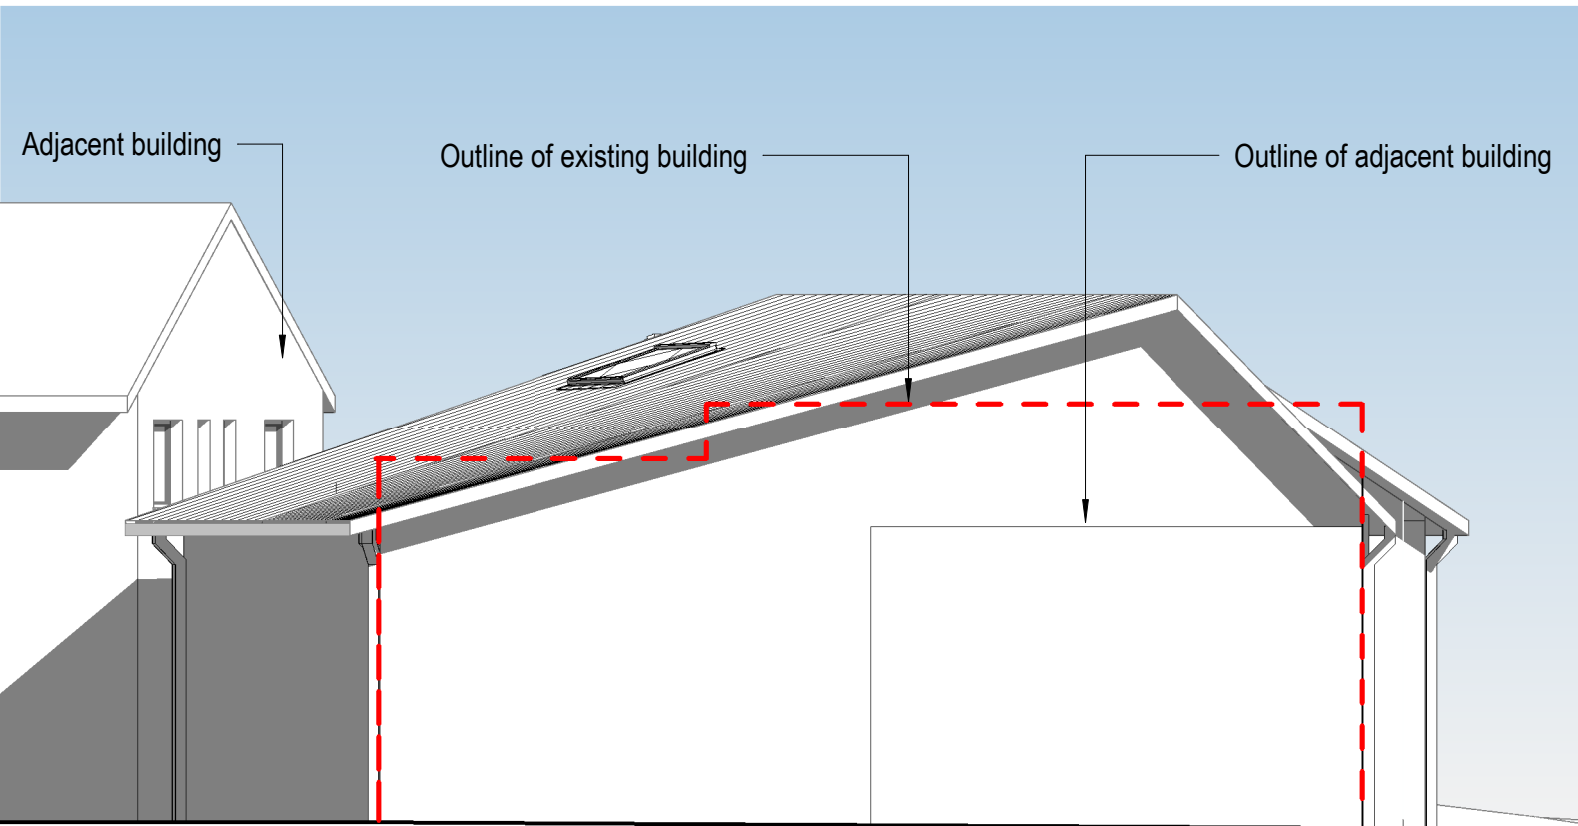


Proposed Elevation - South
1 : 100

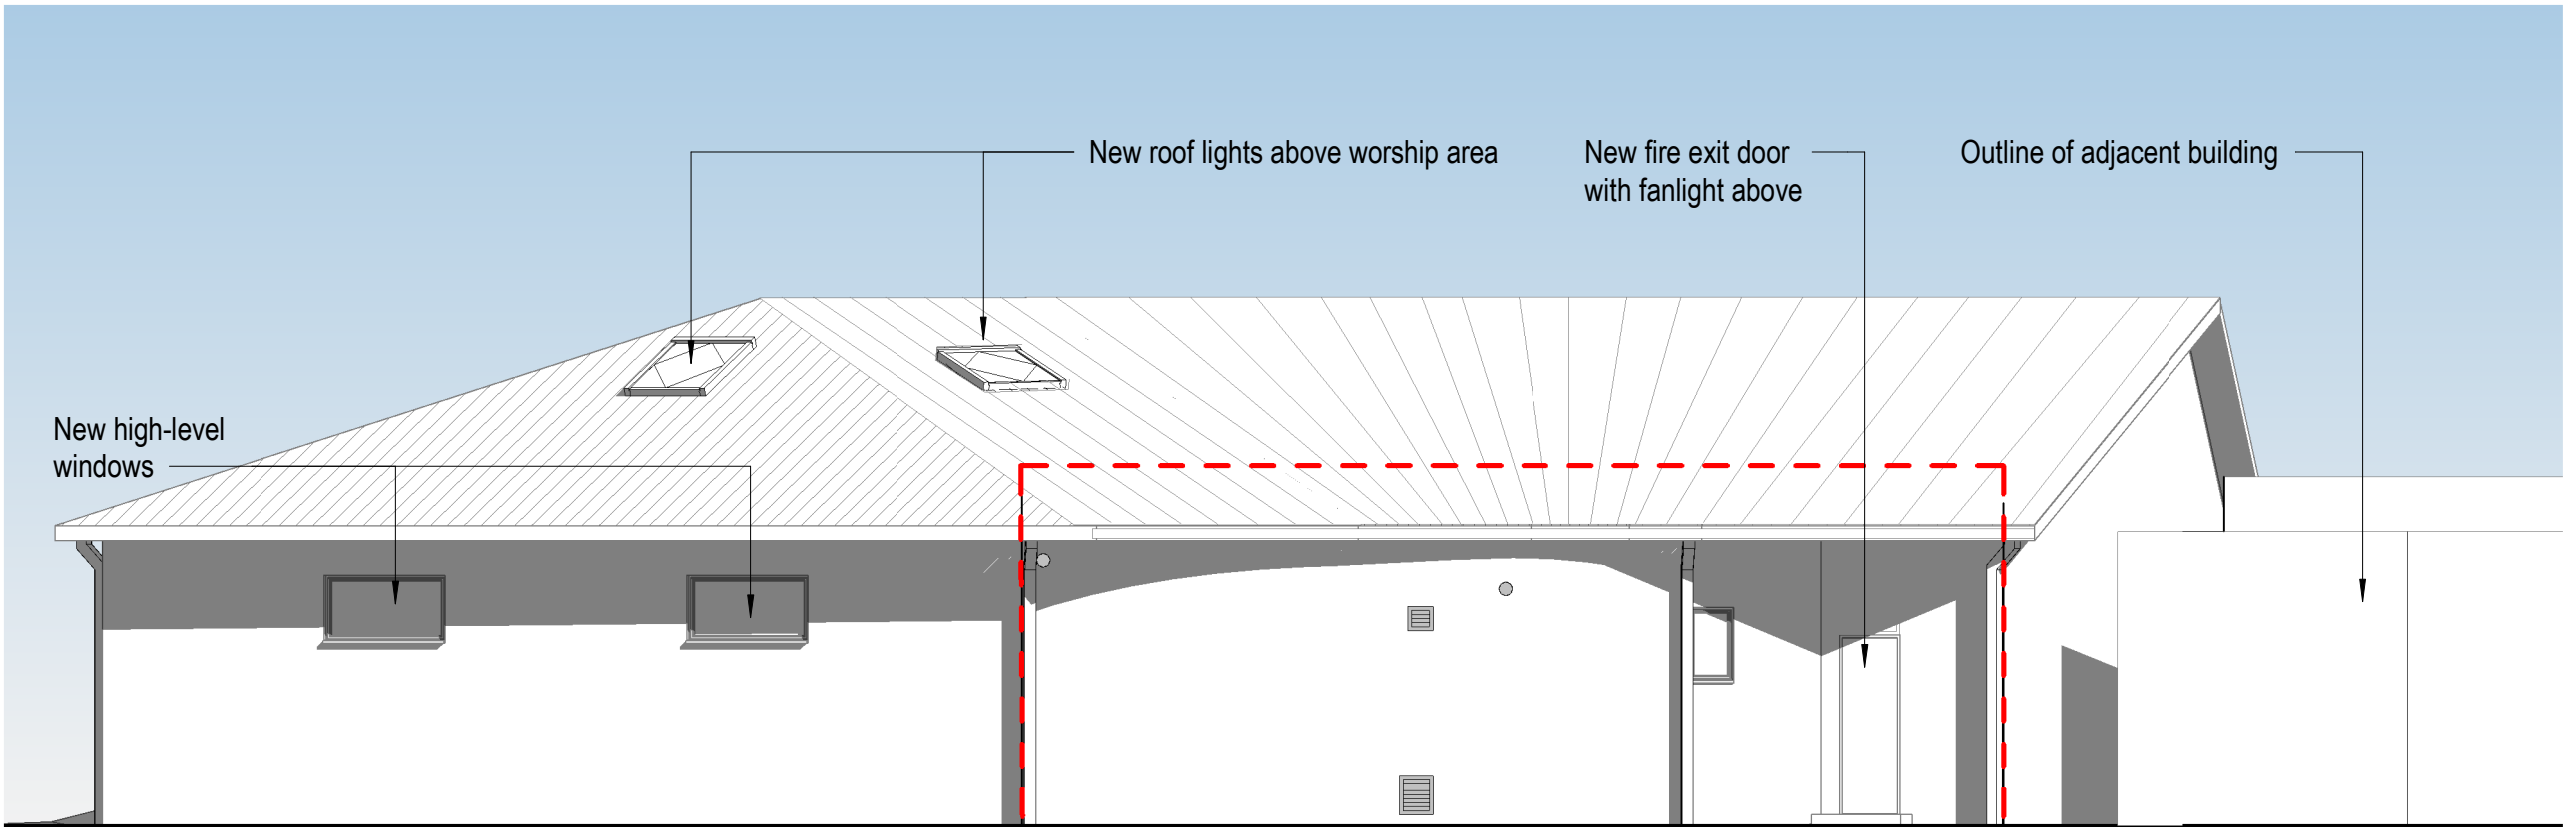


Proposed Elevation - West
1 : 100

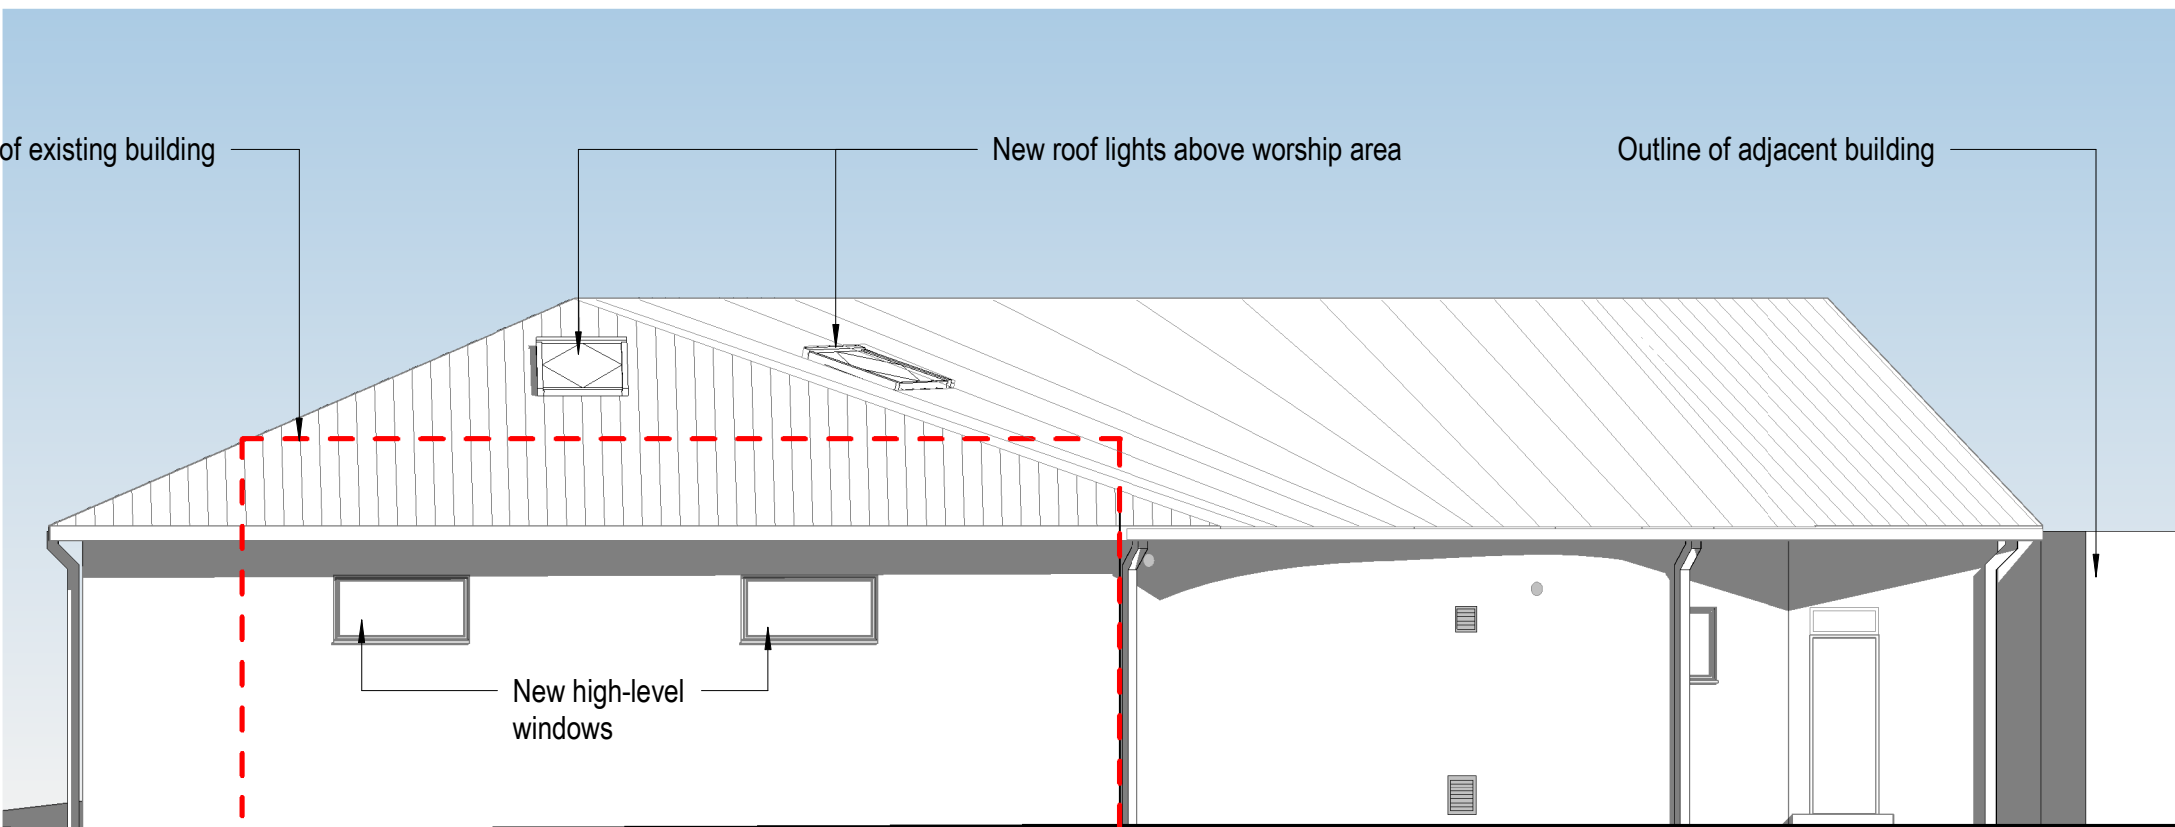

Proposed Elevation - North
1 : 100

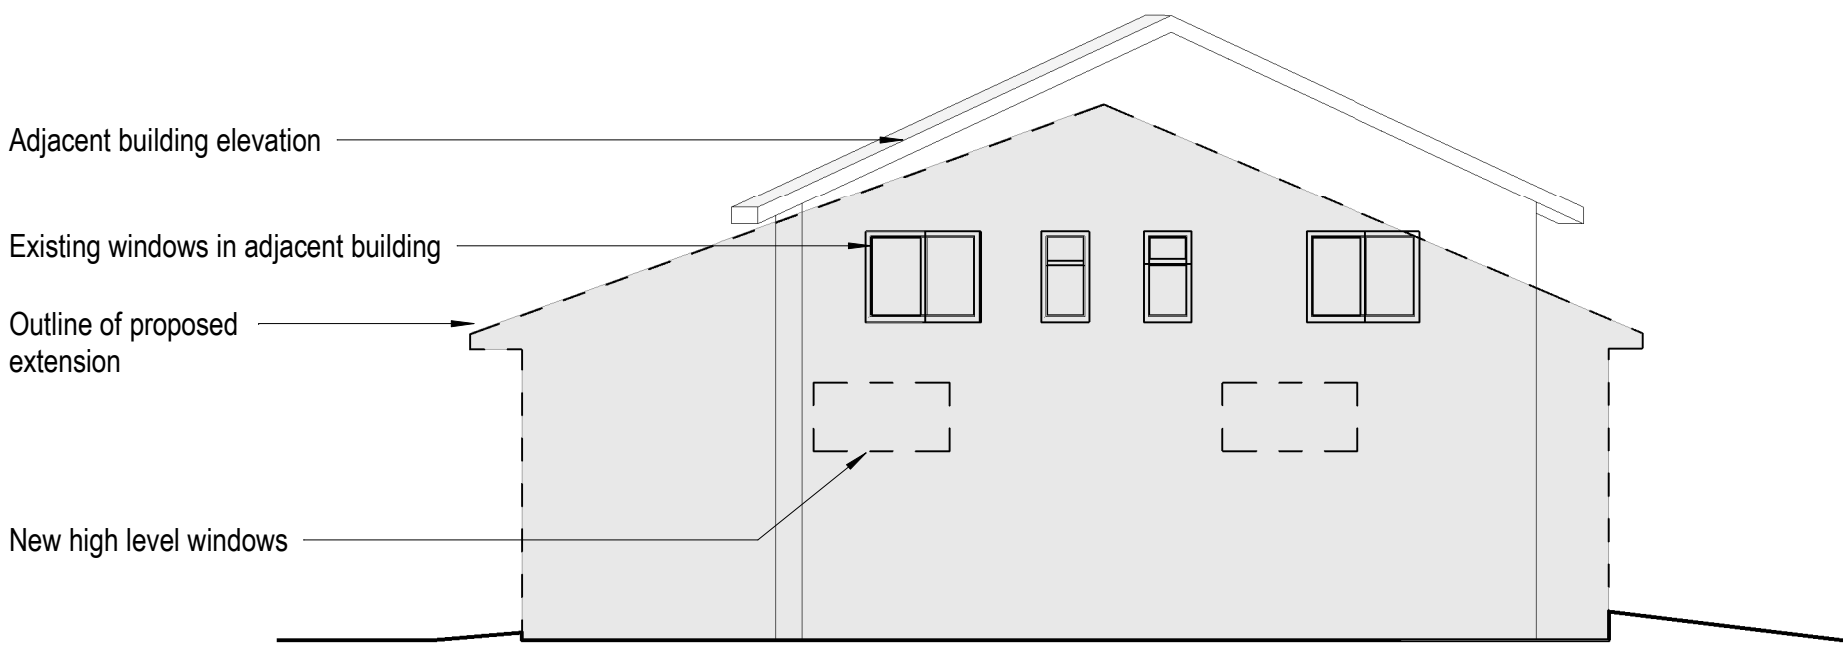

Adjacent Building Elevation
1 : 100

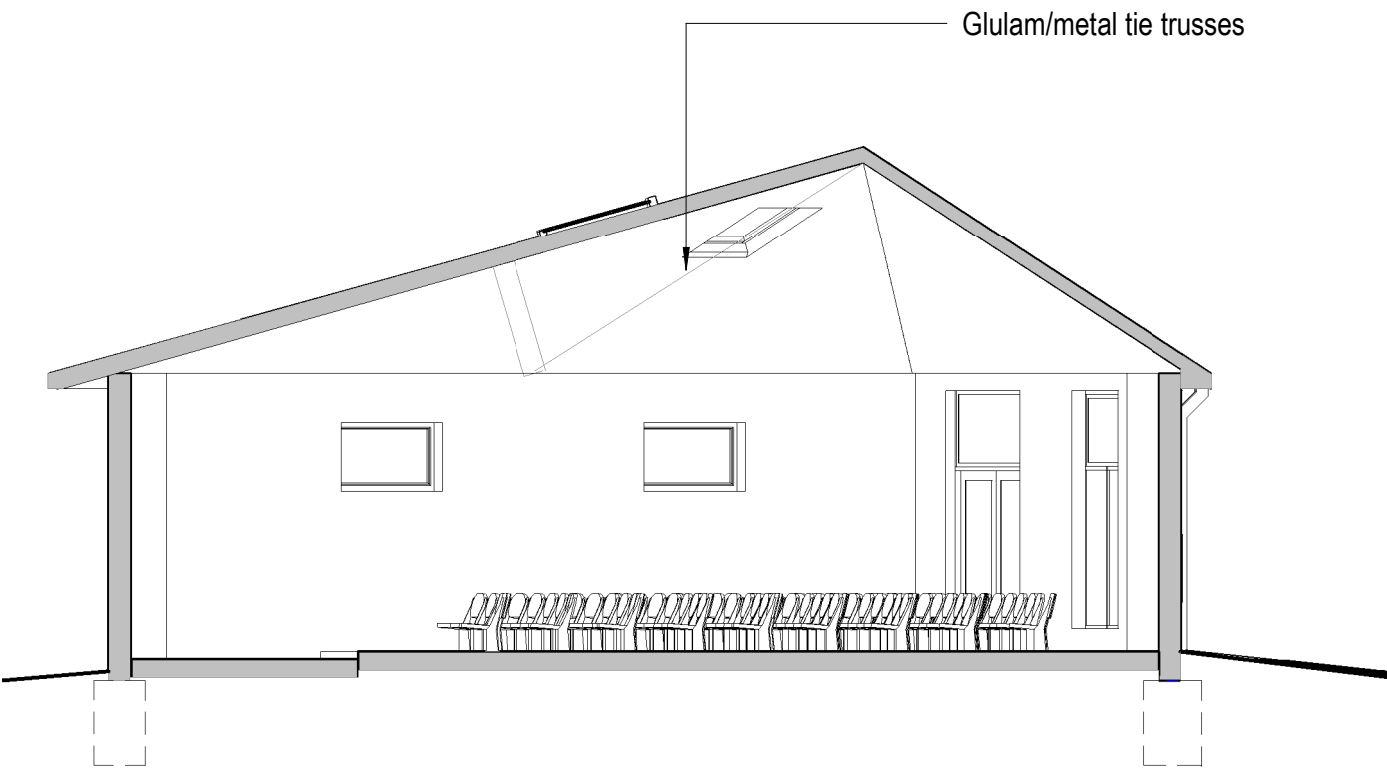

Section
1 : 100



C Roof amendment 13.09.2017
B As client comments 13.07.2017
A Initial issue As titleblock



1-3 Lyon Street, Southampton SO14 0LD
t: 023 8022 8923
southampton@s4architects.co.uk
www.studiofourarchitects.com

client The Bridge Church, Hayling Island
project Planning Application
title Proposed Elevations and Section

scale	paper	drawn	checked
1 : 100	A1	KB	GJ
date	job no.	dwg. no.	rev. no.
29/06/17	28068	14	C

file: J:\280608 Bridge Church, Hayling Island\dwg\280608 The Bridge Church Sep2017.rvt