

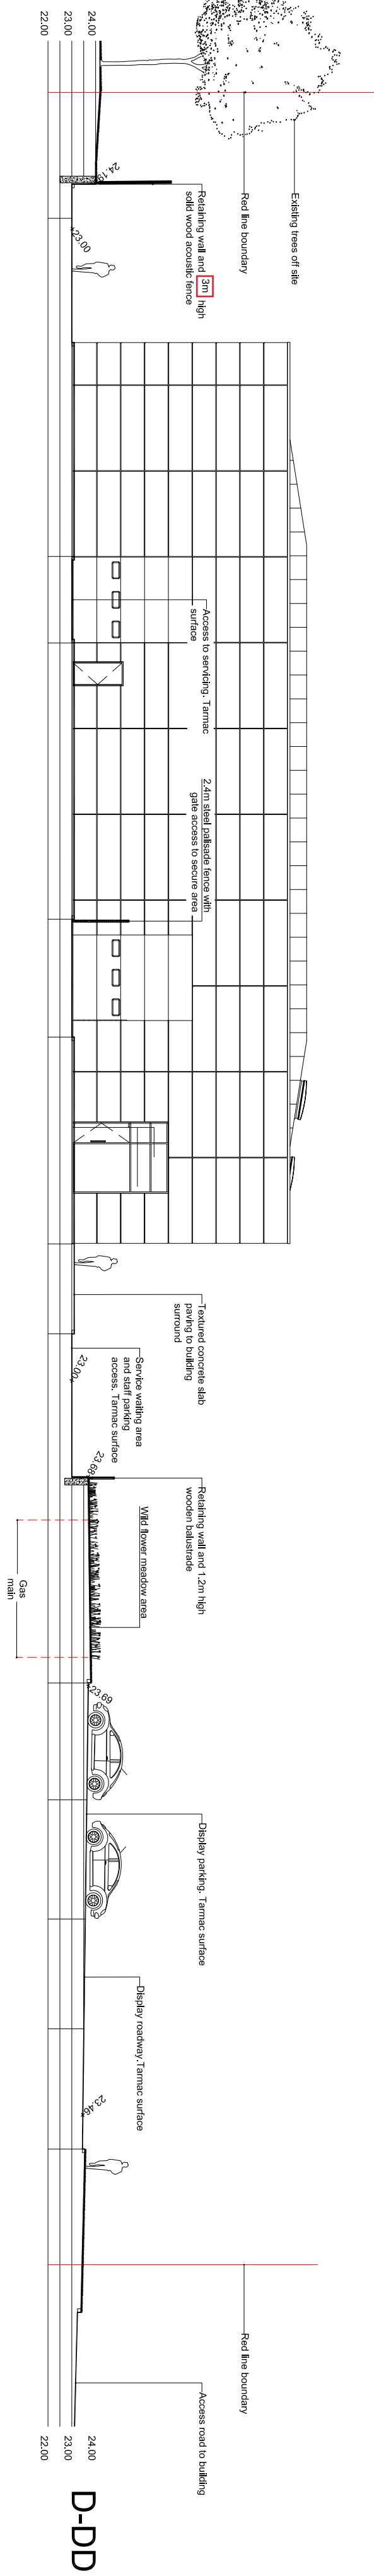
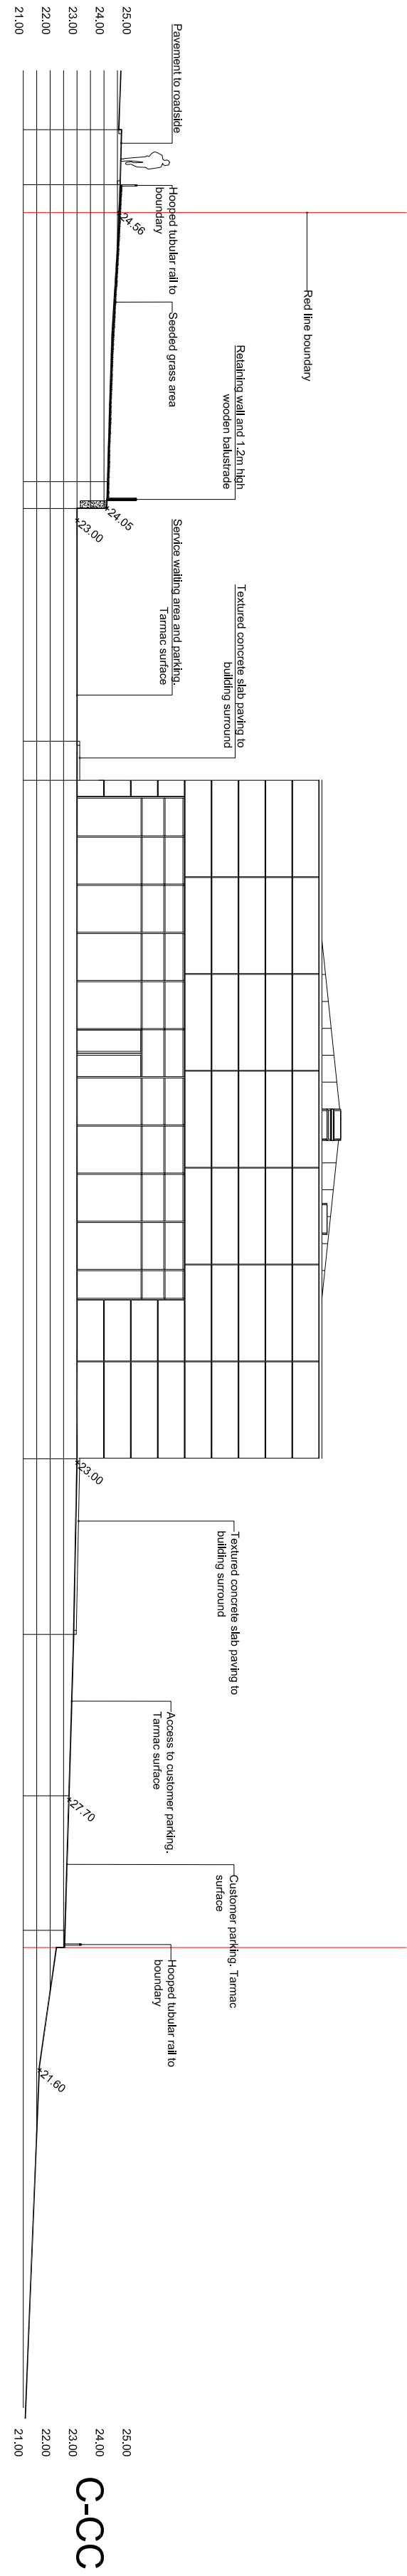
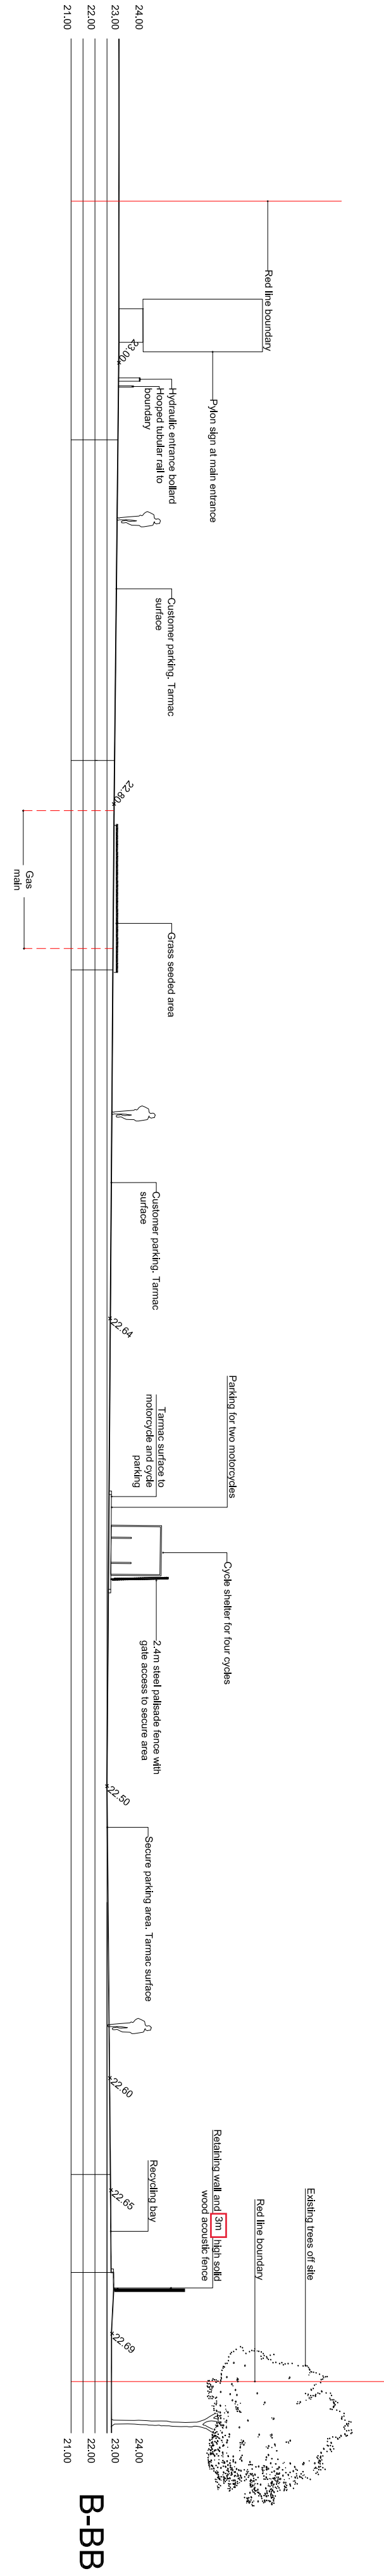


amendments

A - Trees removed. Paving updated

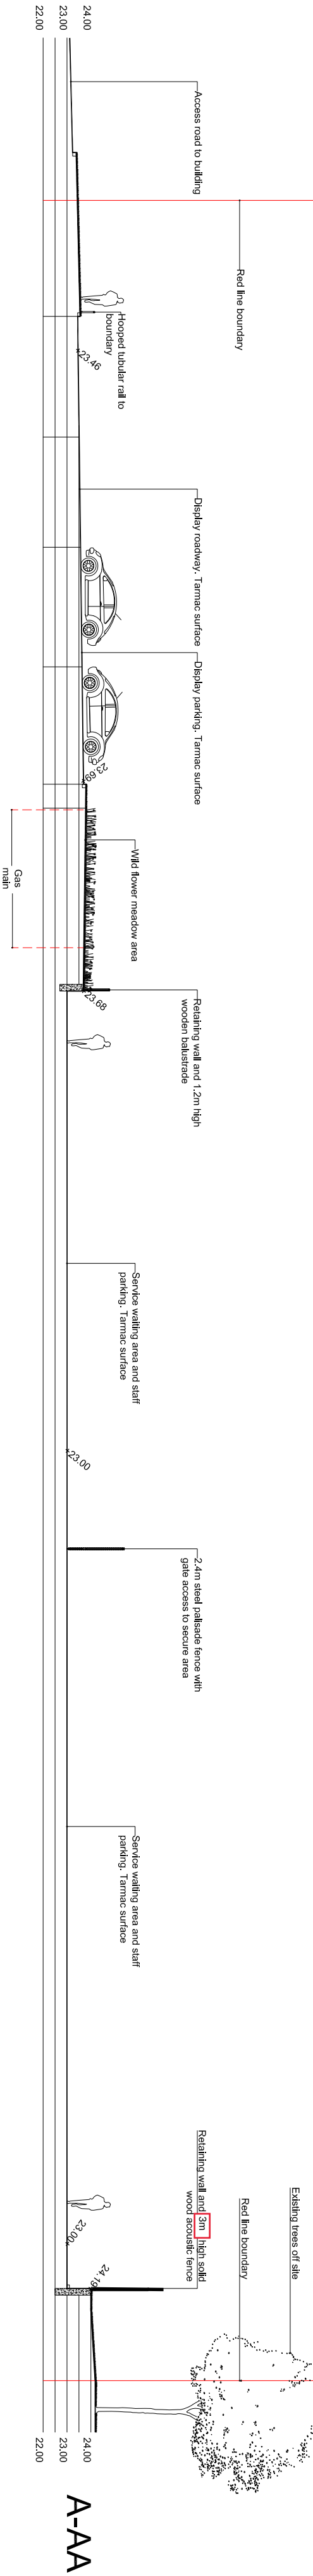

Sections 1:200@A1

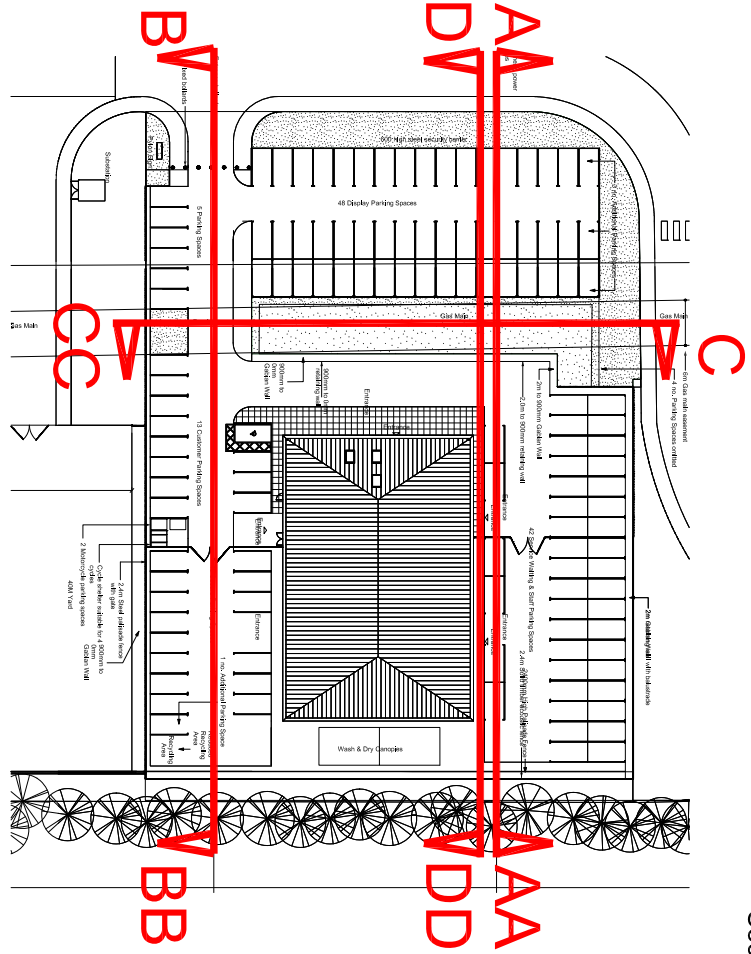

Revision B: Correct height of acoustic fence 25.0.15

drawing status: PLANNING

Project: Plot 3a Dunsbury Hill

Job number: LP2123

Drawing title: Illustrative sections

Drawing number: LP2123-IRA-WP-ST-D-LA-001

Revision	Scale	Date
B	1:100@A1	06/02/18
for information		
for construction		