


# PROPOSED FIRST FLOOR SIDE ADDITION 23, MENGHAM AVE, HAYLING ISLAND HANTS FOR MR & MRS B. REDMAN.

NEW WINDOWS MINIMUM 600MM X 1.0M FULLY  
OPENABLE FOR ESCAPE PURPOSES

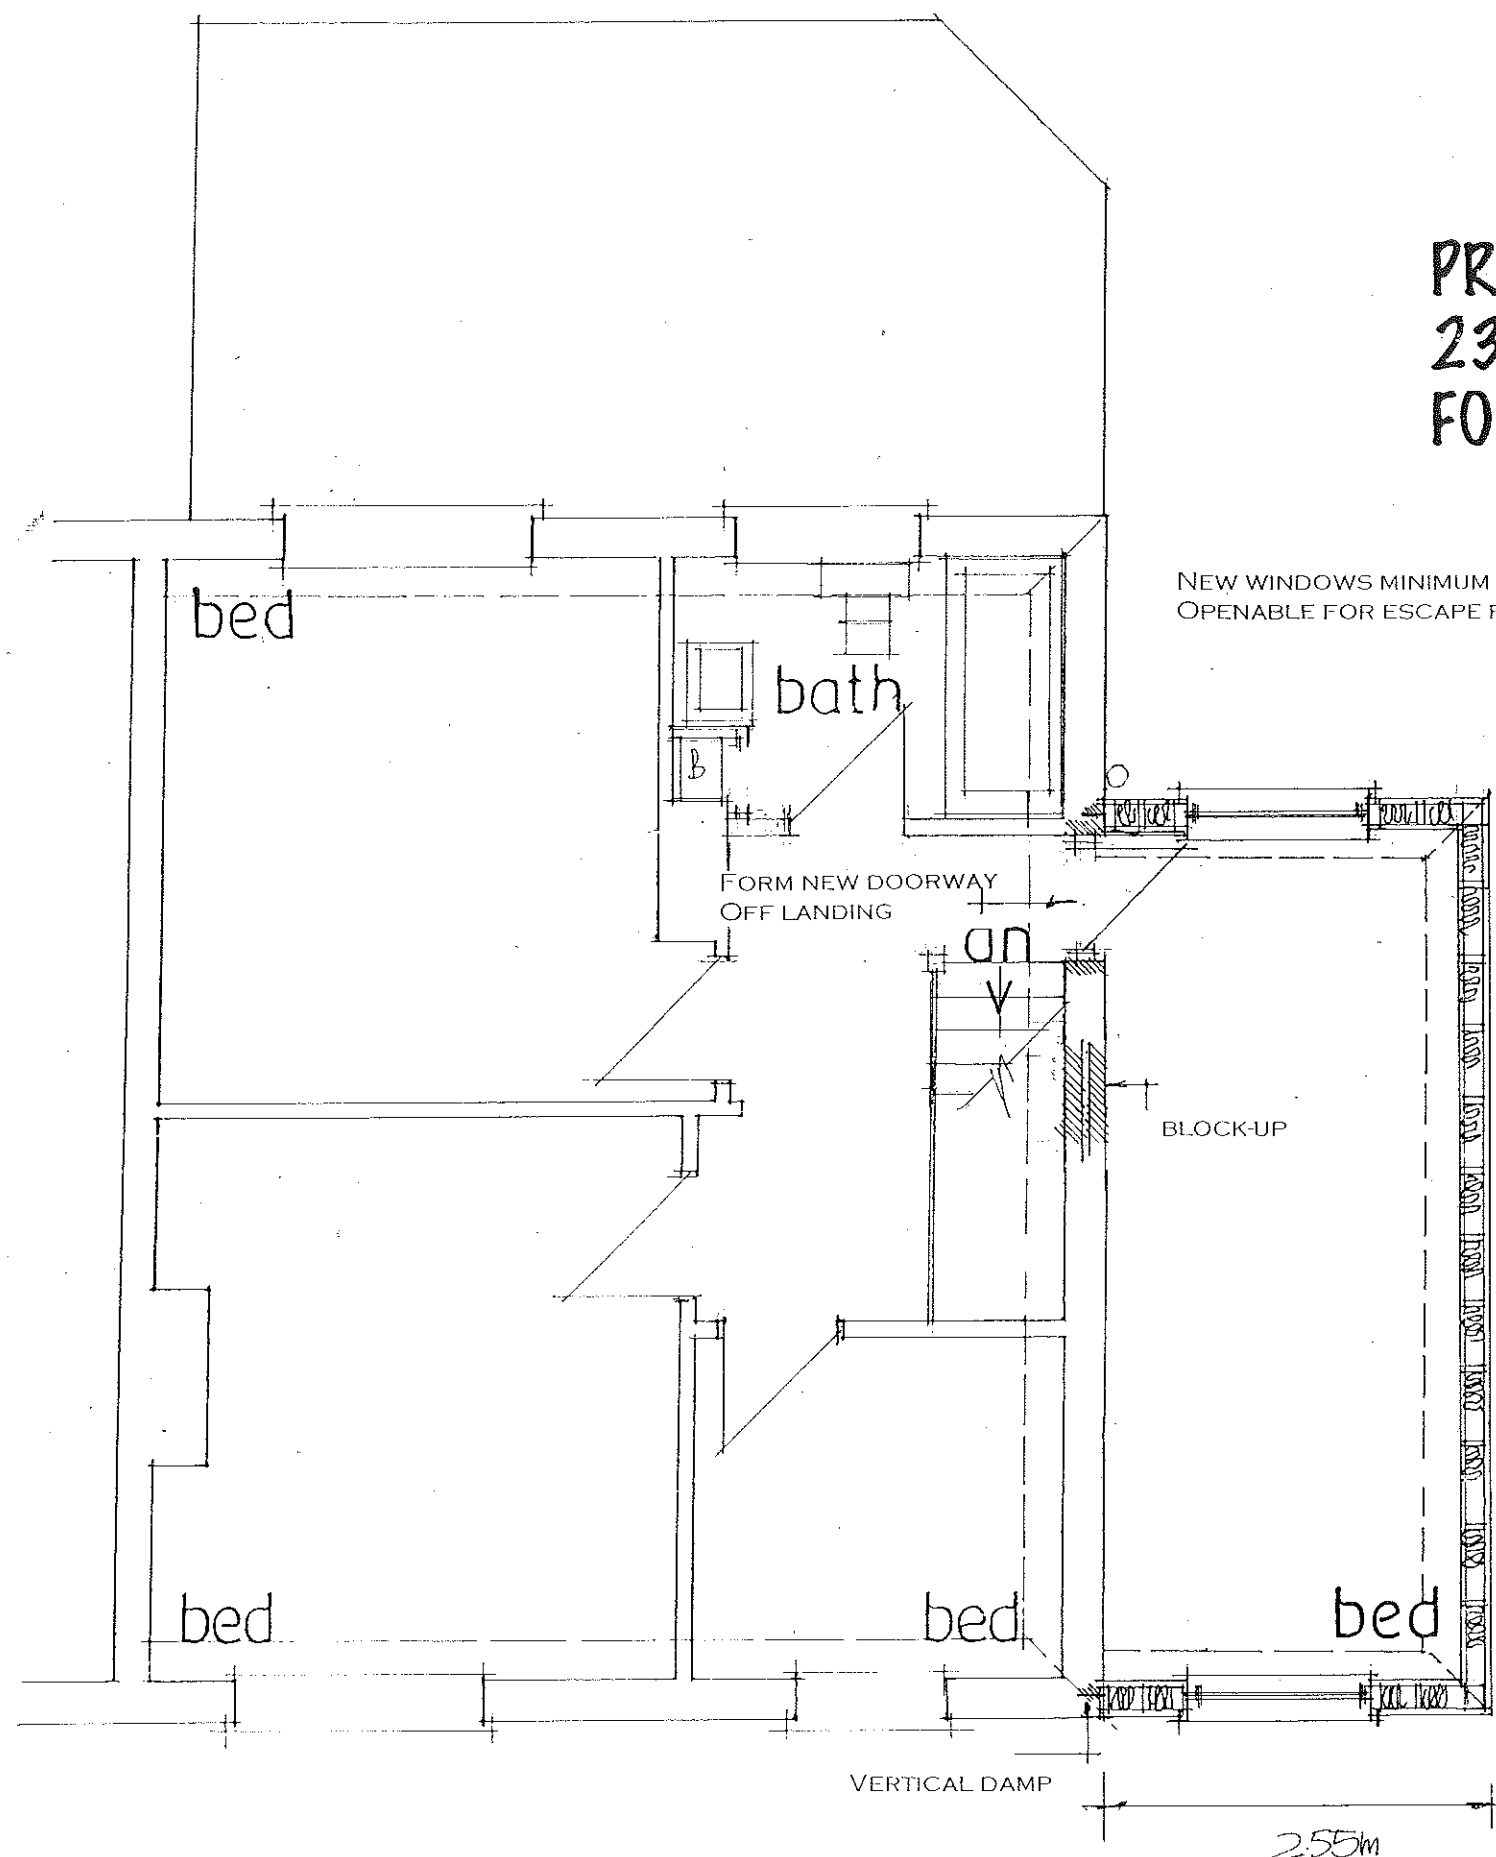

FIRST FLOOR STUDWORK WALL SEE ENGINEERS  
DETAILS FOR ITS STRUCTURAL INTEGRITY BUT TO BE  
150X50MM WELL BRACED TIMBERS AT 450MM  
CENTRES WITH VAPOUR BARRIER AND 12.5MM  
PLASTERBOARD AND SET INTERNALLY. EXTERNALLY TO  
HAVE 9MM THICK SHEATH PLY AND 12.5MM SUPALUX  
THEN WEATHER BOARDING DETAILS AND COLOUR TO BE  
AGREED WITH LA PLANNING  
INSULATION INSERT 150MM THICK CELOTEX BETWEEN  
STUDS AND 35MM OVER THEN FIX PLASTERBOARD

## PROPOSED FIRST FLOOR

PROVIDE SMOKE DETECTORS TO BOTH FLOORS MAINS  
OPERATED AND INTERLINKED WITH BATTERY BACKUP.

FIT NEW RADIATORS WITH TRV VALVES

ELECTRICAL INSTALLATION BY APPROVED  
CERTIFICATED ELECTRICIAN TO COMPLY WITH  
APPROVED DOCUMENT P.  
CERTIFICATE TO BE ISSUED ON COMPLETION OF WORK.  
BY COMPETENT APPROVED CERTIFICATED ELECTRICIAN  
USE ENERGY EFFICIENT LIGHT BULBS AND FITTINGS.

date apr 18  
scale 1:50

NOTE CHECK ALL MEASUREMENTS ON SITE PRIOR TO  
THE COMMENCEMENT OF WORK.

PETER J. WALKER  
ISLAND DESIGN  
182 SEAFRONT, HAYLING ISLAND, HANTS  
PO11 9AN  
TEL. 02392467571