



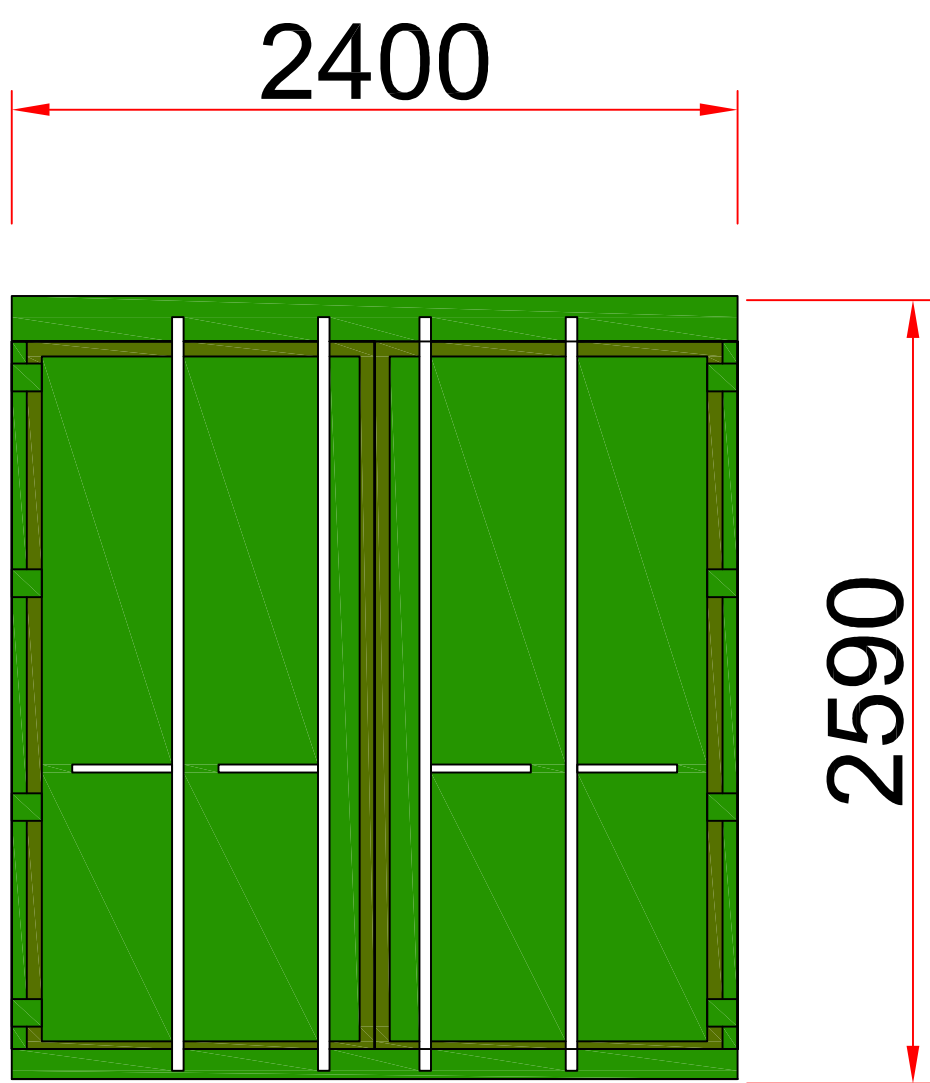


END ELEVATION

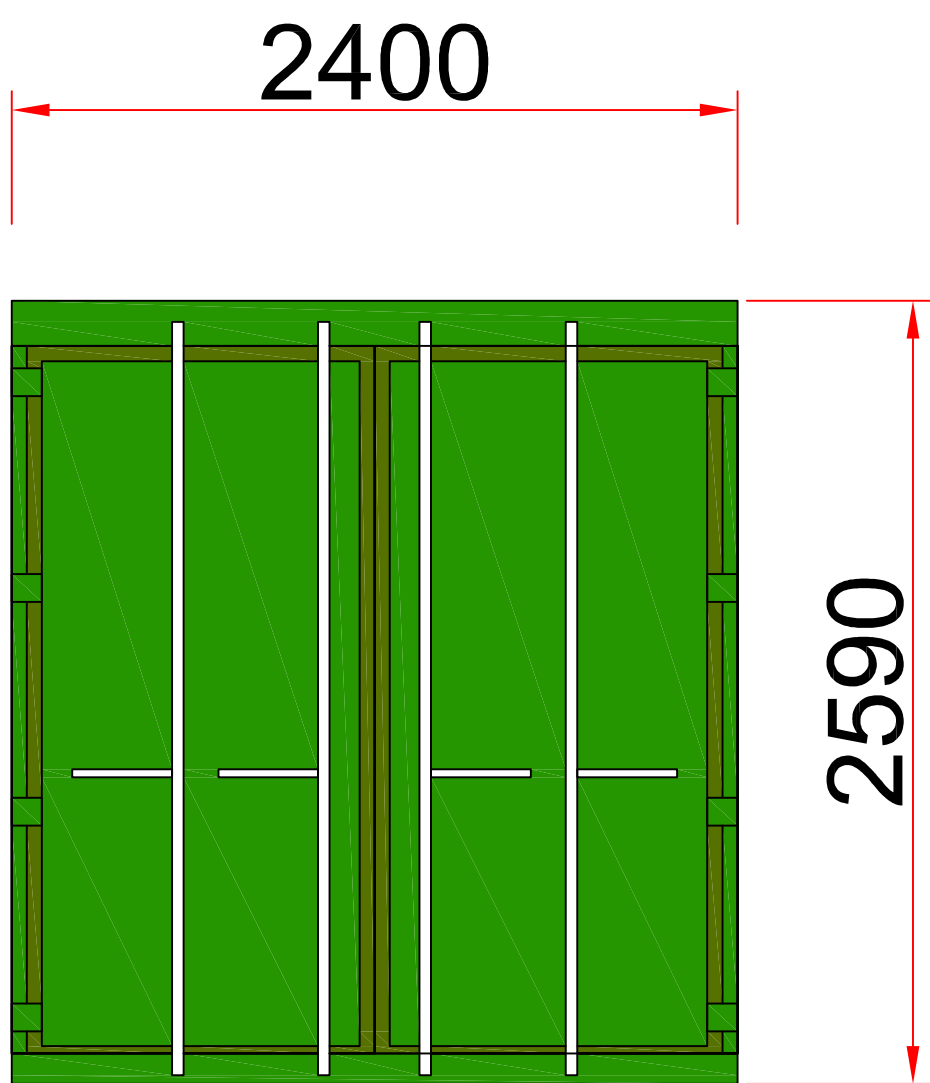


END ELEVATION



SIDE ELEVATION

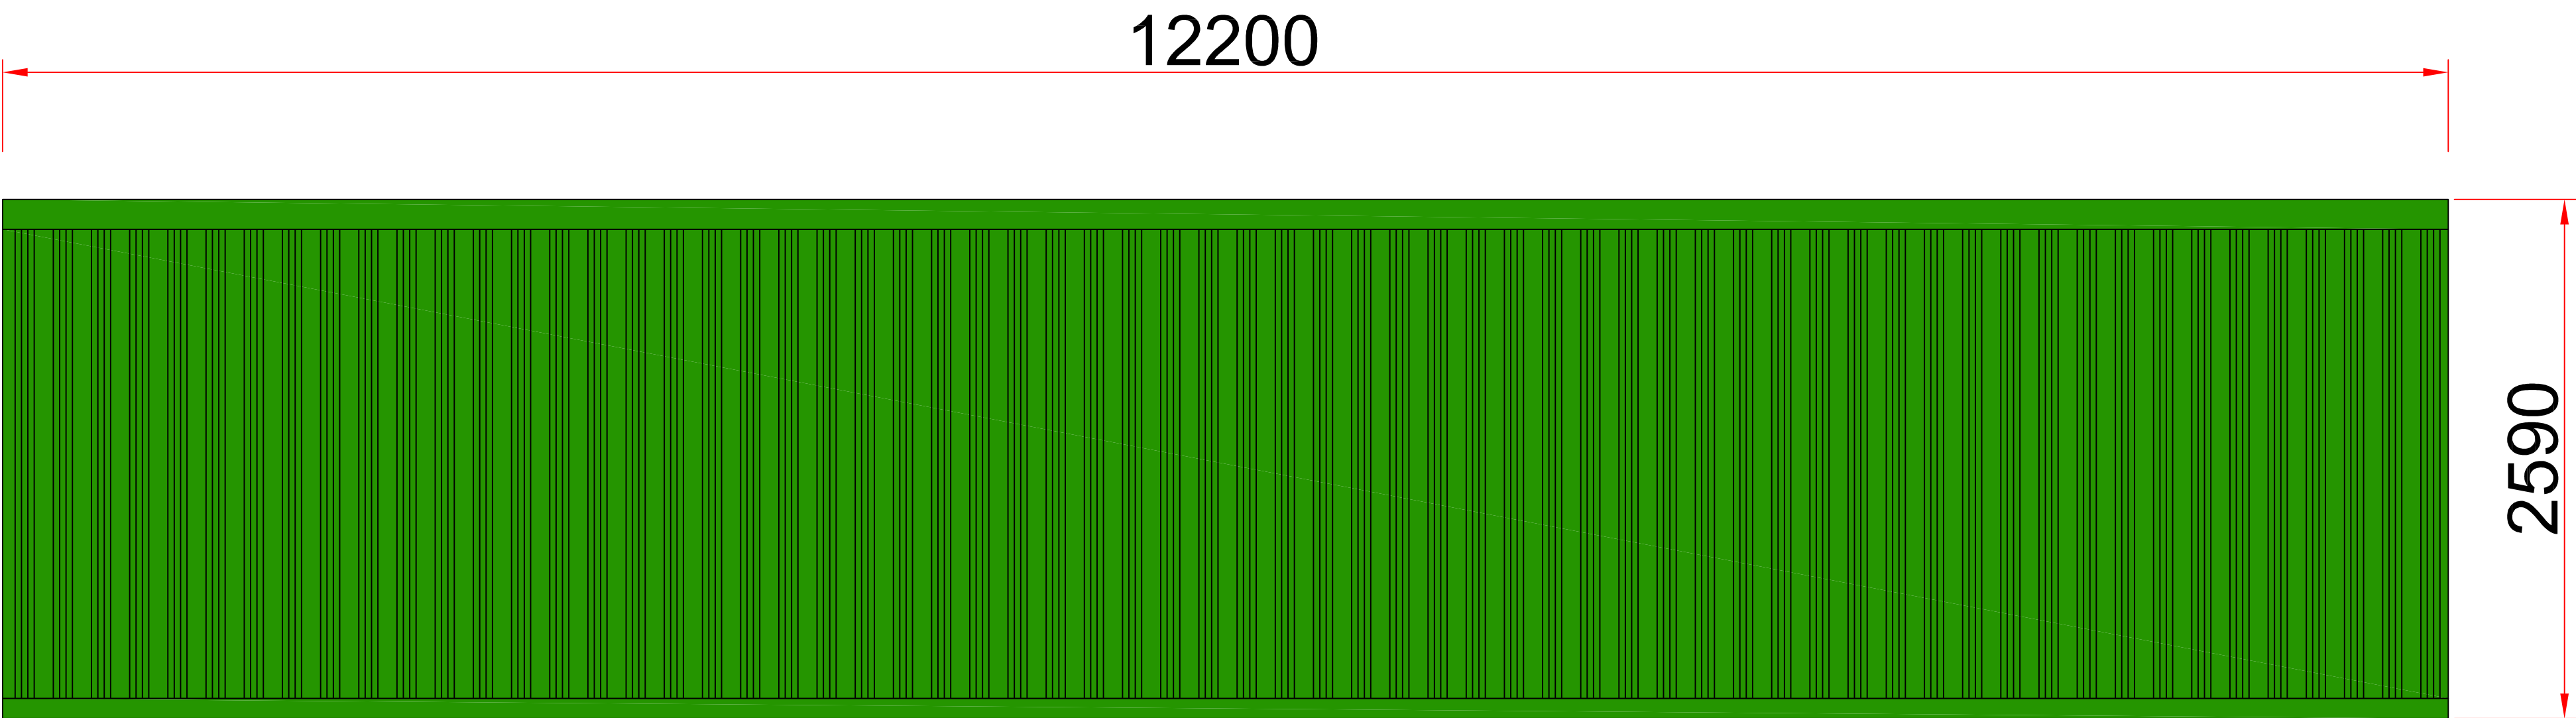

SIDE ELEVATION

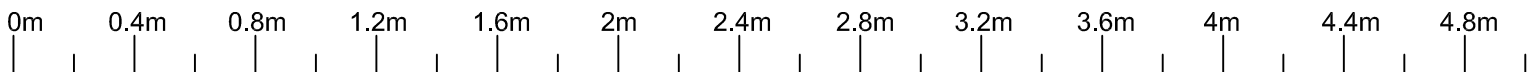

Scale bar 1 : 25

NOTES:-

SIS Pitches

JOB TITLE

HAVANT RFC

CLIENT

PROPOSED STORAGE
CONTAINER

DRAWING TITLE

1:25

NJM

DRAWN

29-11-17

DATE

APPROVED

SIS (UK) Ltd
Tavistock Works
Glasson Industrial Estate
Mansfield
Cumbria
CA15 8NT
Tel : 01900 817837
philb@sispitches.com

REV AMENDMENT DRAWN CHECKED

SIS-MUK1853 08 -

PRODUCT No. ORIG No. REV