



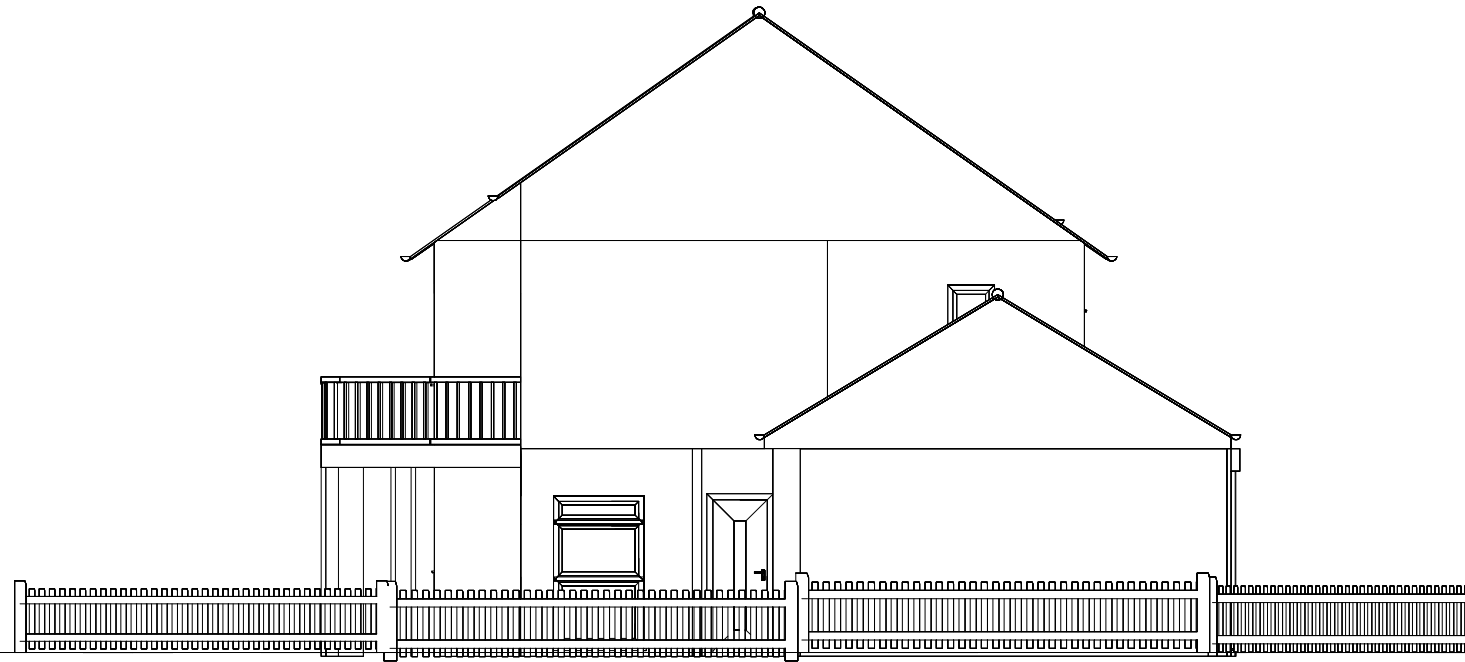

East Elevation

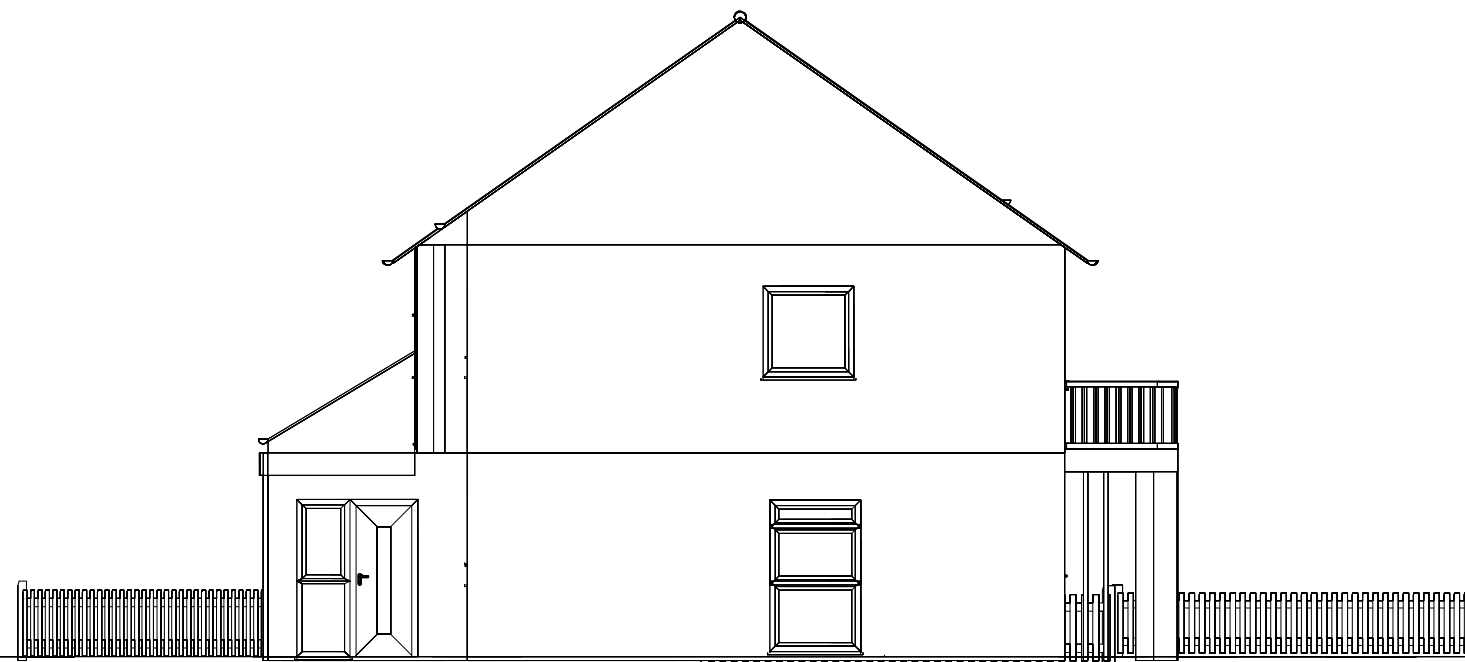

West Elevation

Winterlake Remodel-existing-elevations
East and West Elevations
KLW
24/04/2018
1:100 A3 Landscape