
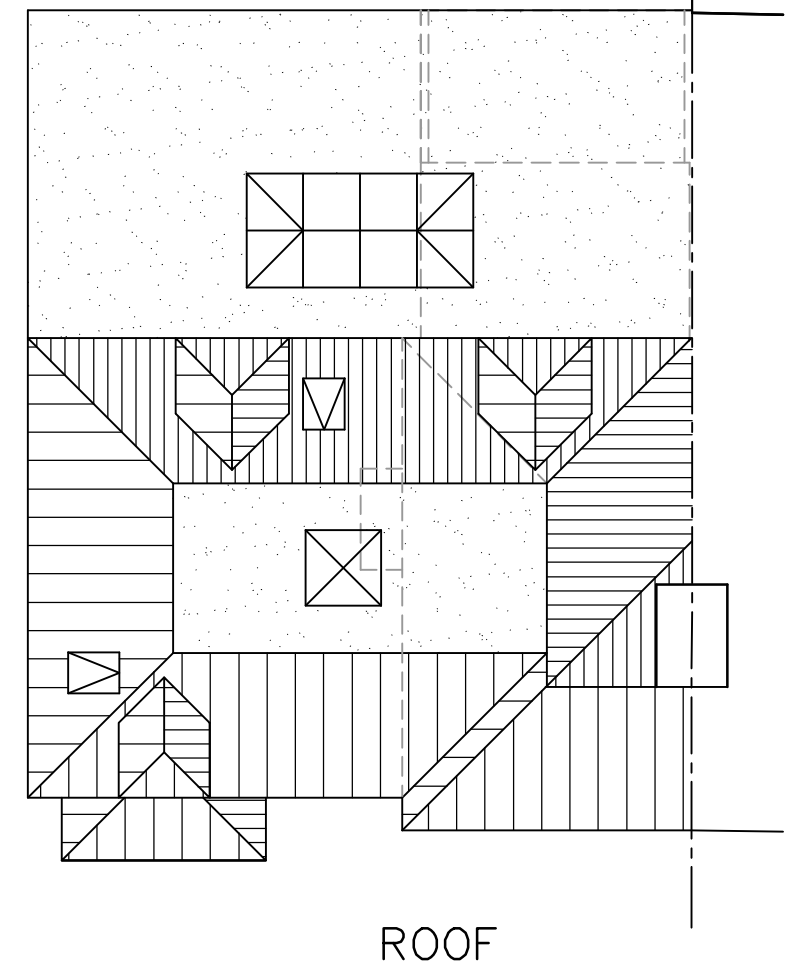
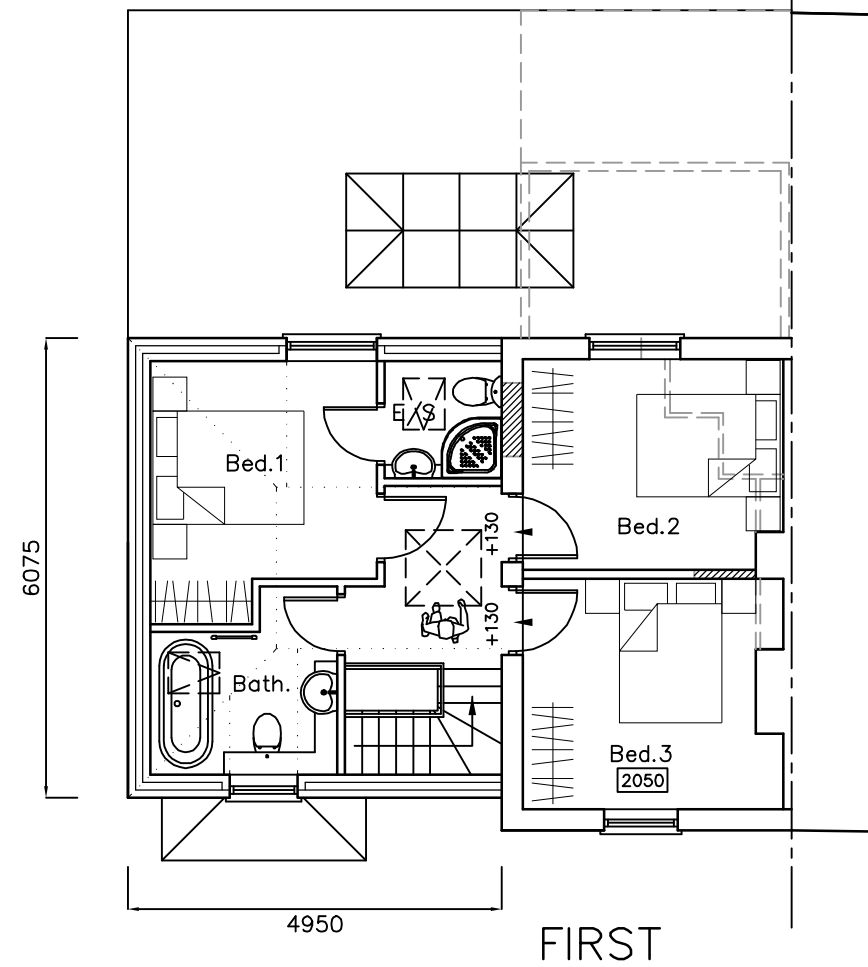
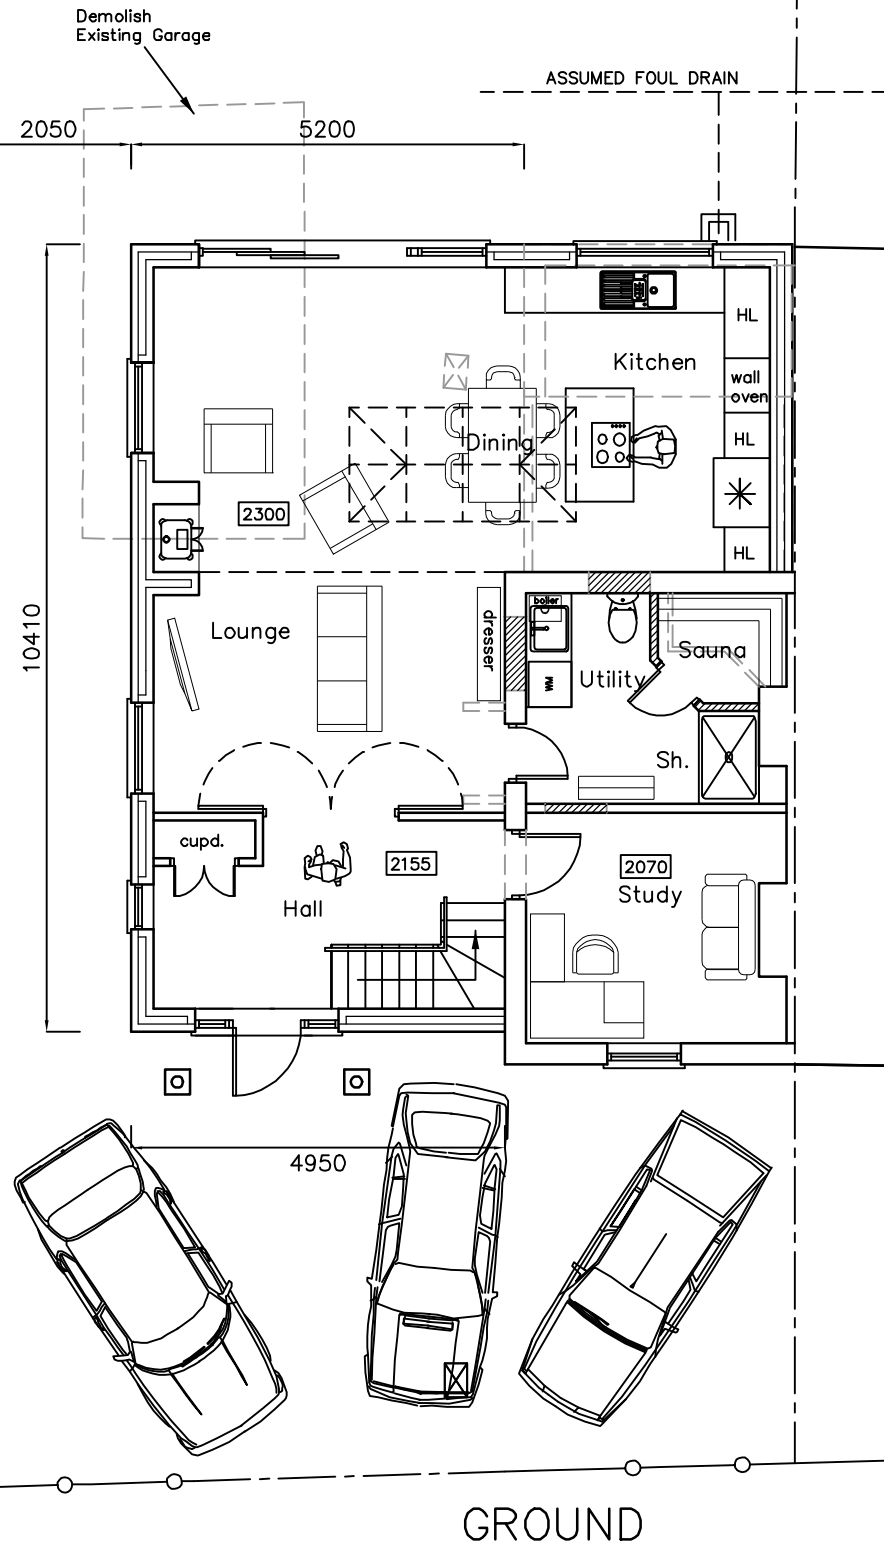


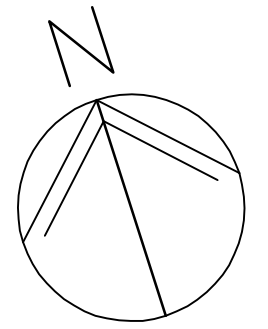

91 New Brighton Road
Emsworth
PO7 5NE

PROPOSAL PLANS

Revisions

- A. Client revisions. 24/04/17
- B. Client revisions. 04/05/17
- C.
- D.



Scale A1 = 1:50, A3 = 1:100
Date 18/04/17
Drawn JHL

metres

10

20

30

17032-401^B