


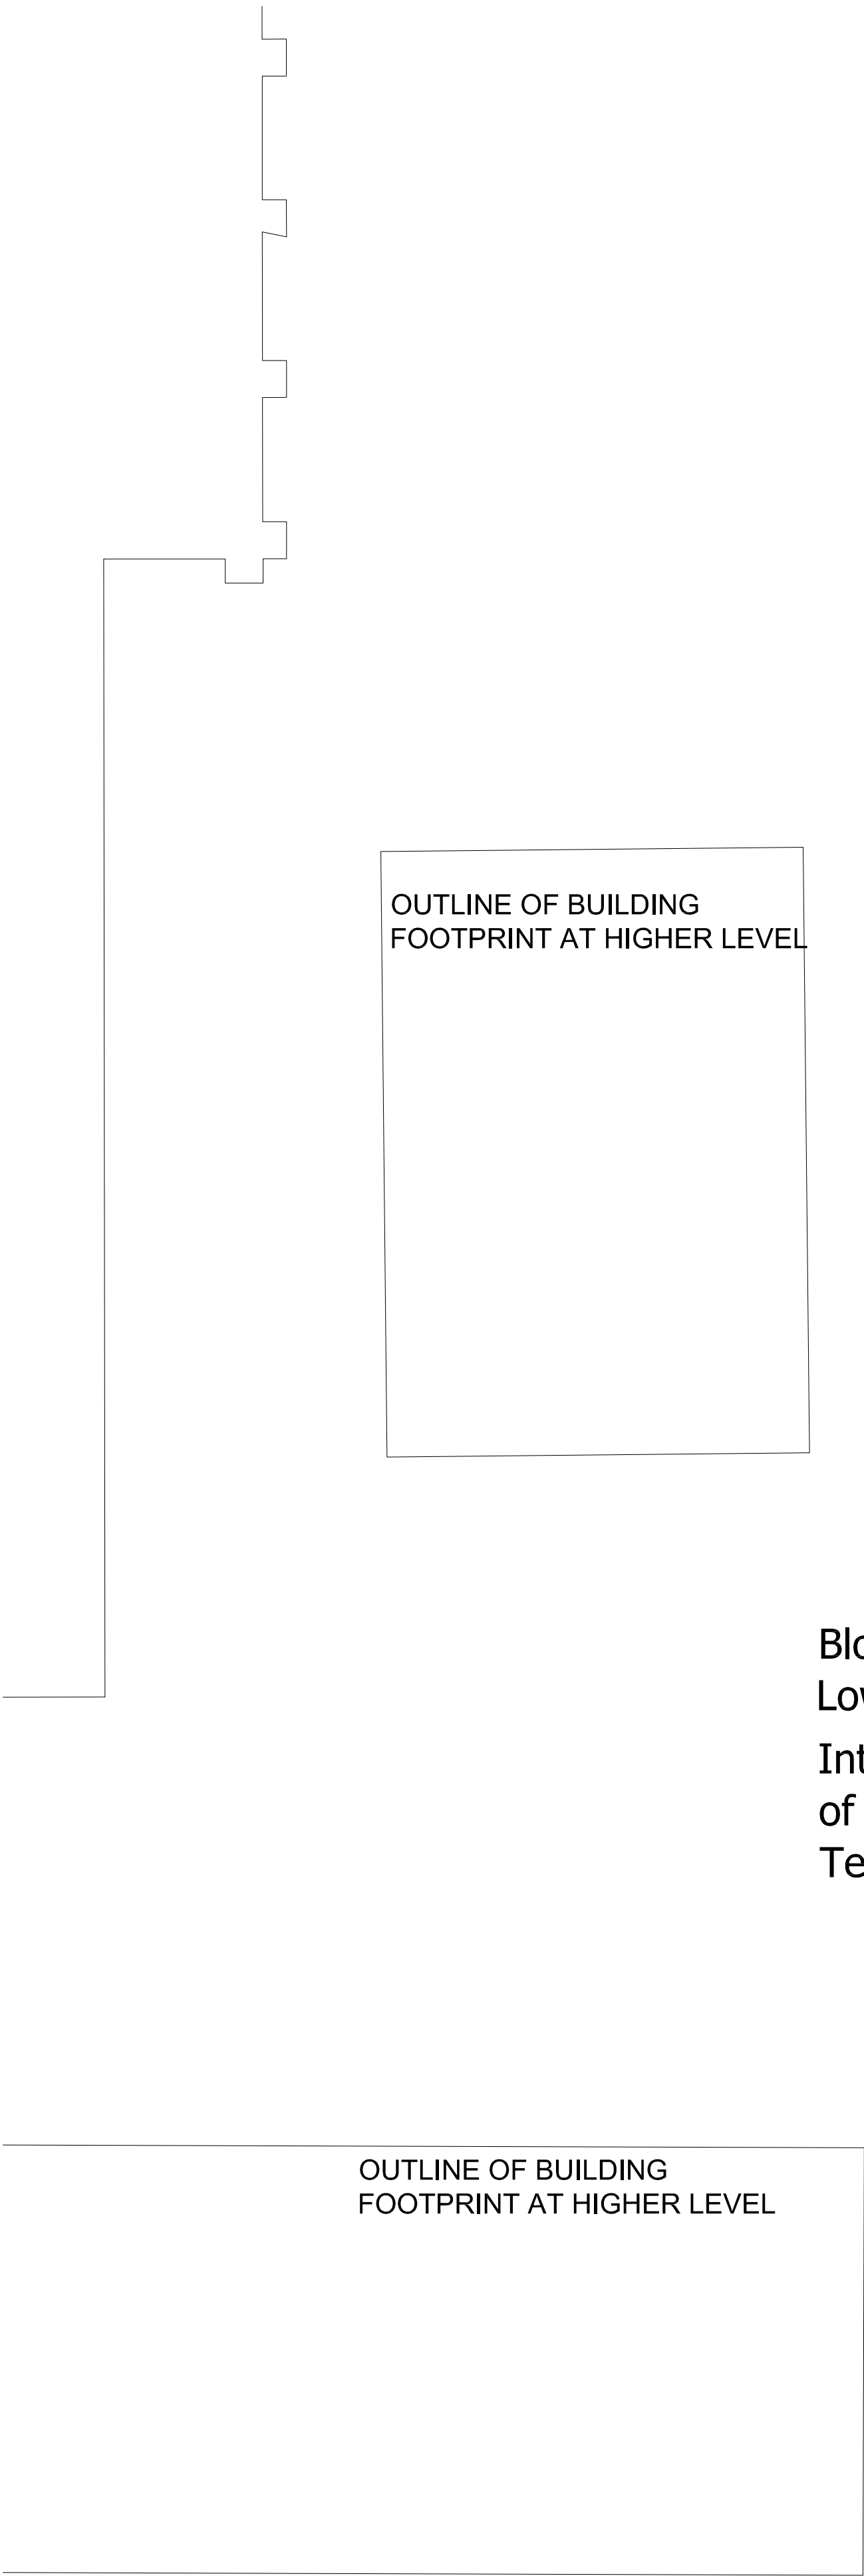

Block 'D'
Lower Ground Level:
Internal remodeling
of existing Design
Technology Block

RETAIN EXISTING STAIR
AND ENTRANCE / EXIT
POINT AT MID FLOOR
LANDING

