

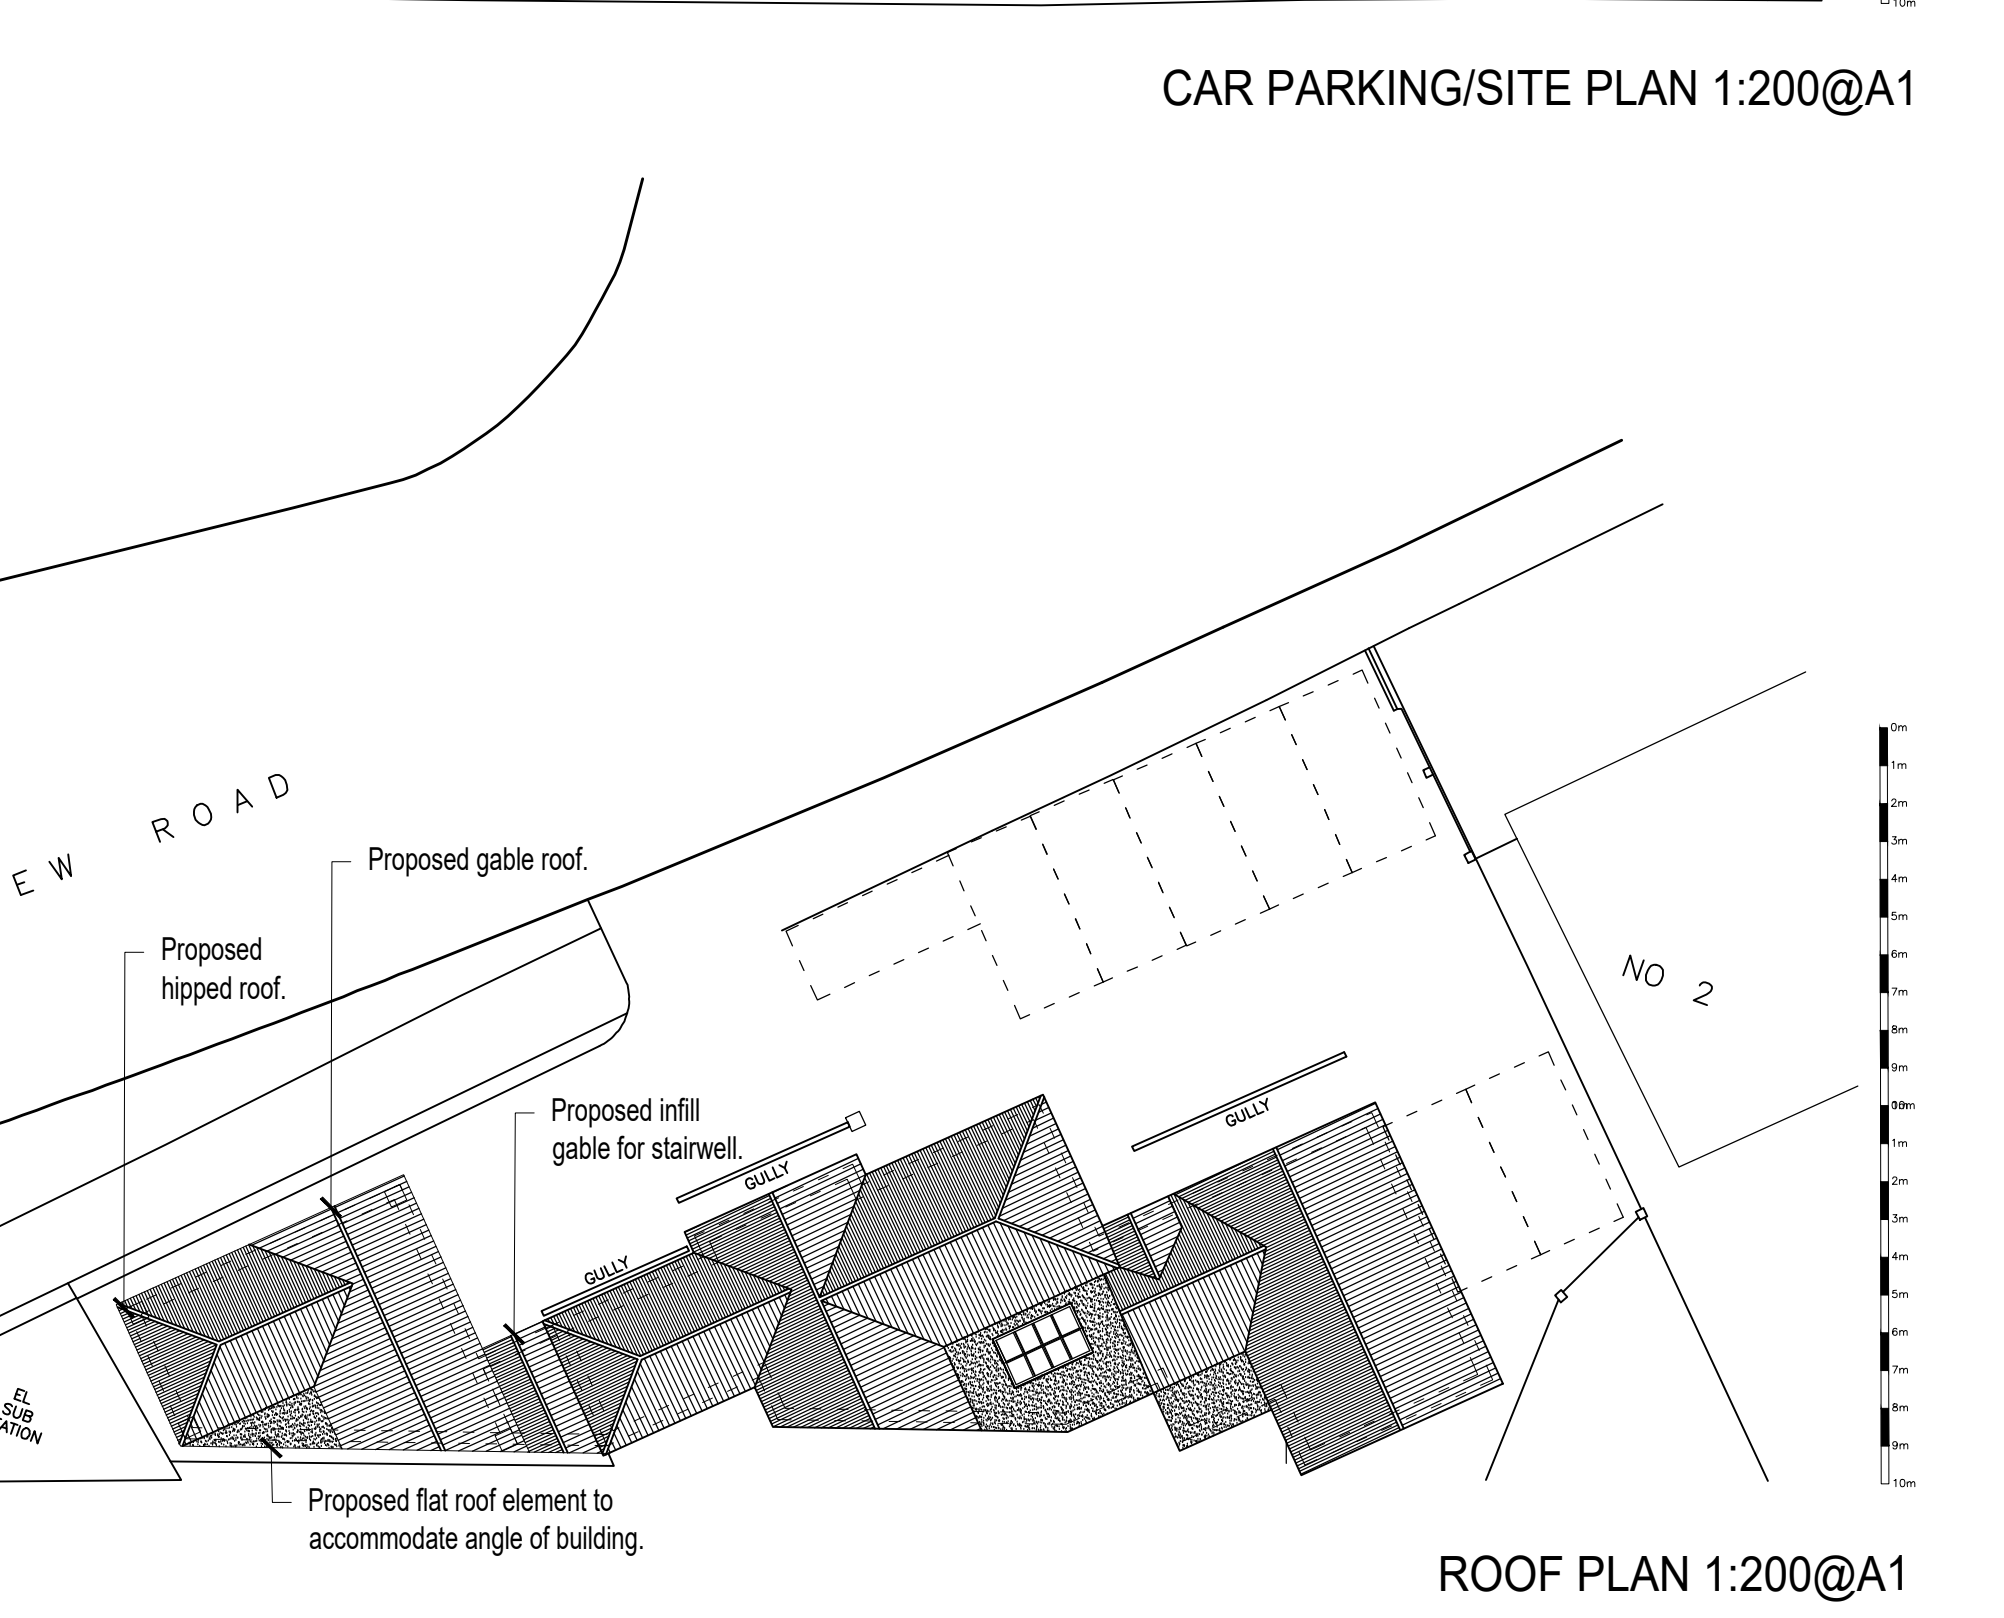


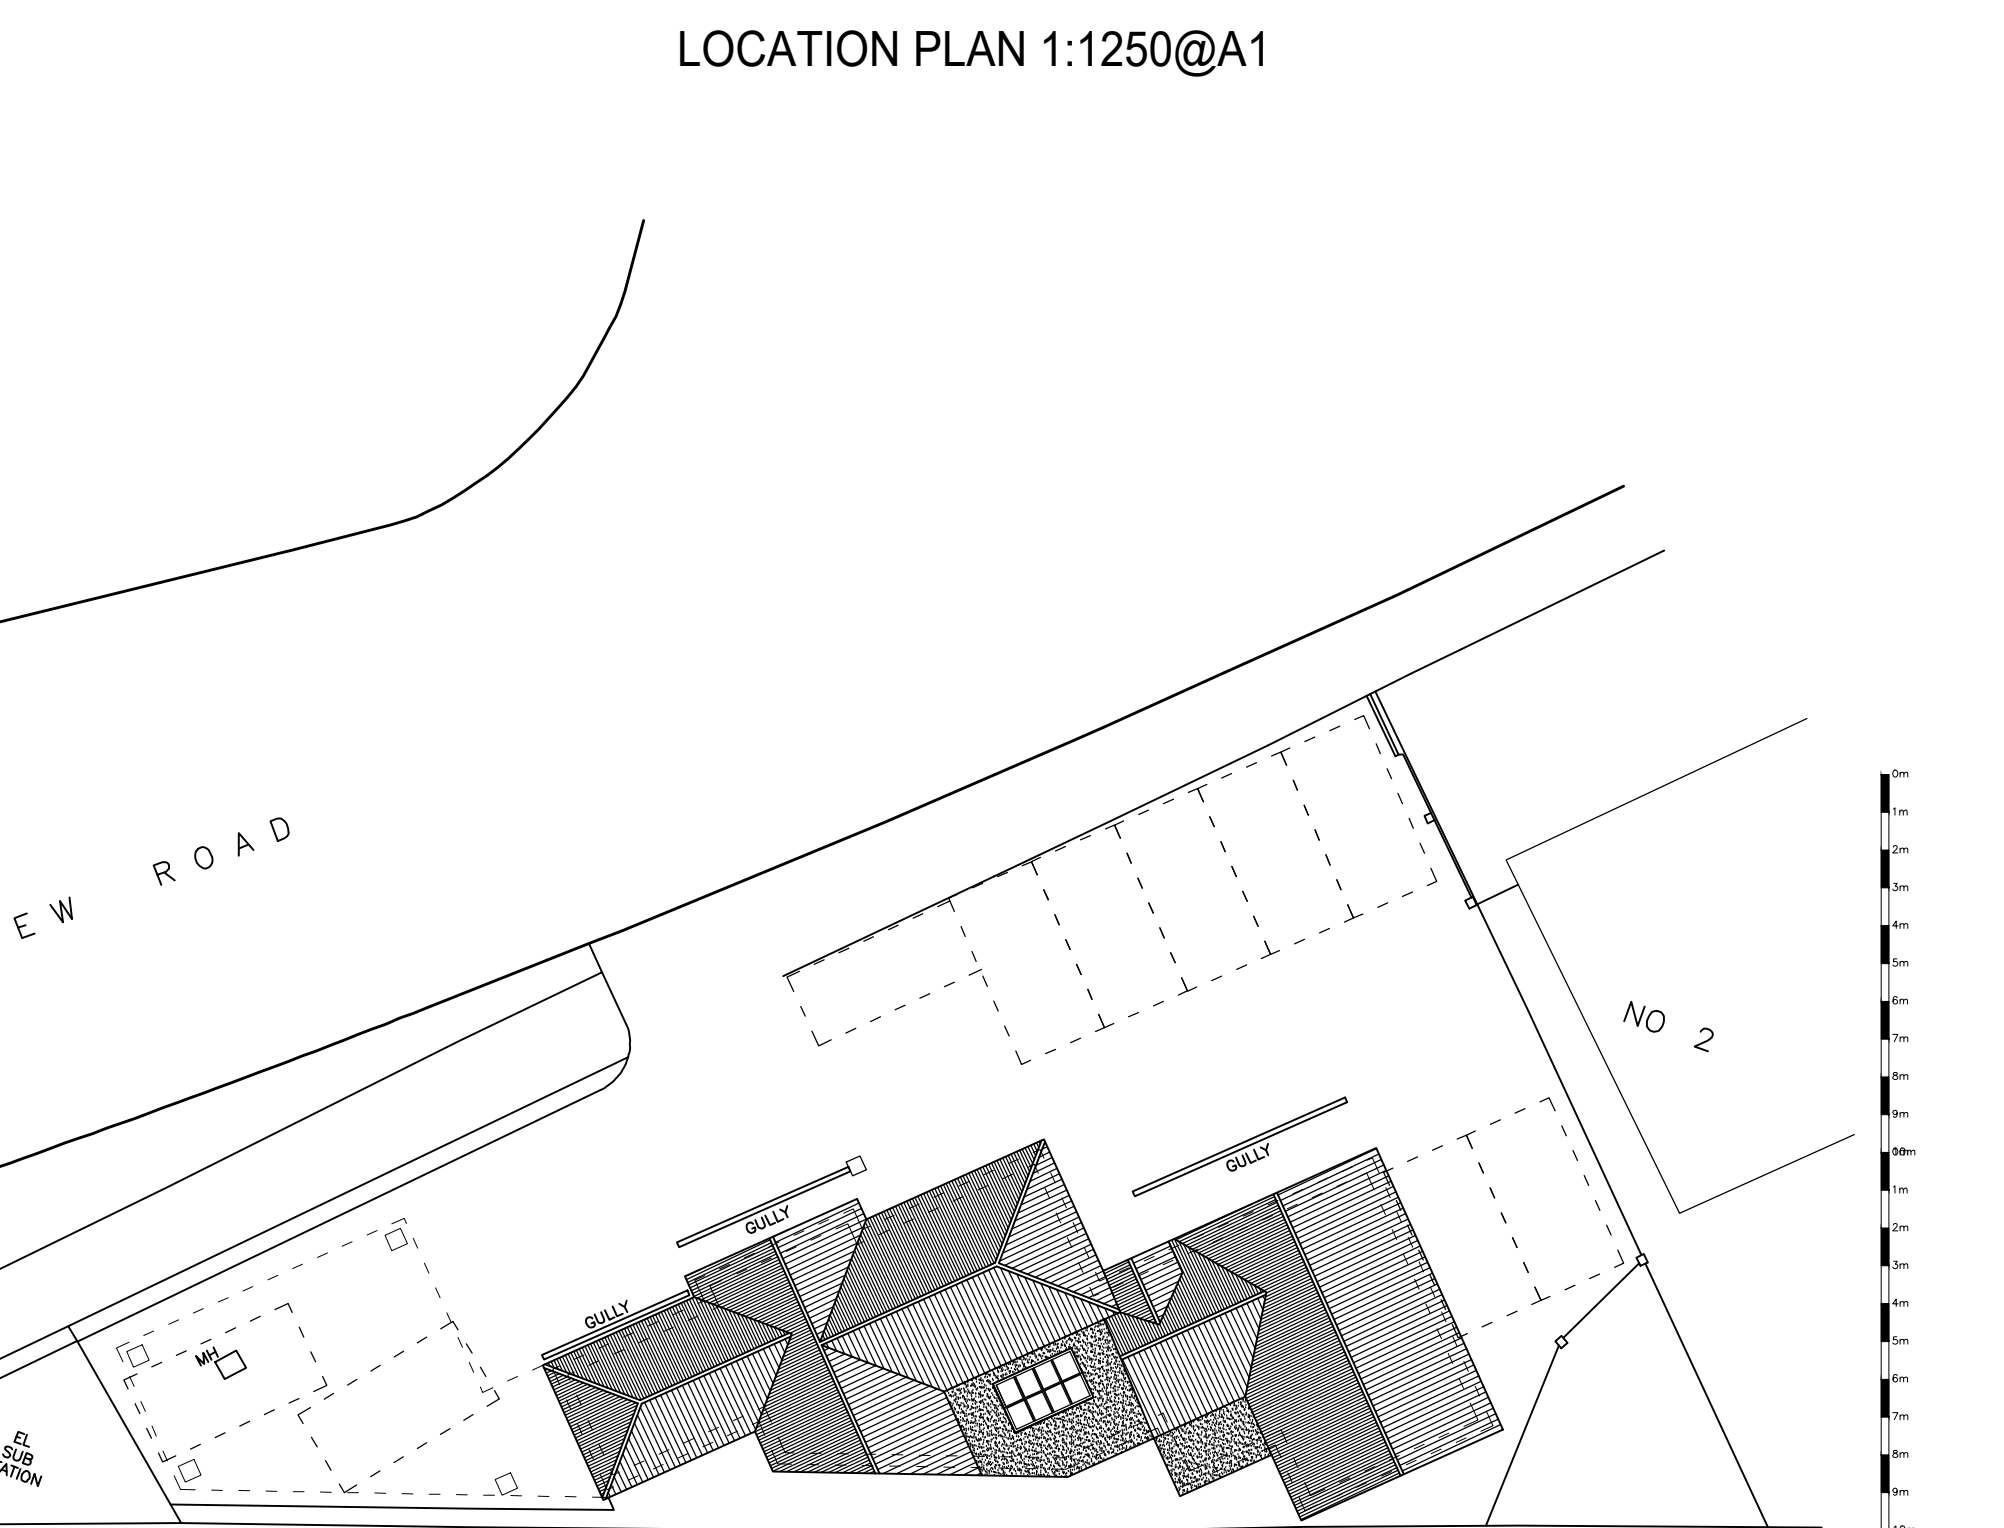

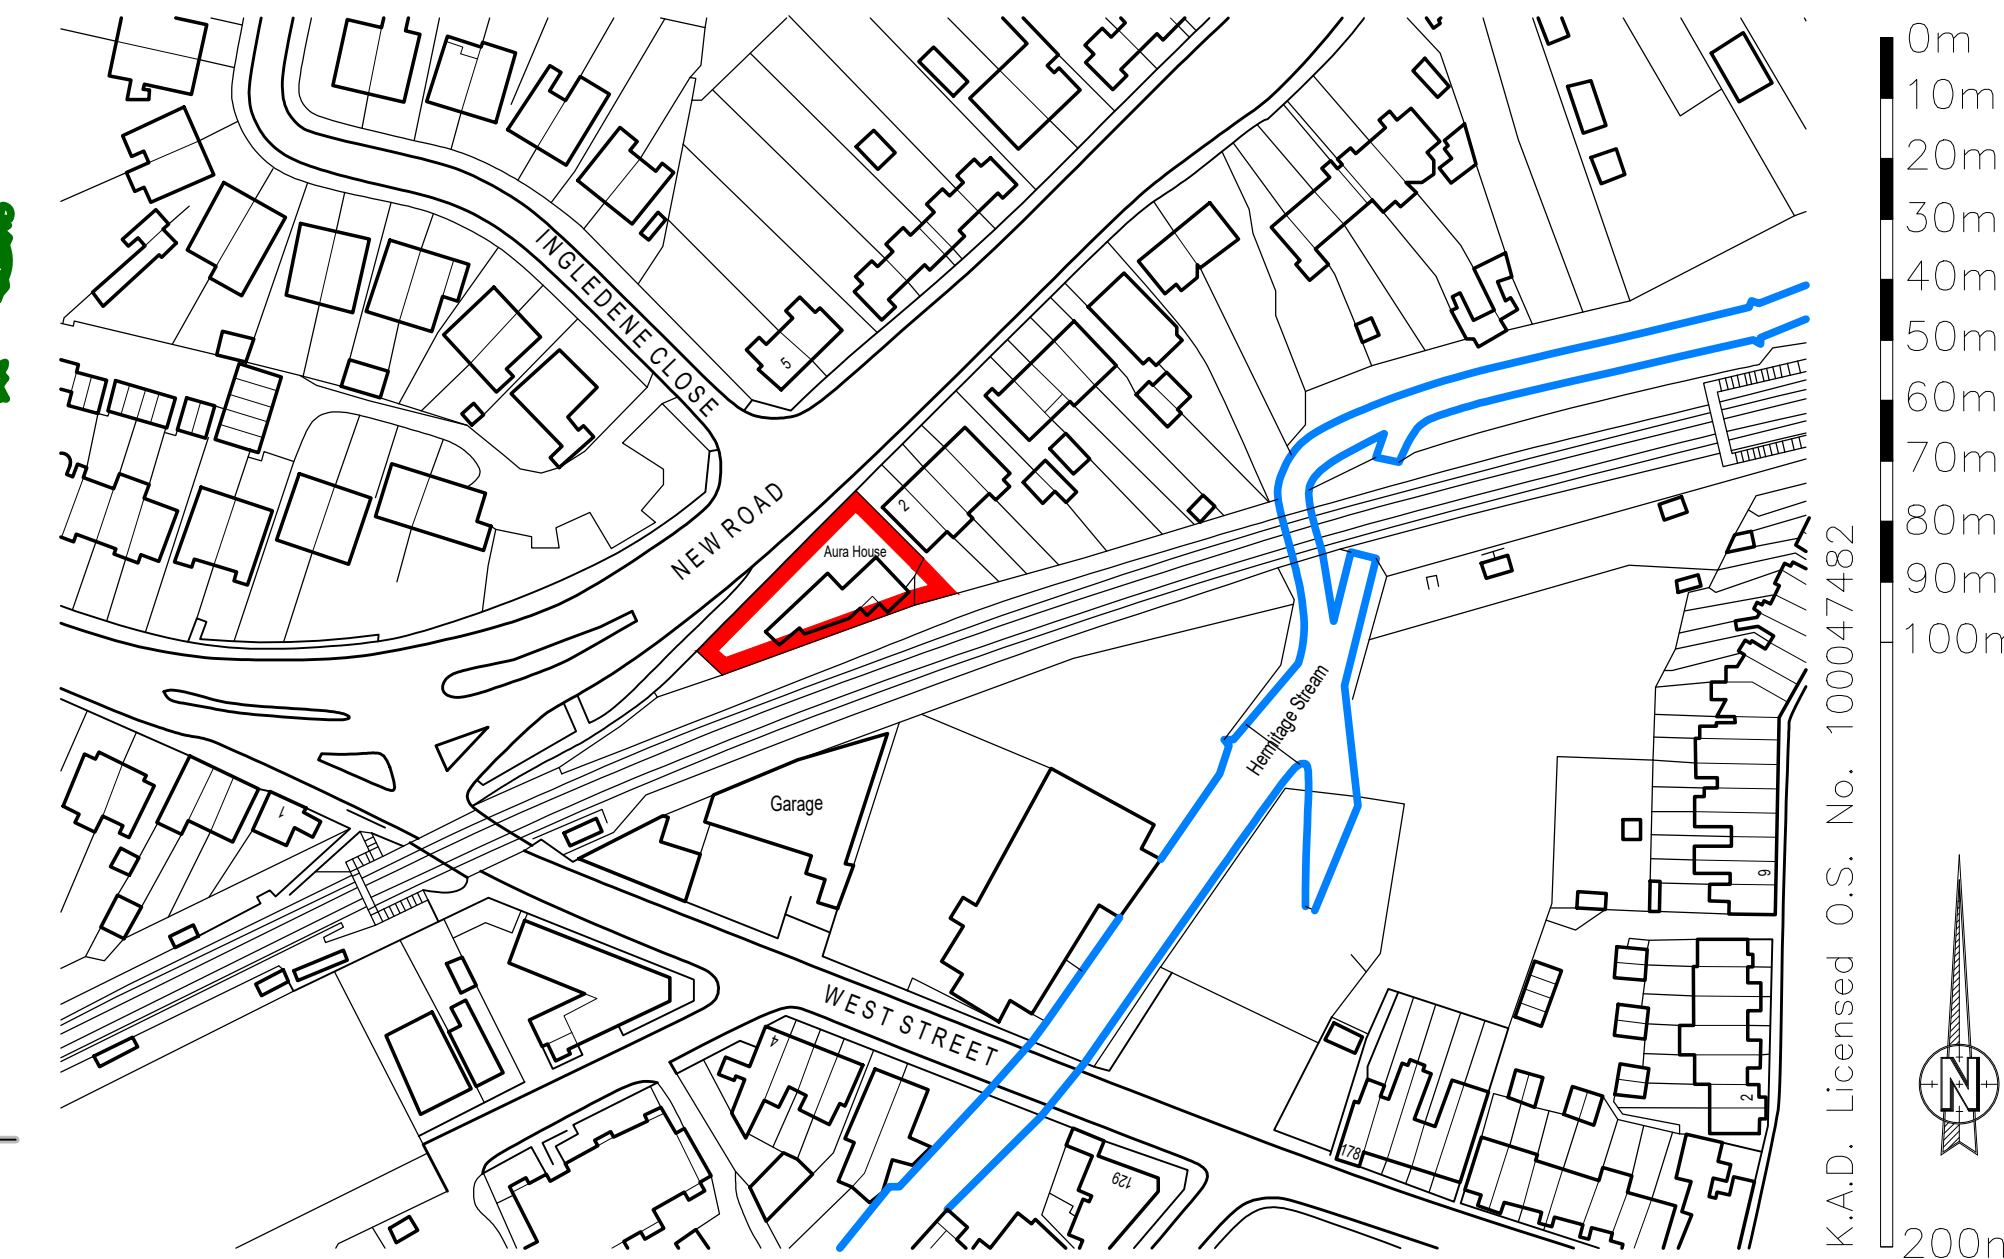

KAD NIGHT
ARCHITECTURAL
DESIGN

K.A.D. Ltd.
The Gatehouse, Admirals Wood
7 Coldeast Way
Sarisbury Green
Southampton
SO31 7AT
m: 07801 346 479
t: 01489 660 194
e: ian@k-a-d.co.uk

Client: **GARY ROBINSON**

Drawing: **PROPOSED PLANS**

Project: **AURA HOUSE**
2a NEW ROAD
HAVANT

Scale	1:100@A1	Date	JUN 2017
Project no.	Sequential	Bldg/Floor	Detail
KAD	06	A	PP