
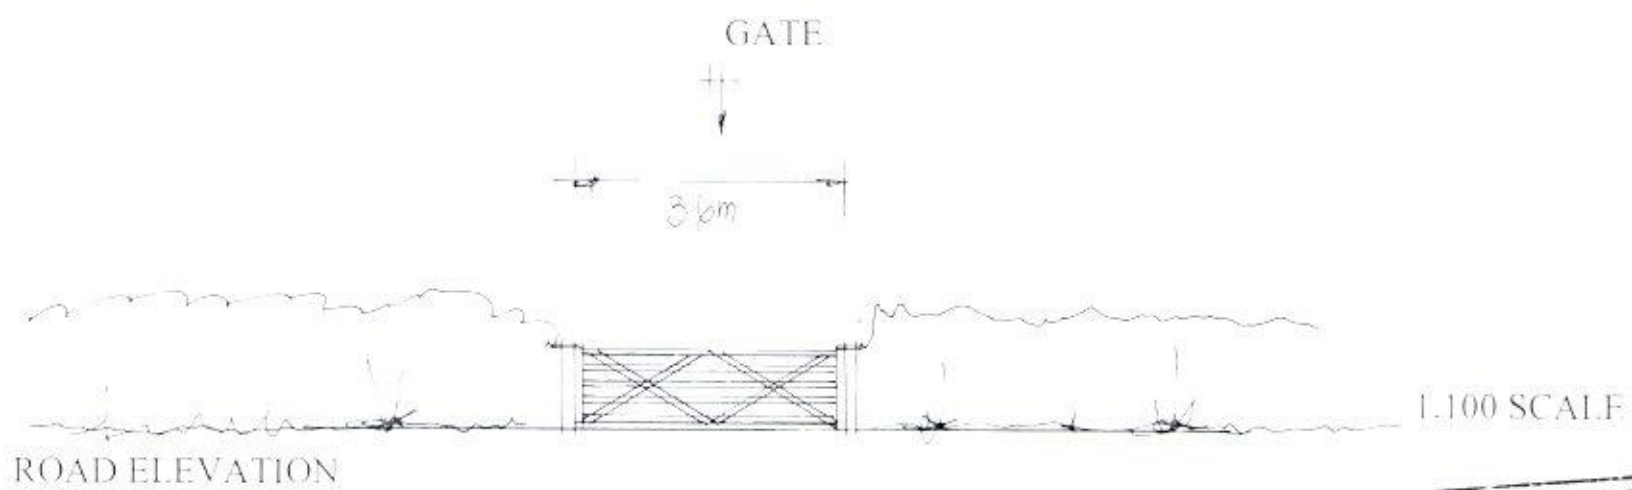


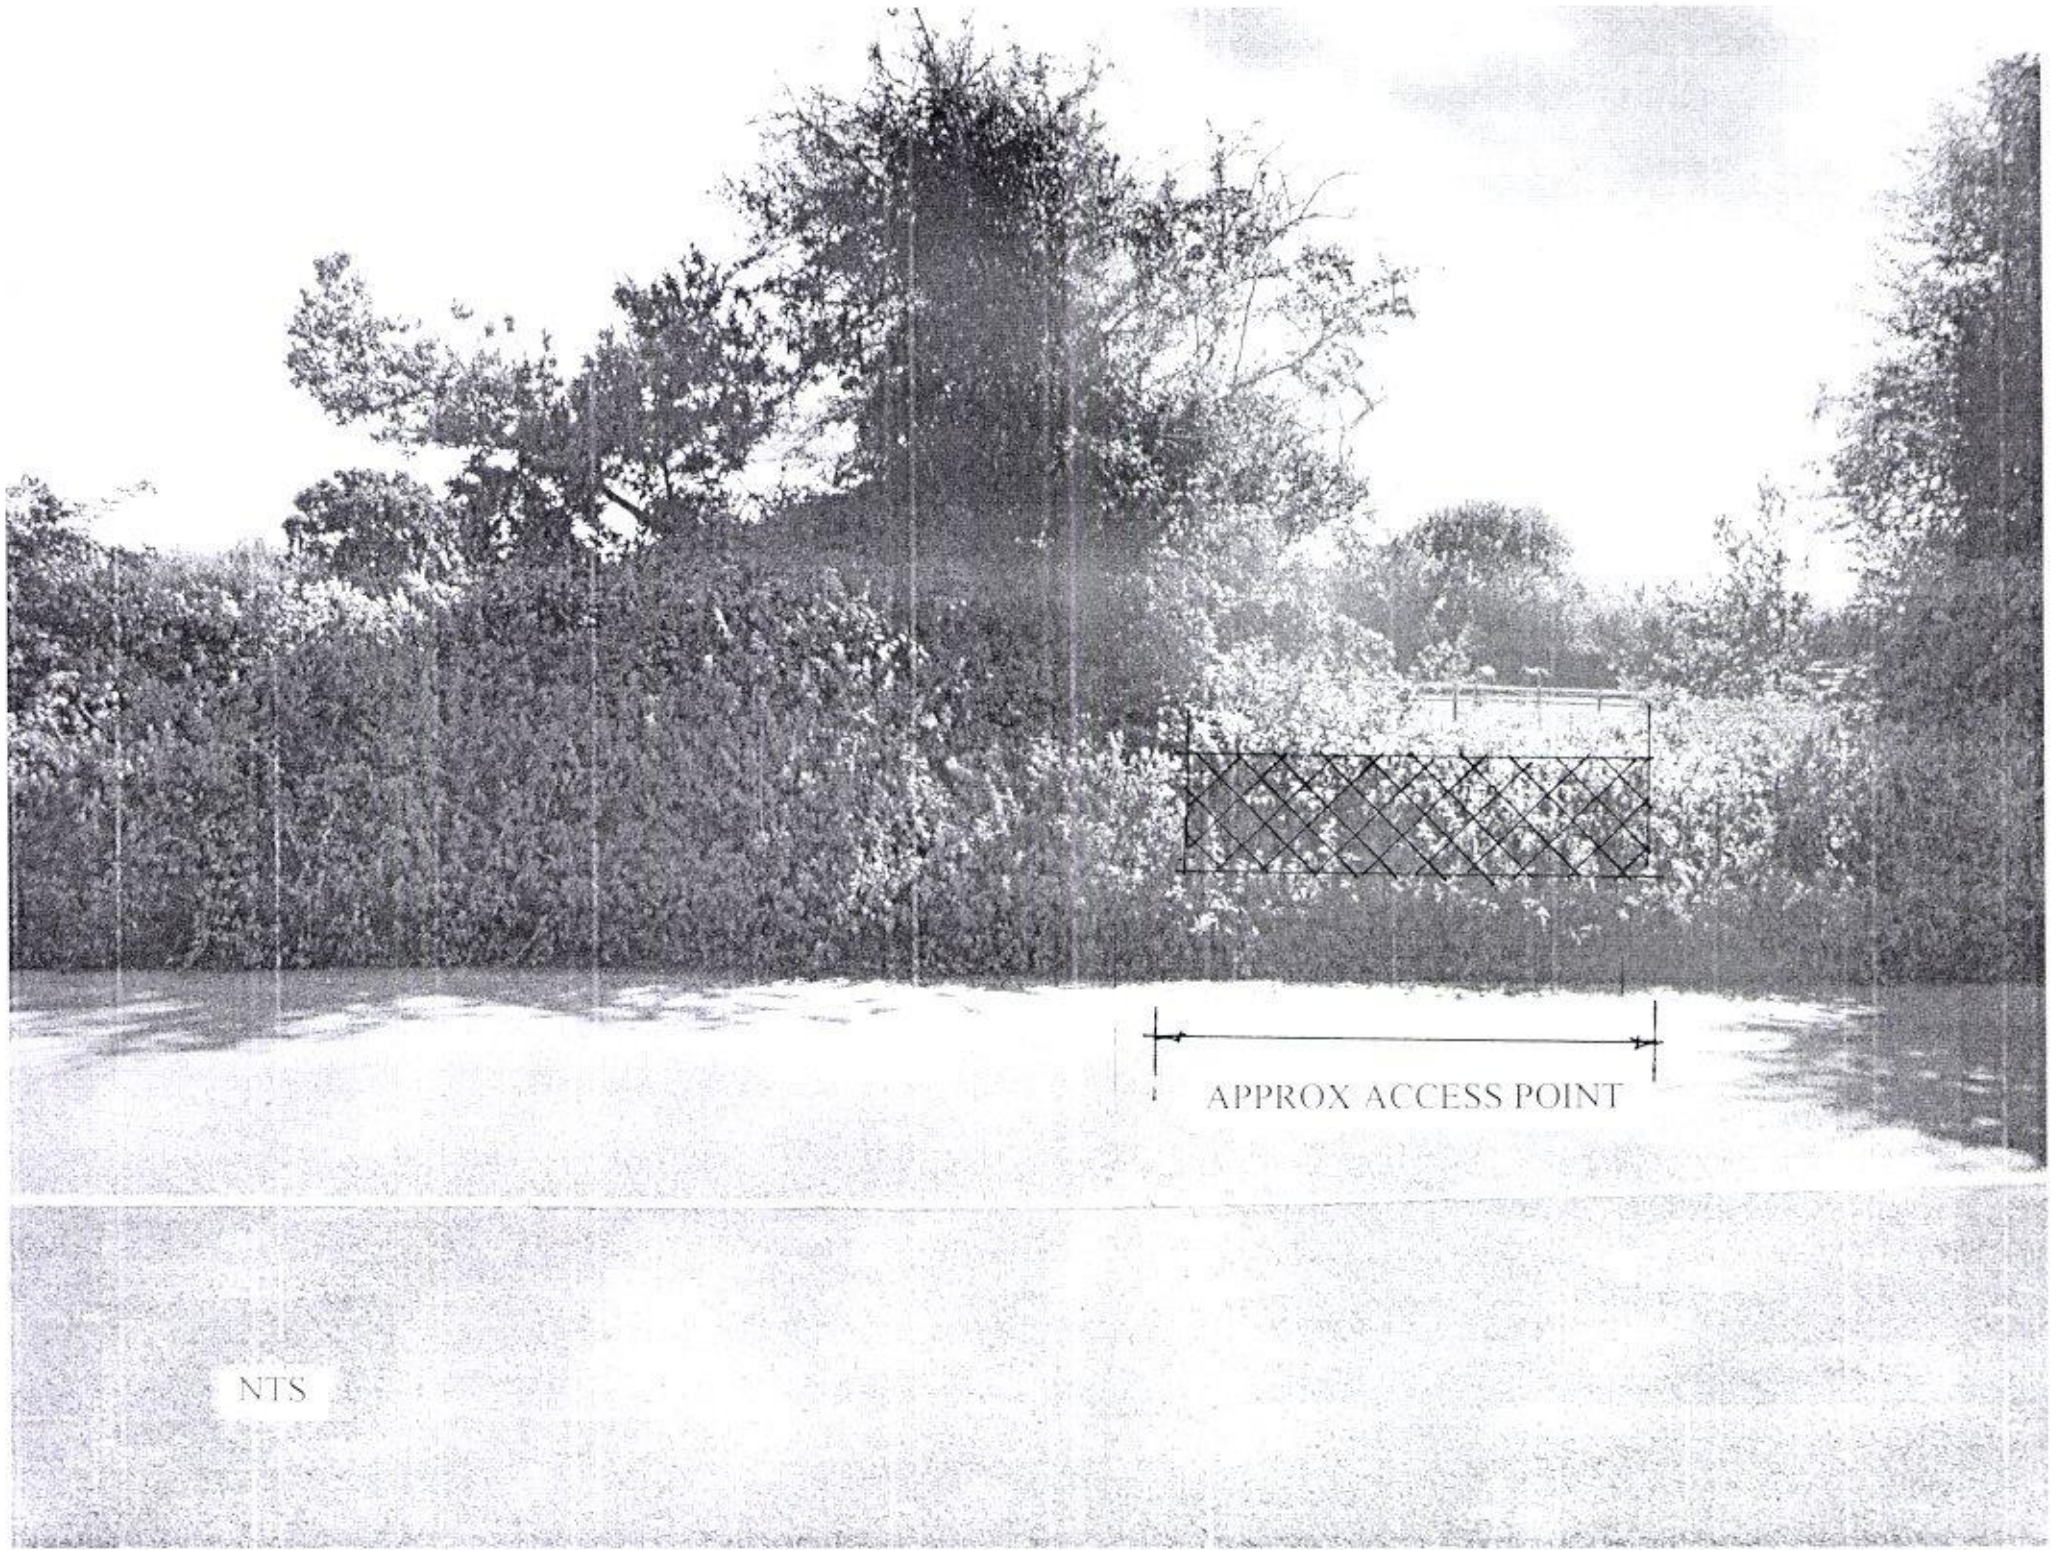

**PROPOSED NEW VEHICULAR ACCESS TO Paddock
VICTORIA ROAD, HAYLING ISLAND, HANTS.**