

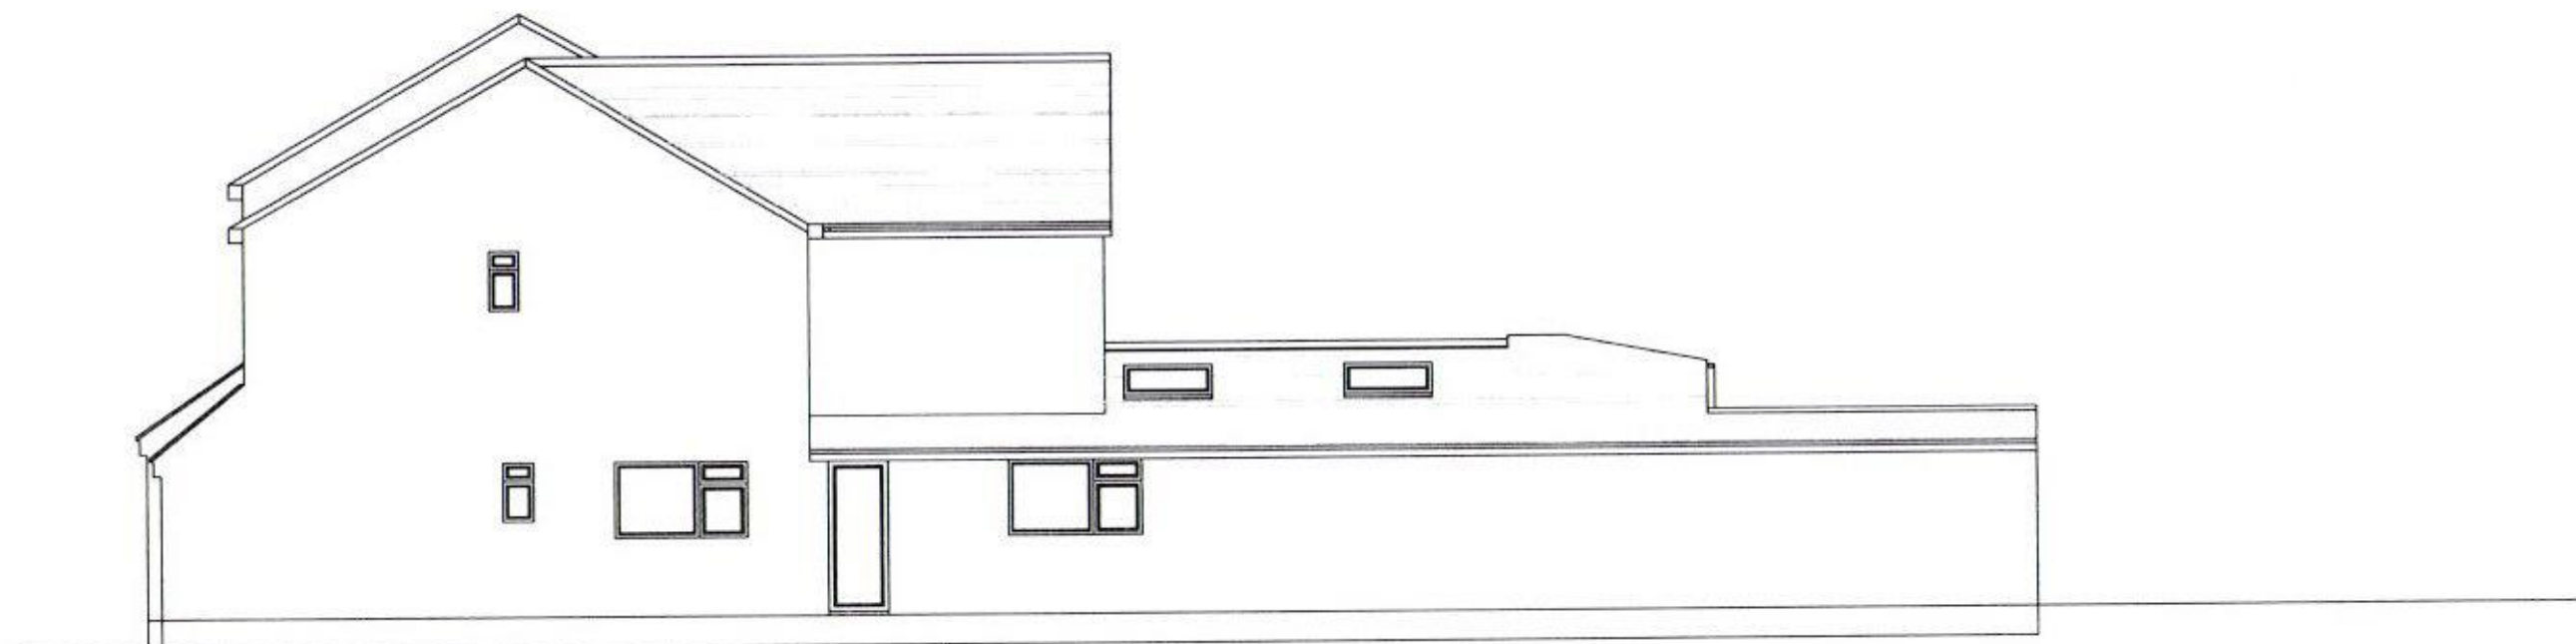


1/100.

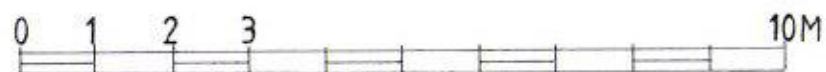

PROPOSED SIDE ELEVATION 1

1:100 @ A3

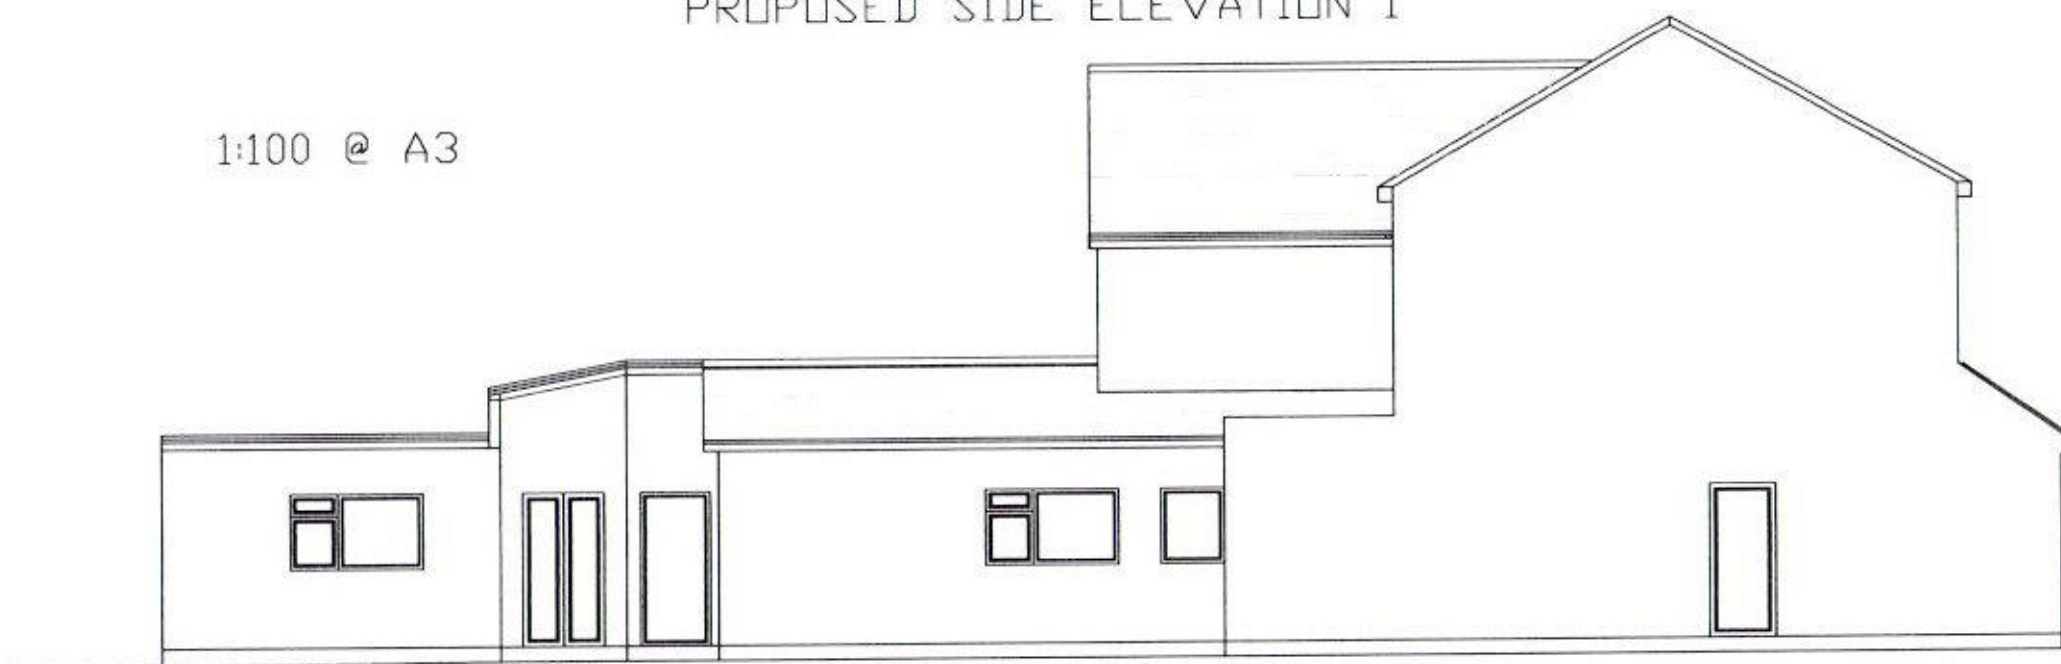

PROPOSED SIDE ELEVATION 2

HAVANT BOROUGH
COUNCIL
12 SEP 2017
RECEIVED

BAYITH REST HOME
18-20 BEVAN ROAD - LOVEDEAN
WATERLOOVILLE - PO8 9QH
PROPOSED ELEVATIONS
SCALE: 1/100
DRG. NO. 09/17/BR - 8