


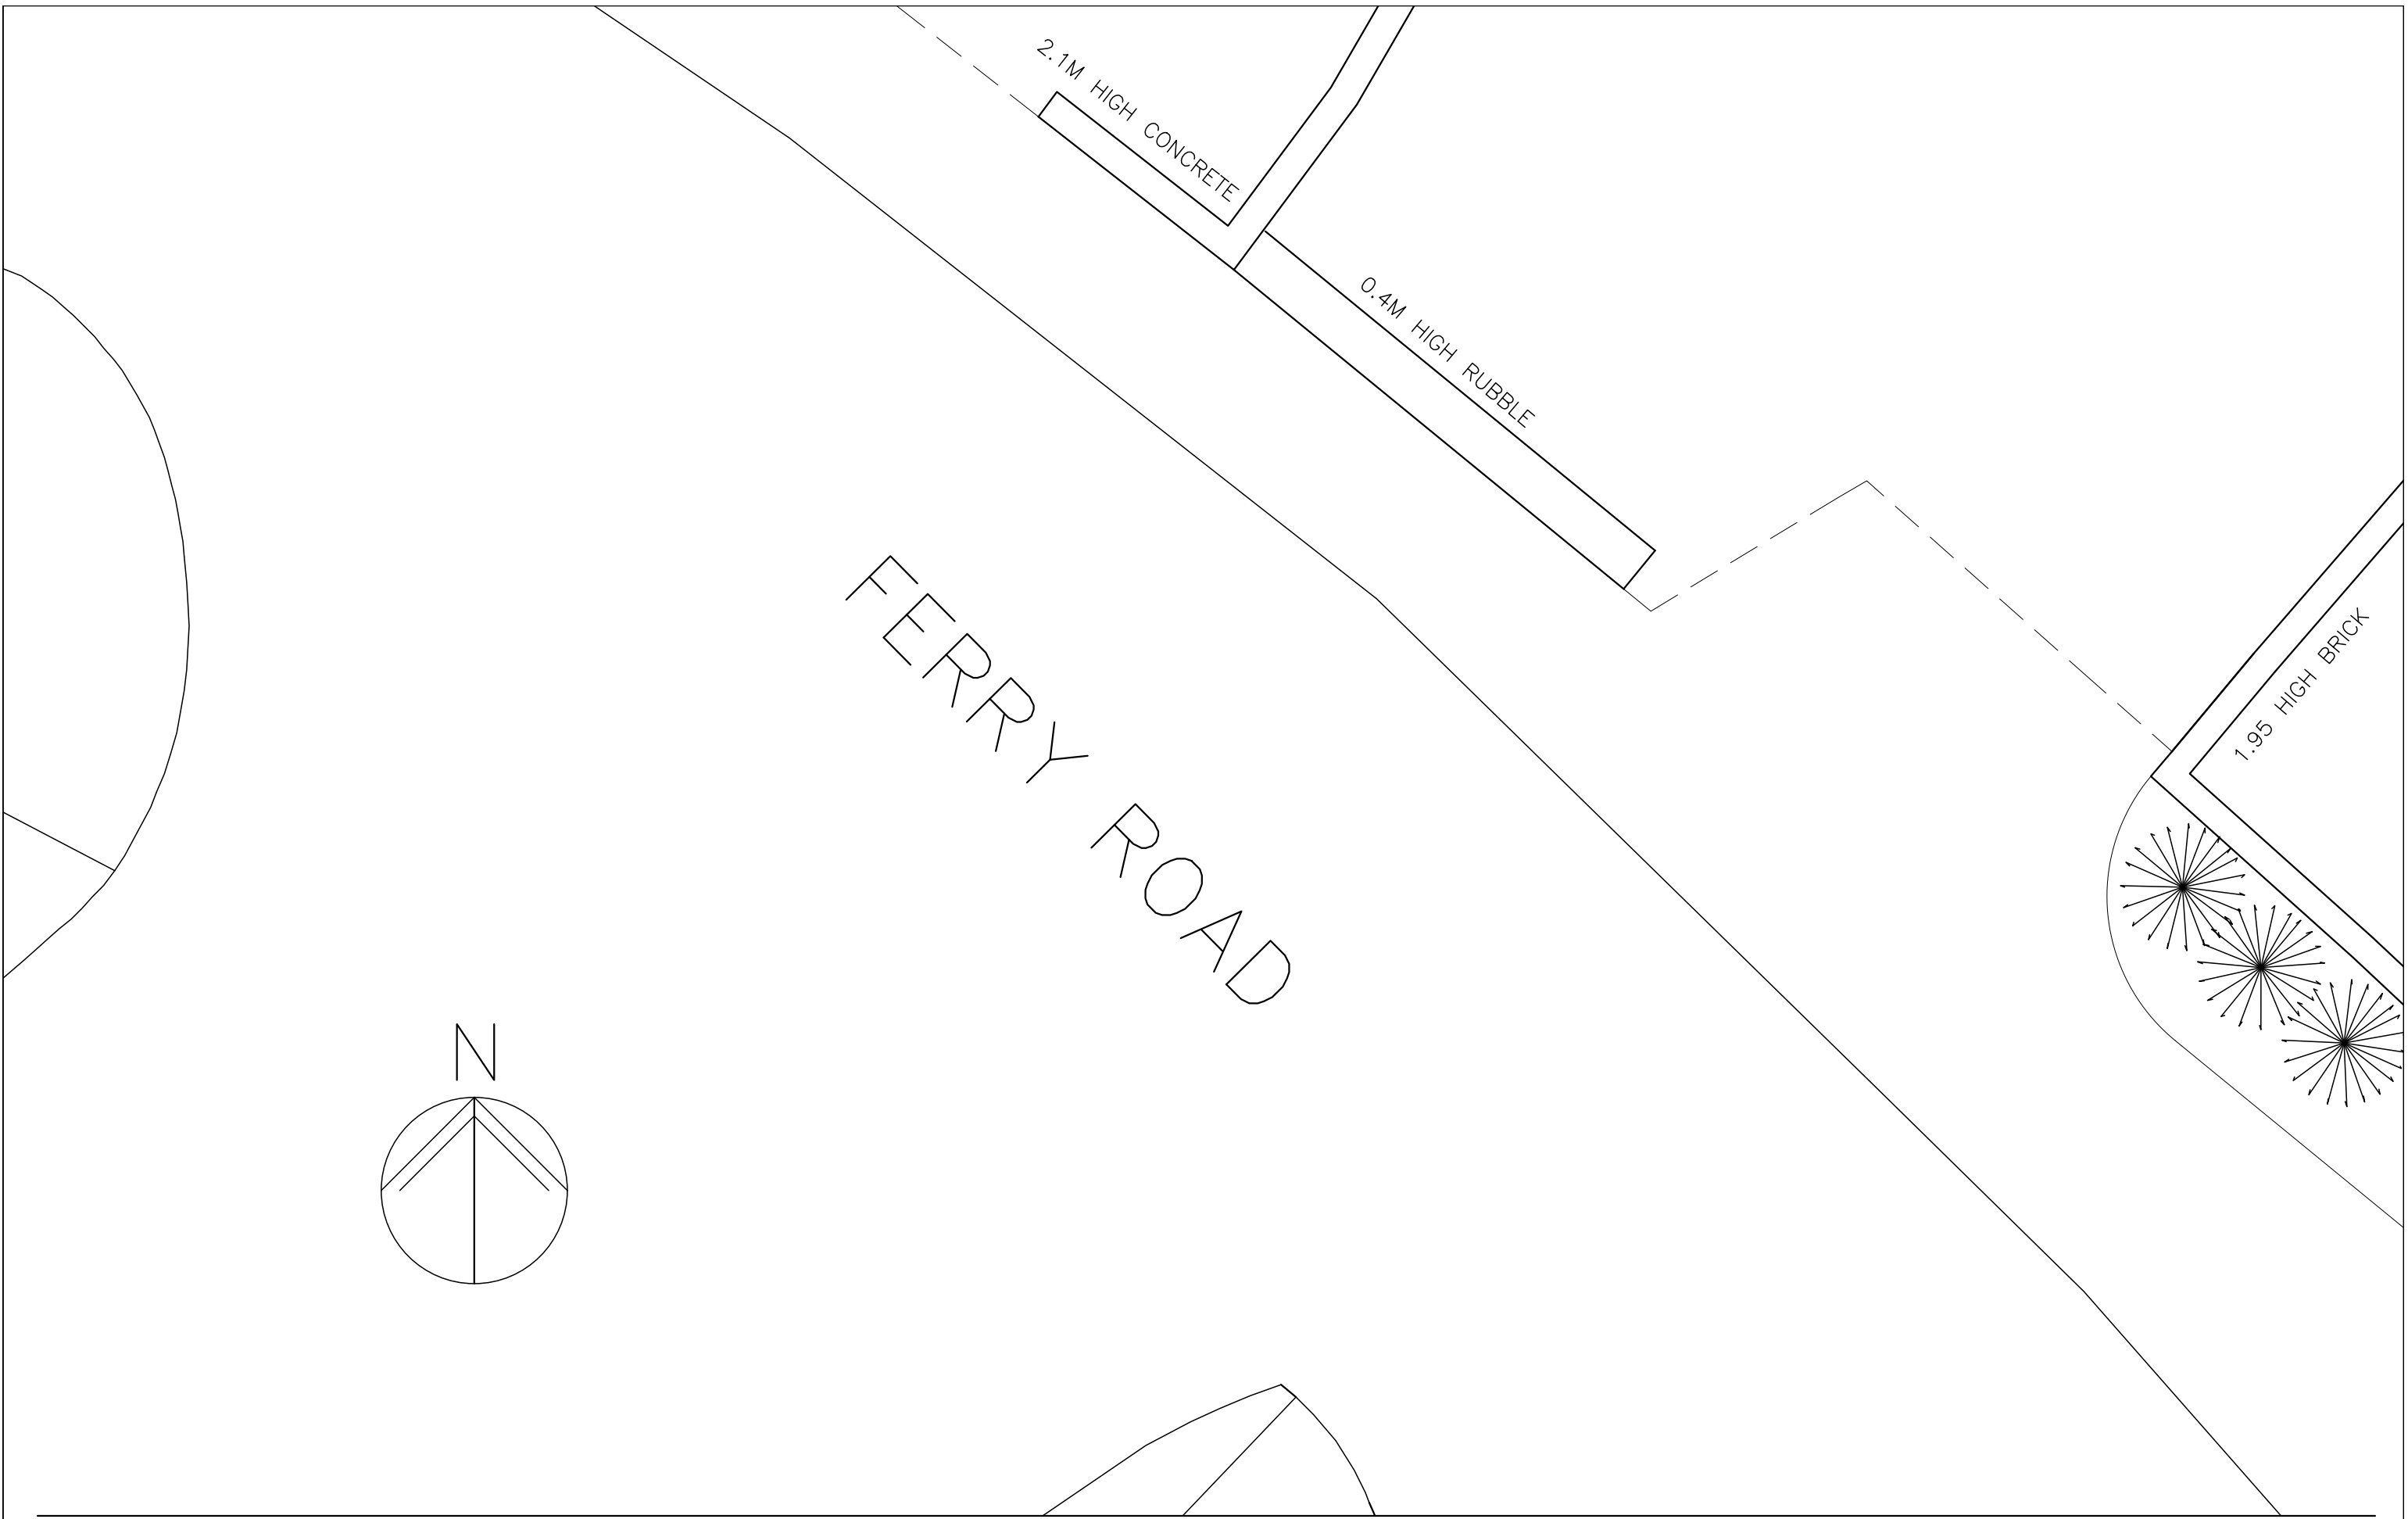

Sinah House
Ferry Road
Hayling Is.
metres

EXISTING
ENTRANCE PLAN

- Revisions
- A.
 - B.
 - C.
 - D.



Martin Critchley
CHARTERED ARCHITECT

The Old Brewery,
15E South Street, Havant,
Hampshire, PO9 1BU
023 92 474 919
critchleyarchitect@hotmail.com

Scale A3 = 1:50
Drawn OS/JHL
Date 05/02/18