




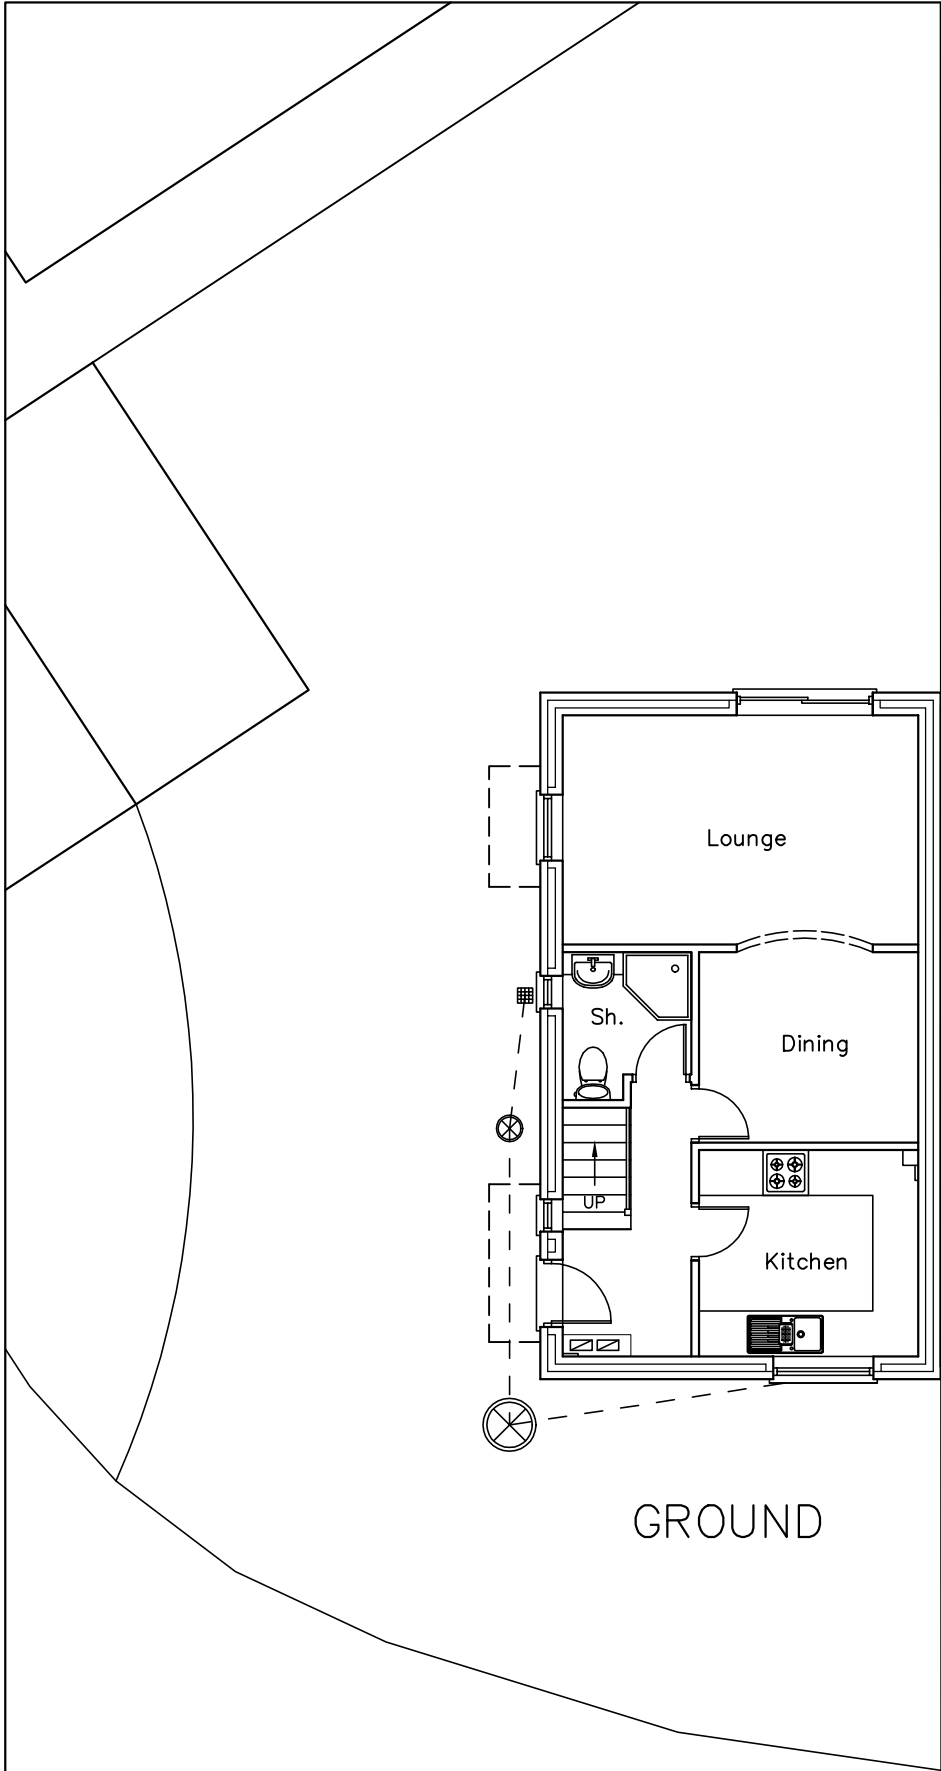


GROUND

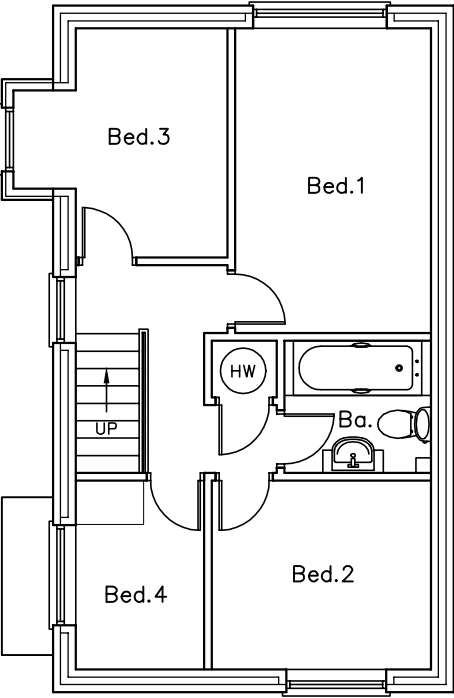

FIRST

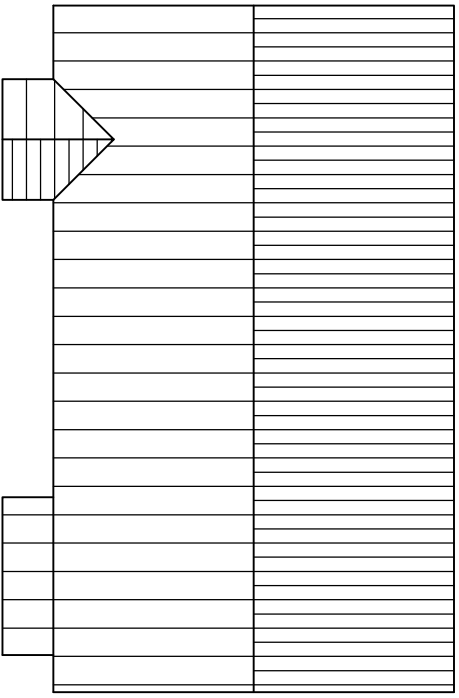

ROOF

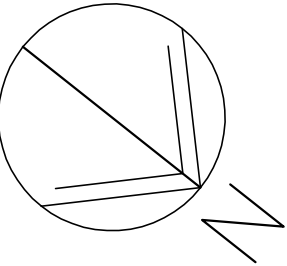

23 The Strand,
Hayling Island
PO11 9UB

EXISTING
PLANS

Revisions

- A.
- B.
- C.
- D.



Martin Critchley
CHARTERED ARCHITECT

The Old Brewery,
15E South Street, Havant,
Hampshire, PO9 1BU
023 92 474 919
critchleyarchitect@hotmail.com

Scale A3 = 1:100
Drawn JHL
Date 19/01/18

18002-201⁰