


TIMP-STD-001 issue 5.dwg dbrooks Mar 17 2016-7:37am

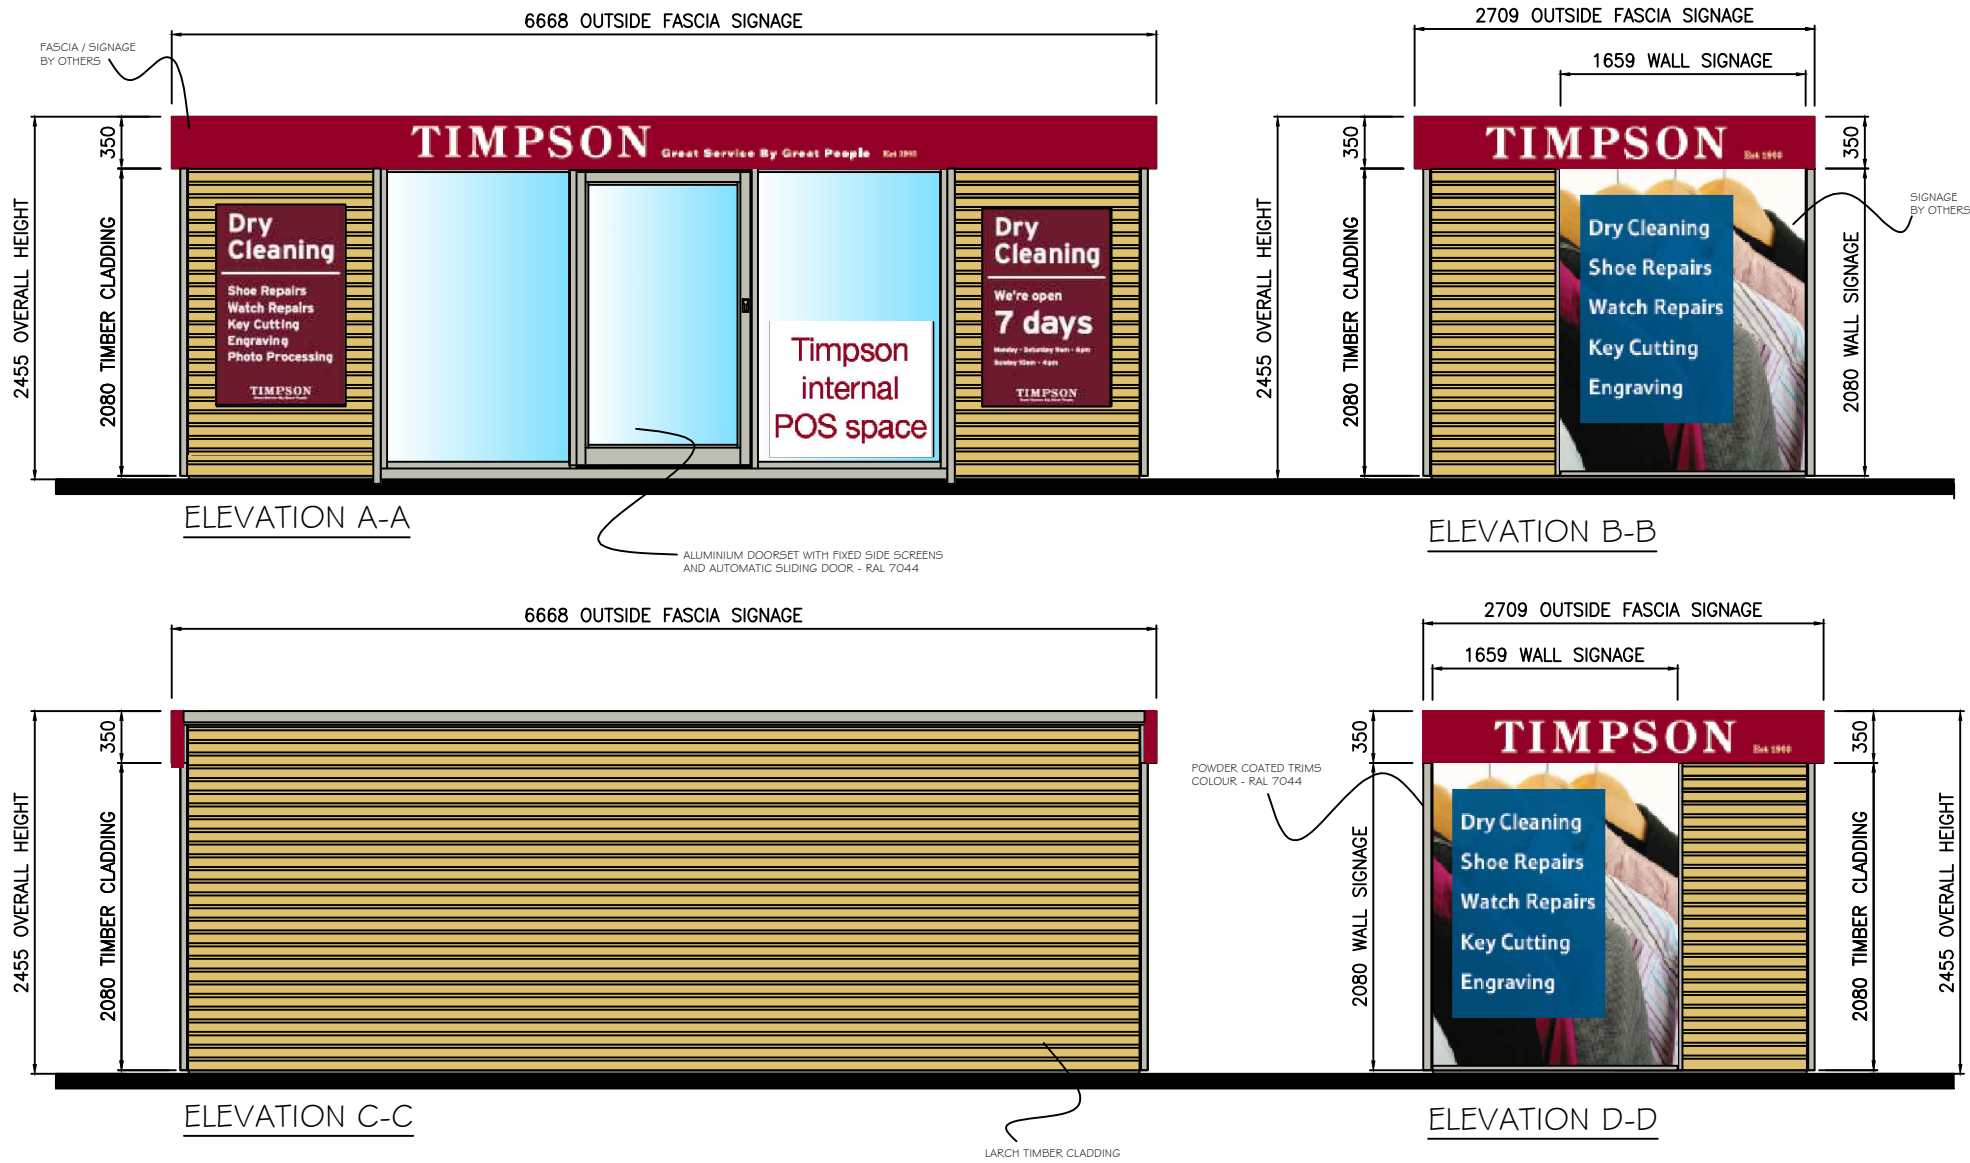

SPECIFICATION - TIMPSONS PROTOTYPE

Building size: 6.6mx2.6m
Structural Ceiling Height: 2.177m
Roof Pitch: MONO PITCH

Roof Construction:
PROTAN PERMANENT ROOFING MEMBRANE - RAL 7040
ON 15mm T4G OSB OVER TR3 | 50mm RIGID
INSULATION FIXED TO STEEL 'C' SECTION ROOF.
PANEL WITH CEILING JOISTS AT APPROX 400mm
CENTRES WITH 50mm ROCKWOOL INSULATION LAID
BETWEEN.

Ceiling Finish:
LINED INTERNALLY WITH WHITE 15mm VINYL FACED
MEGADECO CW STANDARD WHITE TWO PART PLASTIC
KNOCK IN SECTIONS.

Cornice:
WHITE PLASTIC (INTERLINK) TYPE CORNICE

Rainwater Goods:
Ø63mm BLACK PVC-U DOWN PIPE. Ø63mm DRAINAGE SOCK
OUTLET c/w 'SPRING' PLASTIC LEAF GUARD TO SUIT. ALL JOINTS
AND CONNECTIONS TO BE SOLVENT WELDED.

Floor Construction:
18mm T4G FLOORING GRADE PLYWOOD OVER STEEL
FABRICATED FLOOR FRAME WITH FLOOR JOISTS AT APPROX
300mm CENTRES 2 LAYERS OF FOILTHERM INSULATION LAID
BETWEEN JOISTS.

External Wall(s):
18-20mm LARCH TIMBER CLADDING FIXED TO TANNALISED
25x50mm TIMBER BATTENS ON 1 No LAYER OF BREATHER
MEMBRANE (BS5253) OVER 11mm OSB BOARD
FIXED TO STEEL 'C' SECTION WALL PANELS WITH STUD UPRIGHTS
AT APPROX 400mm CTRS WITH 70mm ROCKWOOL INSULATION
PACKED BETWEEN.

Wall internal finish:
LINED INTERNALLY WITH CREAM 15mm VINYL FACED
PLASTERBOARD c/w CREAM STANDARD KNOCK IN SECTIONS
AND 'J' MOULDS OVER 11mm OSB BOARDS ON THERMASHEET
FIXED TO STEEL 'C' SECTION WALL FRAME UPRIGHTS.

15MM PLASTERBOARD PROVIDING A 60 MINUTE FIRE
PROTECTION 'IN TO OUT'


Skirting:
FITTED BY OTHERS

External Entrance Doors:
ALUMINIUM DOORSET WITH FIXED SIDE SCREENS AND
AUTOMATIC SLIDING DOOR - RAL 7044

Floor Covering:
Tarkett Vylon Plus 2.0mm sheet vinyl - Colour: 534 Charcoal
All joints welded using weldrod - Colour to be suitably matched.

External Trim Colours:
TYPE A = POWDER COATED - RAL 7040
TYPE B = POWDER COATED - RAL 7040
TYPE C = POWDER COATED - RAL 7044
TYPE D = POWDER COATED - RAL 7044
TYPE E = POWDER COATED - RAL 7044
TYPE F = POWDER COATED - RAL 7044
TYPE G = POWDER COATED - RAL 7044
TYPE H = POWDER COATED - RAL 7044
TYPE L = POWDER COATED - RAL 7044
TYPE M = POWDER COATED - RAL 7044

C3	DSB	FIRE PROTECTION ANNOTATION ADDED	17.03.16
C2	AMW	RWG SPECIFICATION REVISED	13.01.14
C1	DSB	UPDATED SIGNAGE TO SUIT NEW VISION IMAGES	04.12.15
Rev	By	Date	Description
			Chkd

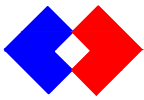
**PREMIER
INTERLINK**
WACO UK LTD

HEAD OFFICE
CATFOSS LANE, BRANDESBURTON, DRIFFIELD
EAST YORKSHIRE YO25 8EJ
Telephone: (01964) 545000 Fax: (01964) 545001
email: sales@waco.co.uk internet: www.waco.co.uk

Status	CONSTRUCTION		
Client	TIMPSONS		
Project	SLIMLINE KIOSK		
Title	GENERAL ELEVATIONS - PLANNING 6.6mx2.6m UNIT		
Scale (at A3)	Drawn	Date:	Checked
1: 50	DSB	04.12.13	DB
Drawing No.	TIMP-STD-002		Rev
			C3