





EXISTING ELEVATIONS 1:100


Alterations & Additions
 81 Andrew Crescent
 Waterloooville
 PO7 6BG

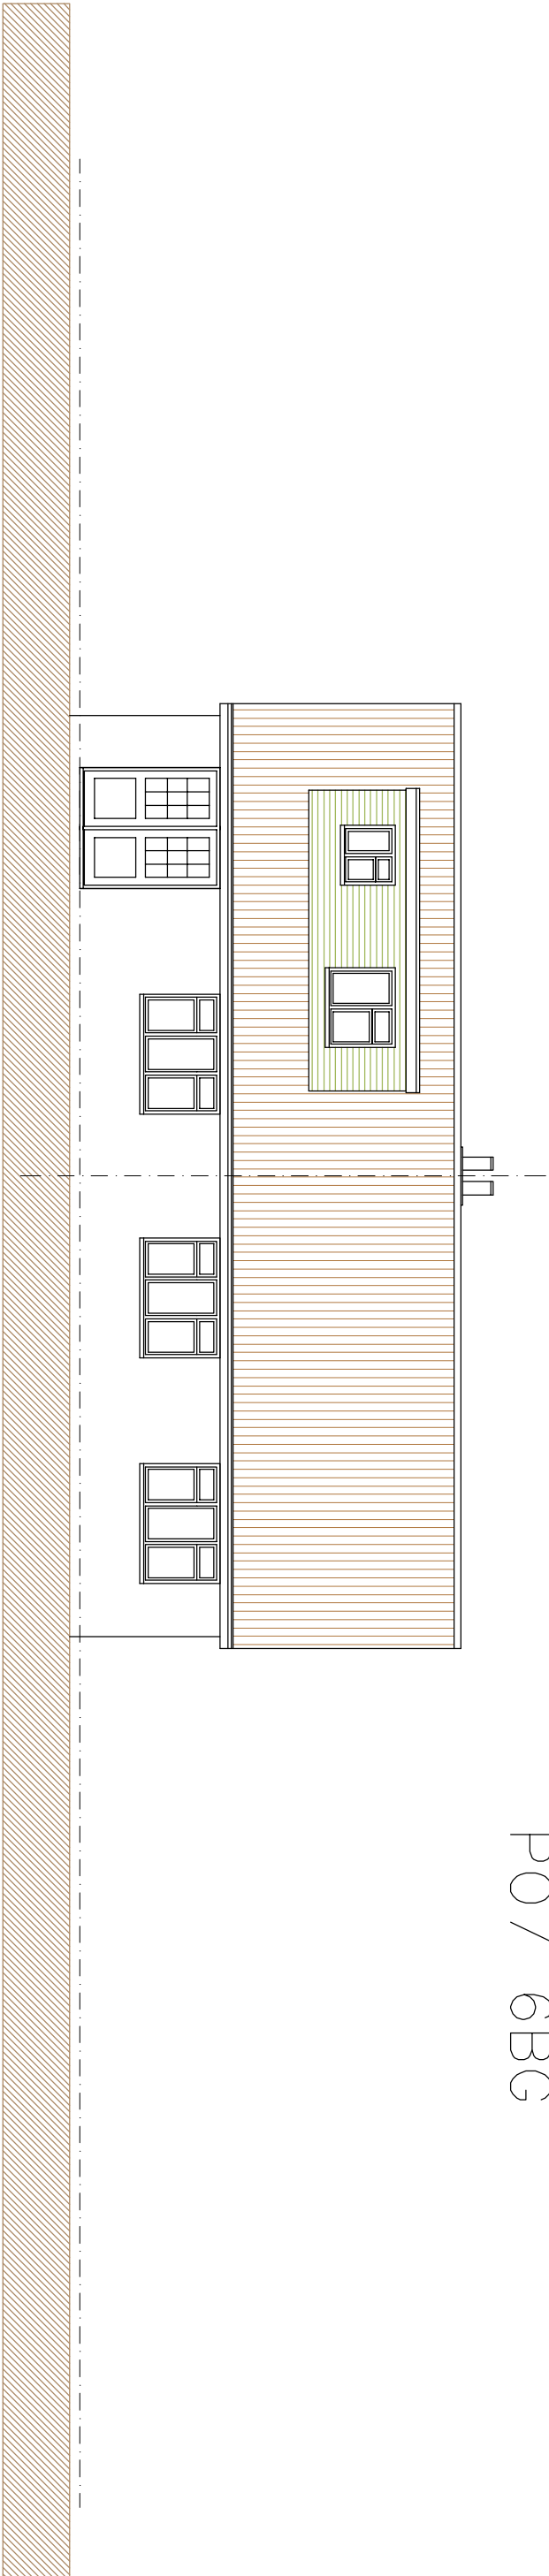

No. 79
 Front Elevation 1:100

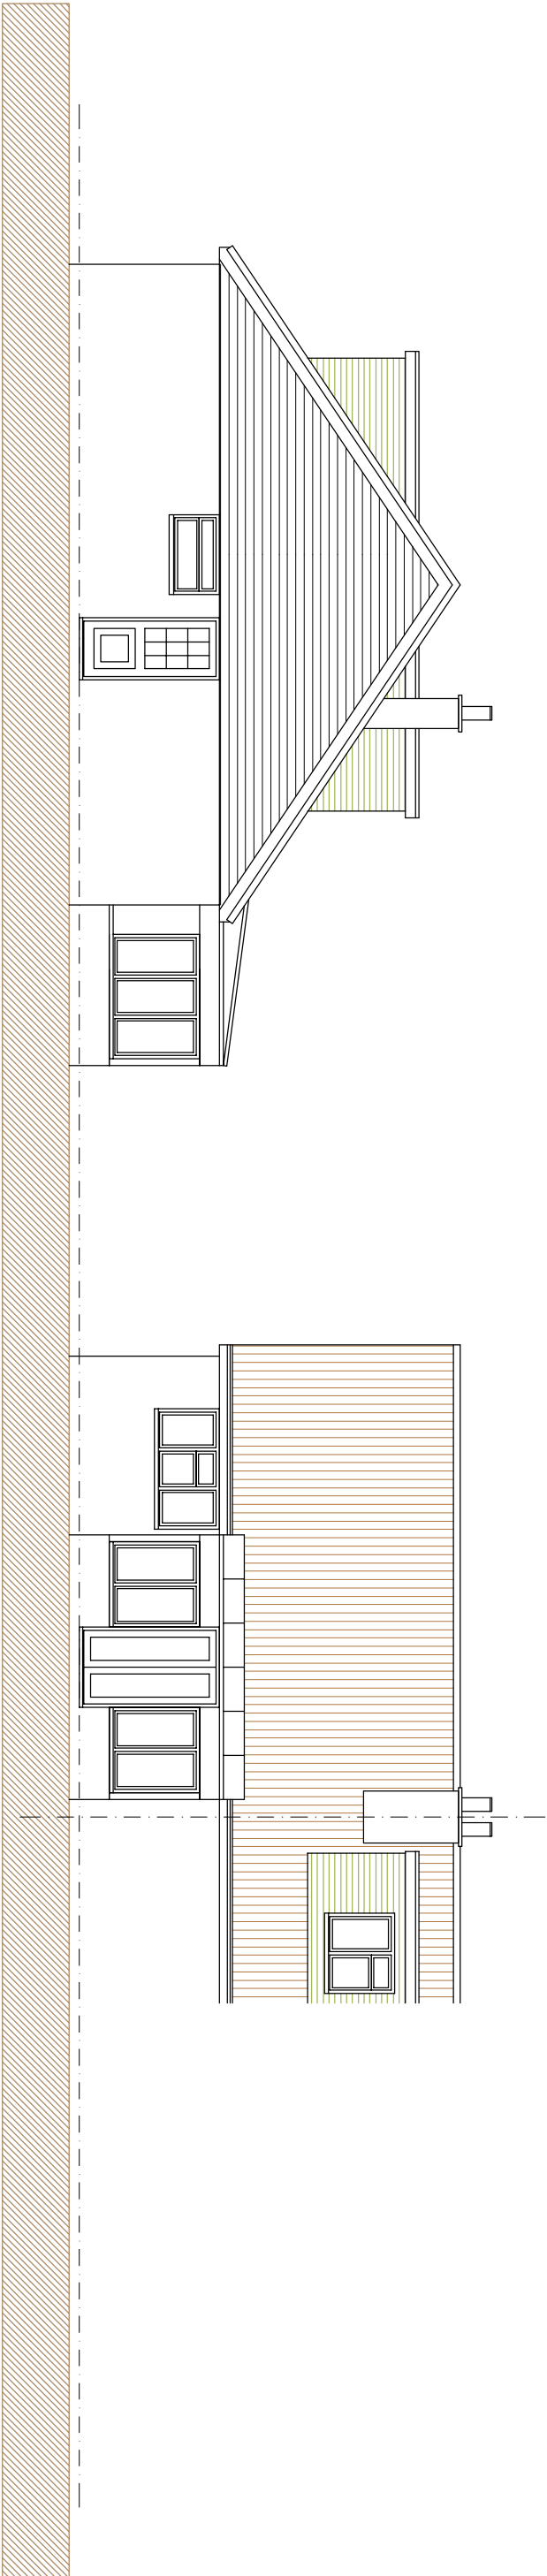

Side Elevation

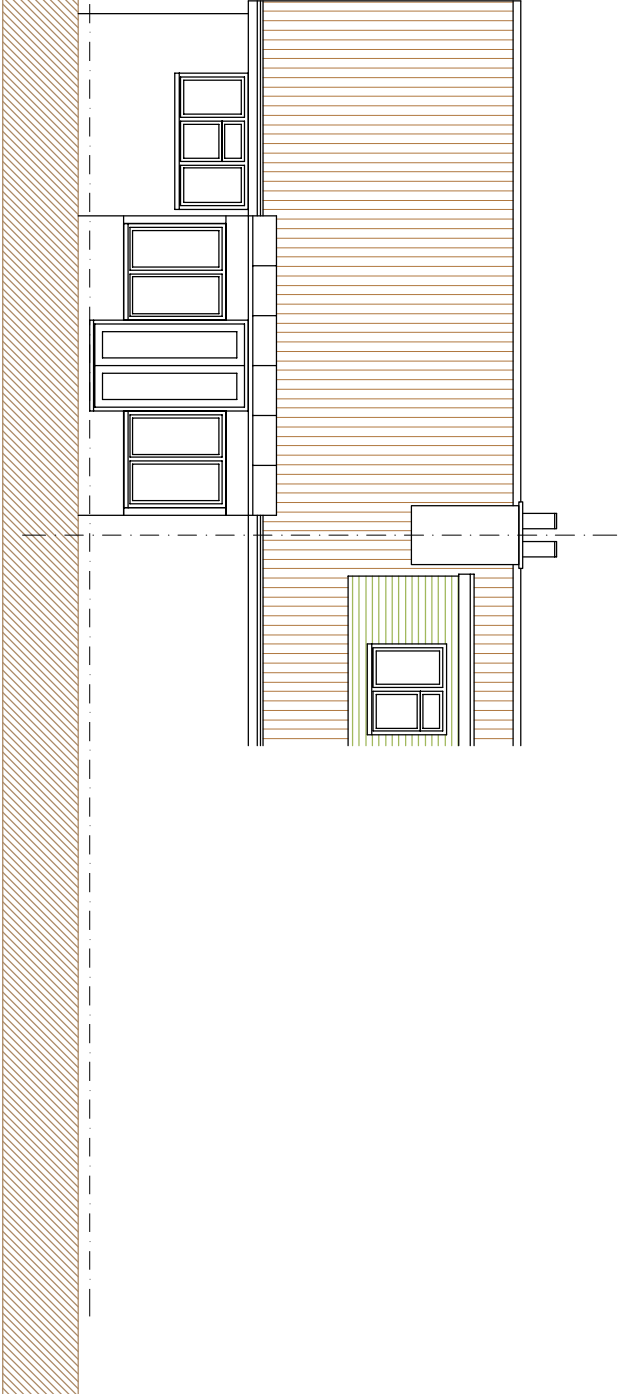

No. 81
 Rear Elevation