




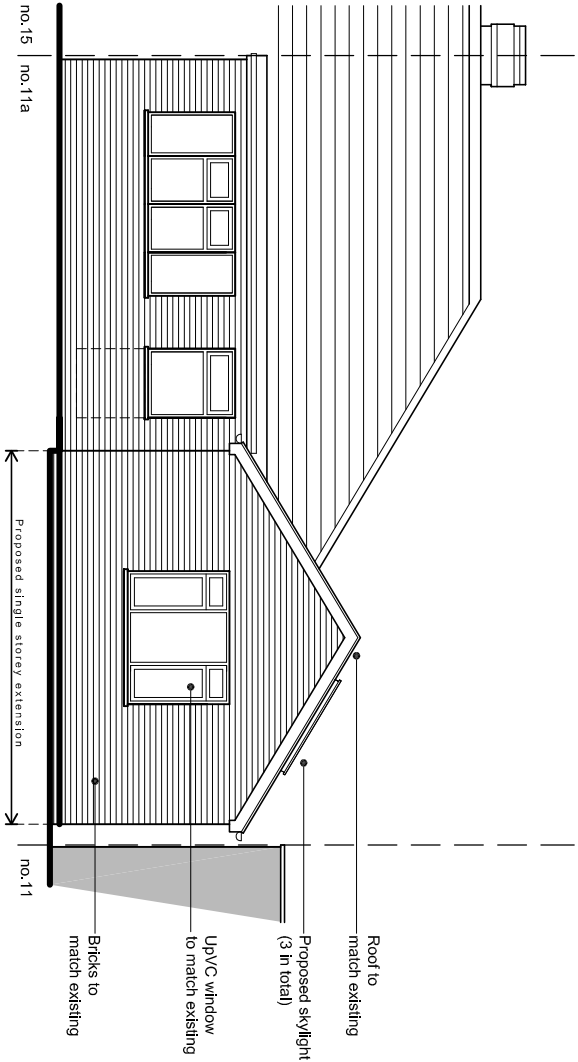


North (side) elevation

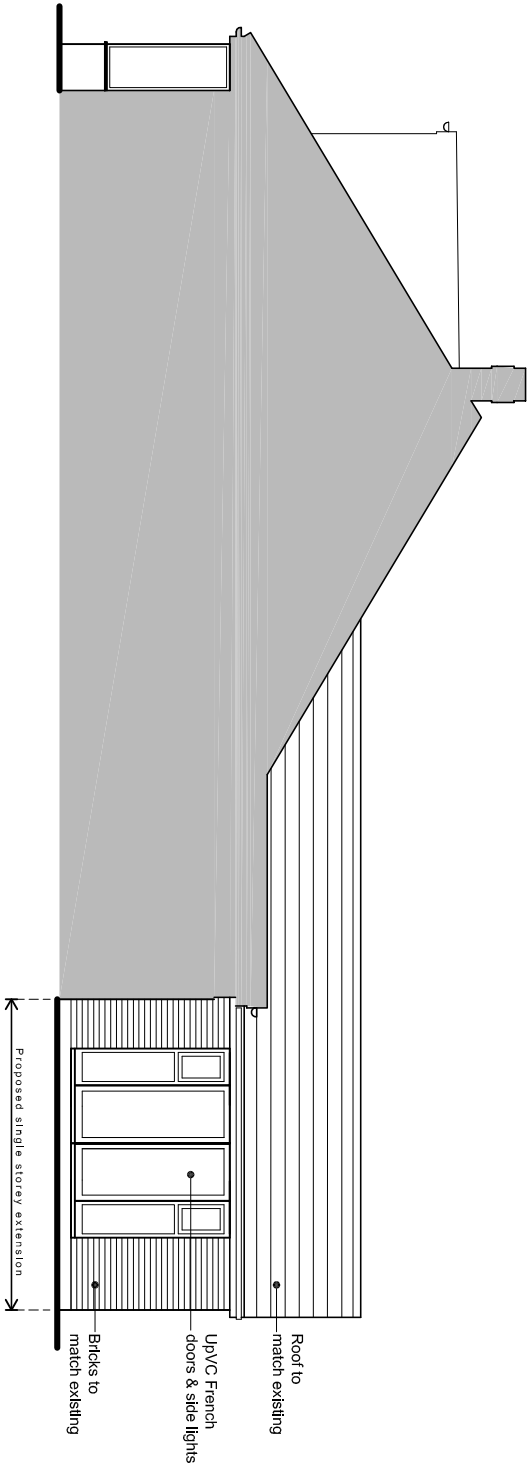

East (side) elevation

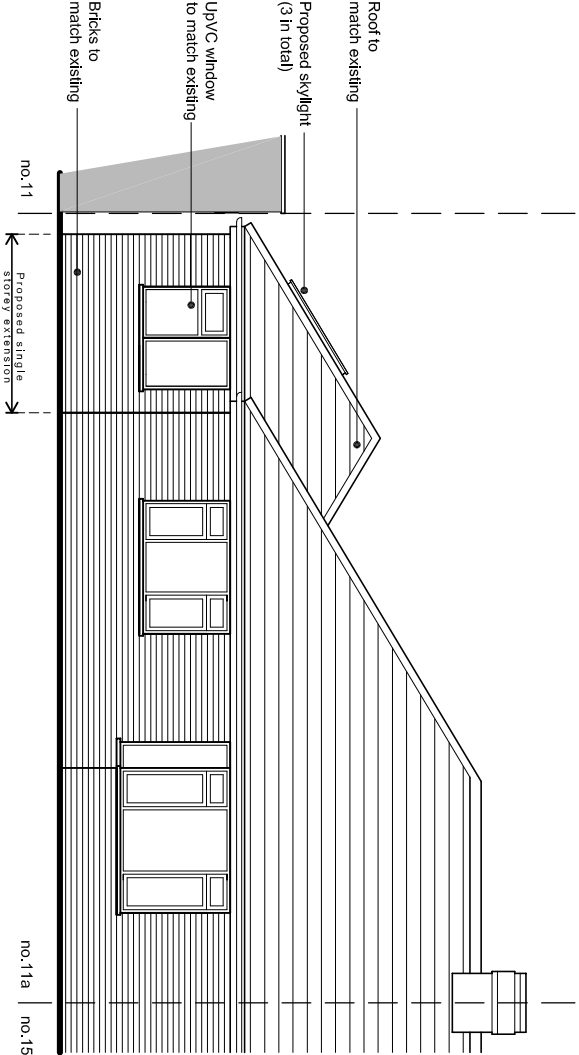


South (front) elevation

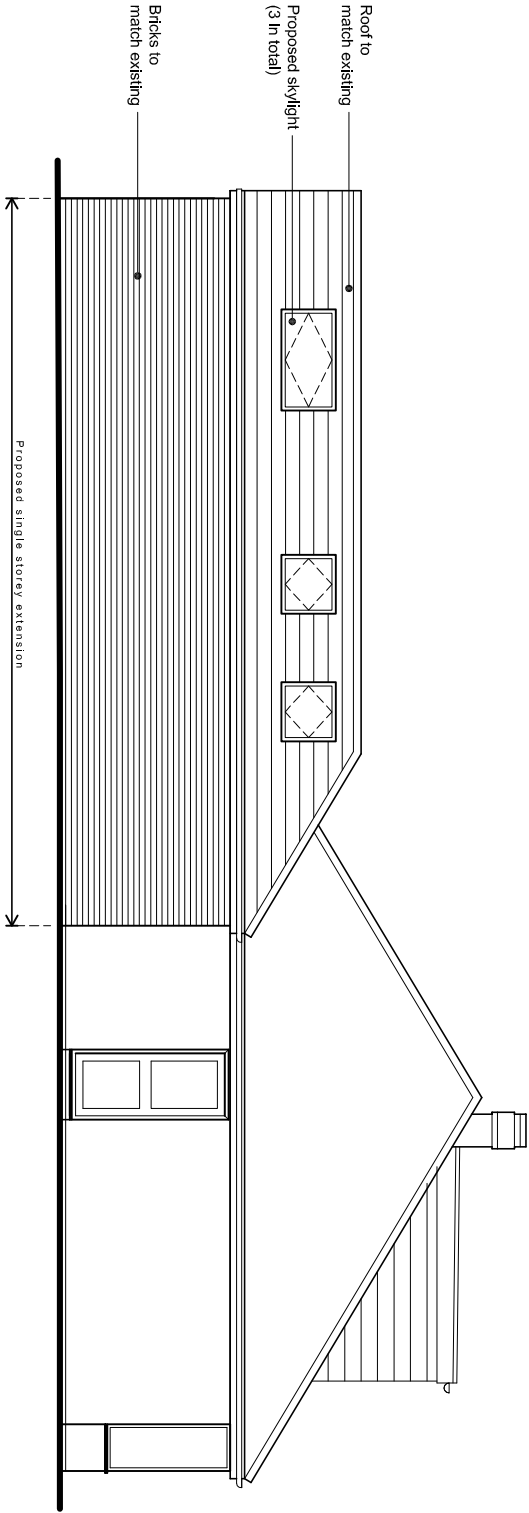

West (side) elevation

Proposed elevations scale 1:100

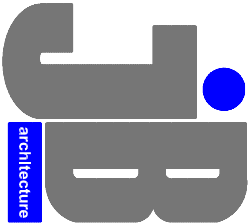

JIMMY BESSANT ARCHITECTURE
TEL: 01243 373620 M: 07769904282
E: jimmy@jb-architecture.co.uk
Web: www.jb-architecture.co.uk

For			
MRS FARROW & MRS HASTIE			
Project			
PROPOSED SINGLE STOREY			
SIDE EXTENSION AT			
11A WILLOW TREE AVENUE,			
COWPLAIN, PO8 8AL			
Title			
PROPOSED ELEVATIONS			
Date	Drawn	Scale	Checked
MAY 2018	JB	1:100 @ A3	-
Job Number	Drawing Number		Revision
PL17318	401		