




Section A-AA

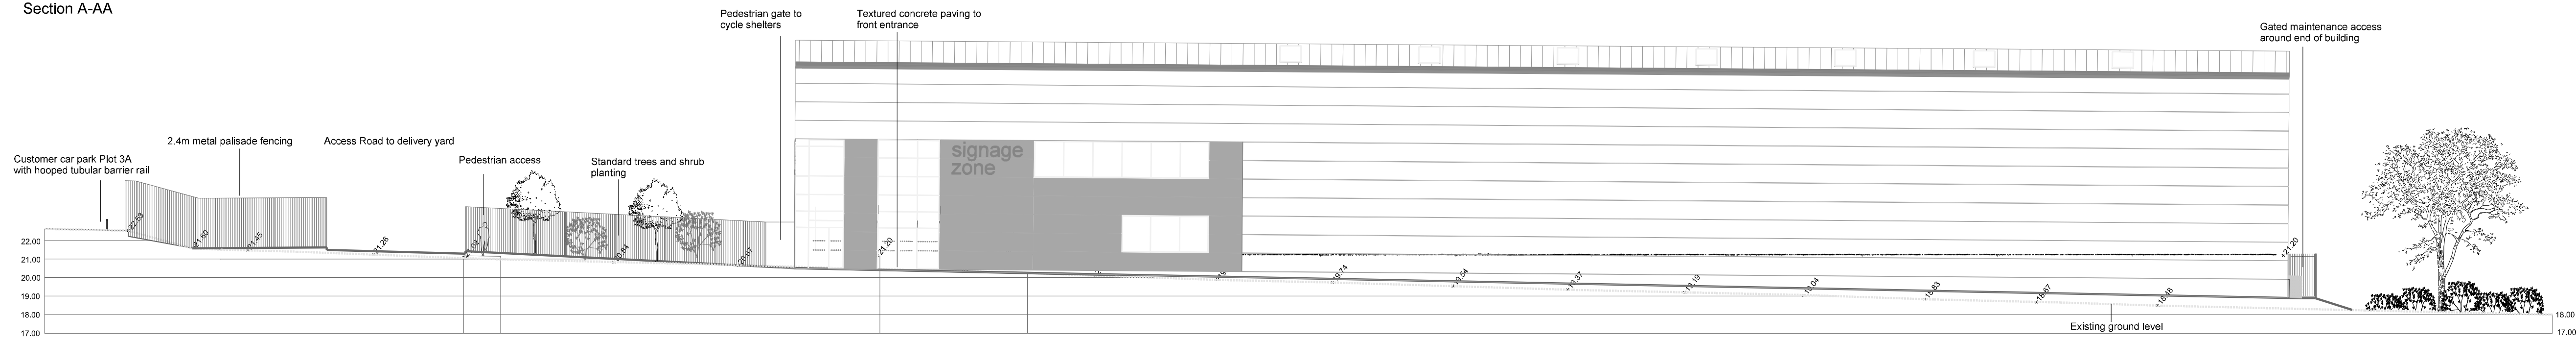


Section B-BB

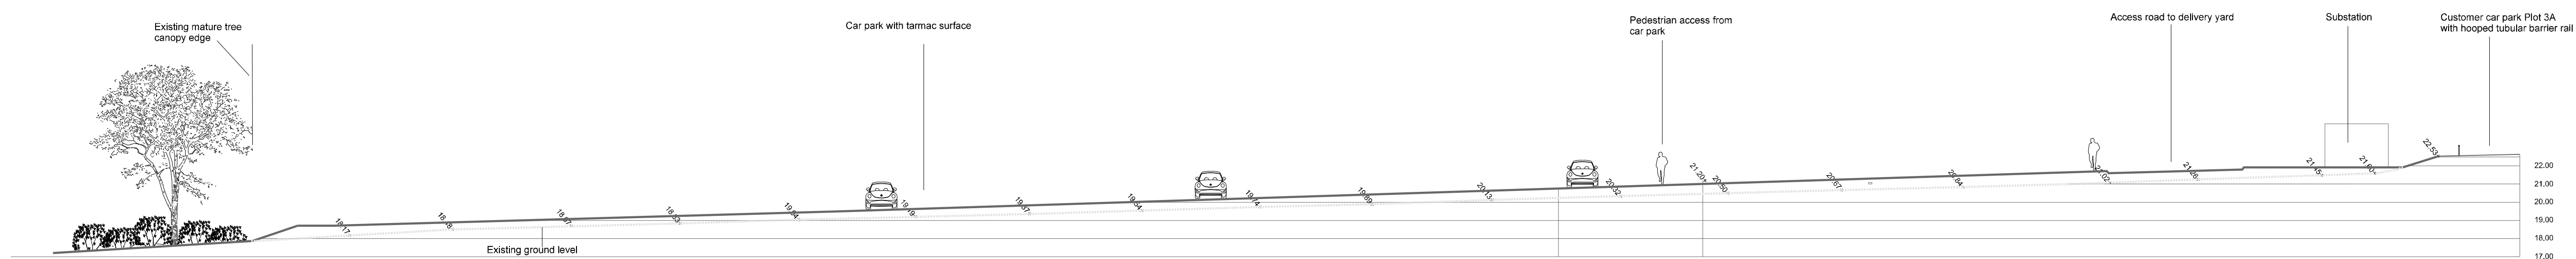

Section CC

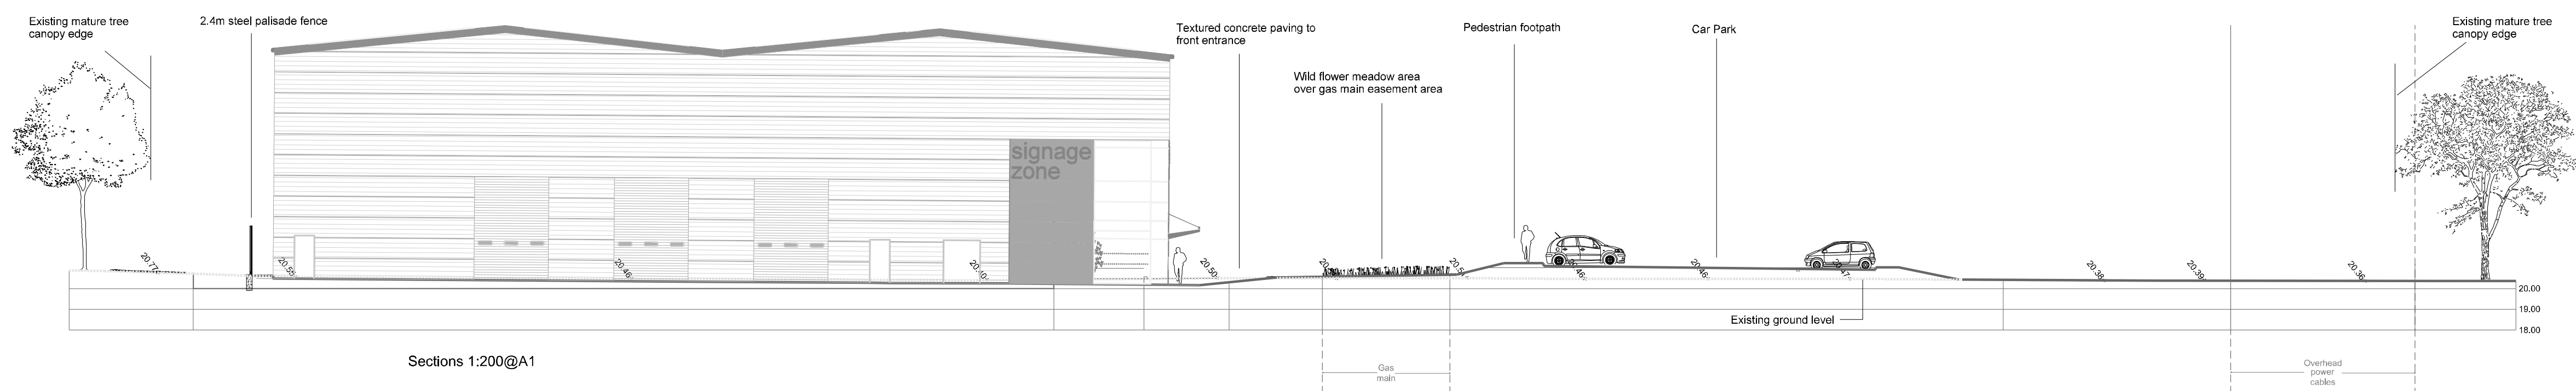

Sections 1:200@A1

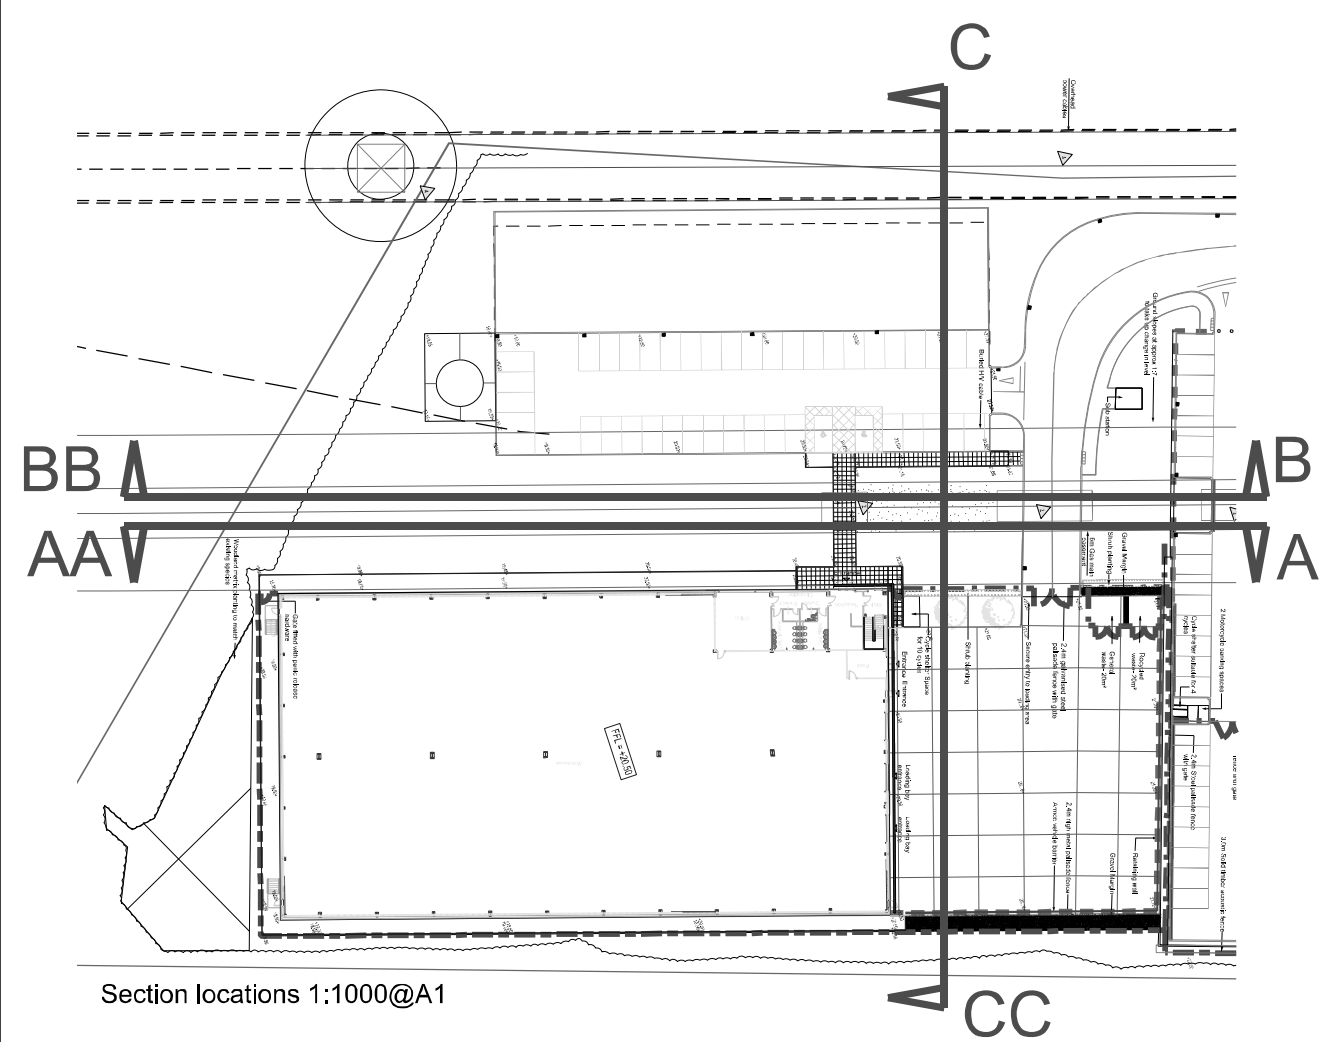

Section locations 1:1000@A1

|   |          |                               |      |
|---|----------|-------------------------------|------|
| drawing status:   |          | PLANNING                      |      |
| project:   |          | Plot 3b Dunsbury Hill         |      |
| job number:   |          | LP2123                        |      |
| drawing title:   |          | Illustrative sections         |      |
| drawing number:   |          | DHF-FIRA-Z3B-XX-DR-L-23003-S0 |      |
| revision   | scale    | date                          |      |
| P01   | 1:100@A1 | 26/03/18                      |      |
| for information   | drawn    | auth                          | date |
| for construction   | DM       | PC                            |      |
| <b>fira</b><br>The Jewellery Business Centre<br>88 Spencer Street<br>BIRMINGHAM, B16 6DA.<br>Tel: 0121 623 1033<br>Fax: 0121 623 1024<br>fira landscape architecture and urban design |          |                               |      |