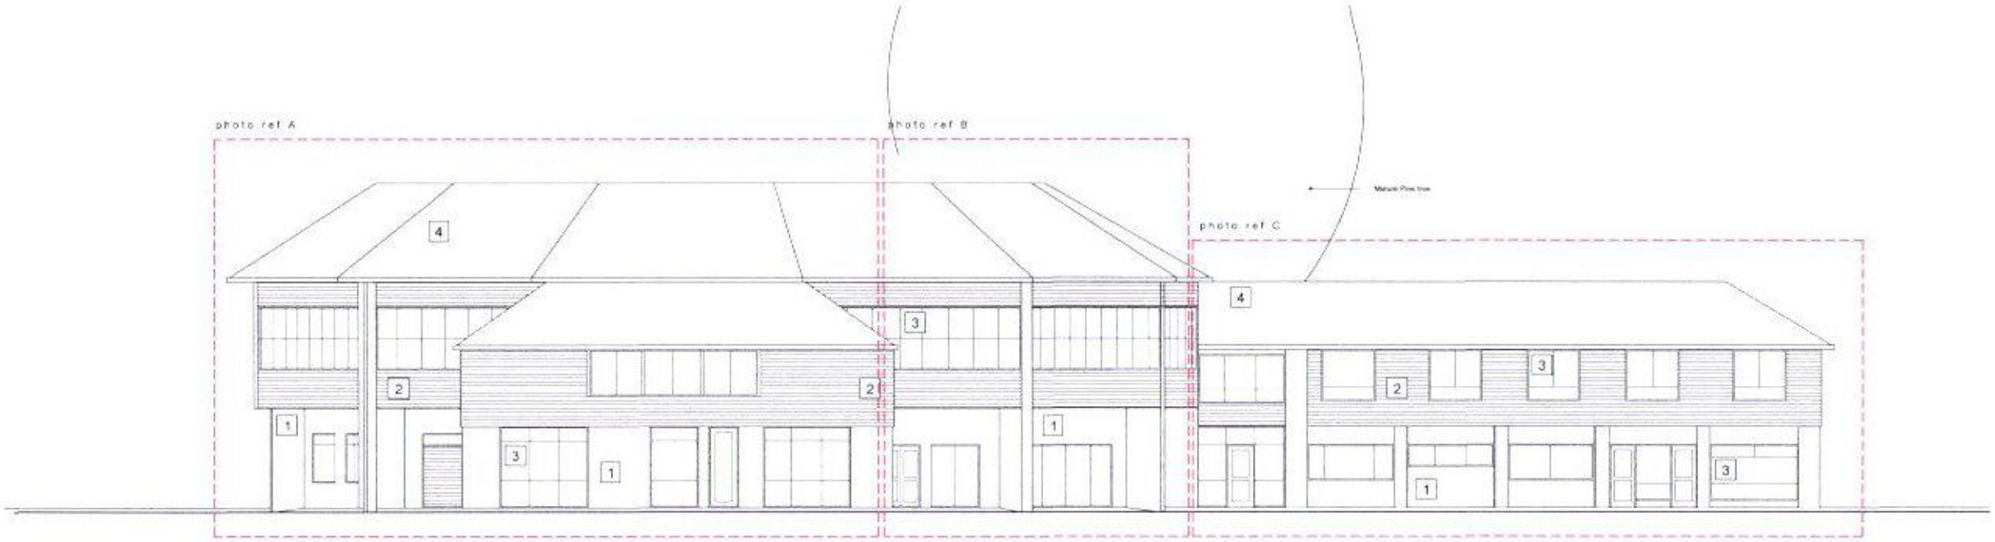

existing elevation 1-1 south 1:100

photo ref A

photo ref B

photo ref C

existing elevation 2-2 east 1:100

photo ref D

photo ref E

photo ref F

N

scale 1:100

0m 500mm 1m 2.5m 5m

key plan 1:1250

key:

1. Brickwork
2. White cladding
3. White UPVC window frames
4. Plain interlocking terracotta roof tiles

HAVANT BOROUGH COUNCIL
22 SEP 2017
RECEIVED

Rev.	Description	by	check	date

REVISIONS

Project name: Northney Marina, Hayling Island PO11 0NH	Project no.: 17024	Drawing no.: P160	Revision: /	Status: PLANNING	This drawing is copyright of Cover Storey Architects LLP All dimensions must be verified on site prior to construction Do not scale this drawing except for planning application purposes
Drawing name: Existing Elevations - Sheet 1 of 2	Scale @ A1: 1:100 @ A1	Drawn by: JB	Checked by: DJS	Date: 16/08/2017	

Cover Storey Architects
Cover Storey Architects LLP Tel: 02392 006266
The Studio, 16 St Georges Avenue, Havant PO9 2RX
info@coverstorey.co.uk www.coverstorey.co.uk