


THIS DRAWING IS THE COPYRIGHT OF THE SOUTHERN CO-OPERATIVE AND MAY NOT BE COPIED, ALTERED OR REPRODUCED IN ANY FORM, OR PASSED TO A THIRD PARTY WITHOUT THE WRITTEN CONSENT OF THE SOUTHERN CO-OPERATIVE.


DO NOT SCALE FROM THIS DRAWING, EXCEPT FOR PLANNING PURPOSES. USE FIGURED DIMENSIONS ONLY.

DIMENSIONS SHOULD BE CHECKED AND VERIFIED ON SITE AND ANY DISCREPANCIES SHOULD BE REPORTED TO THE DESIGNER.

IF IN DOUBT ASK FOR CONFIRMATION.

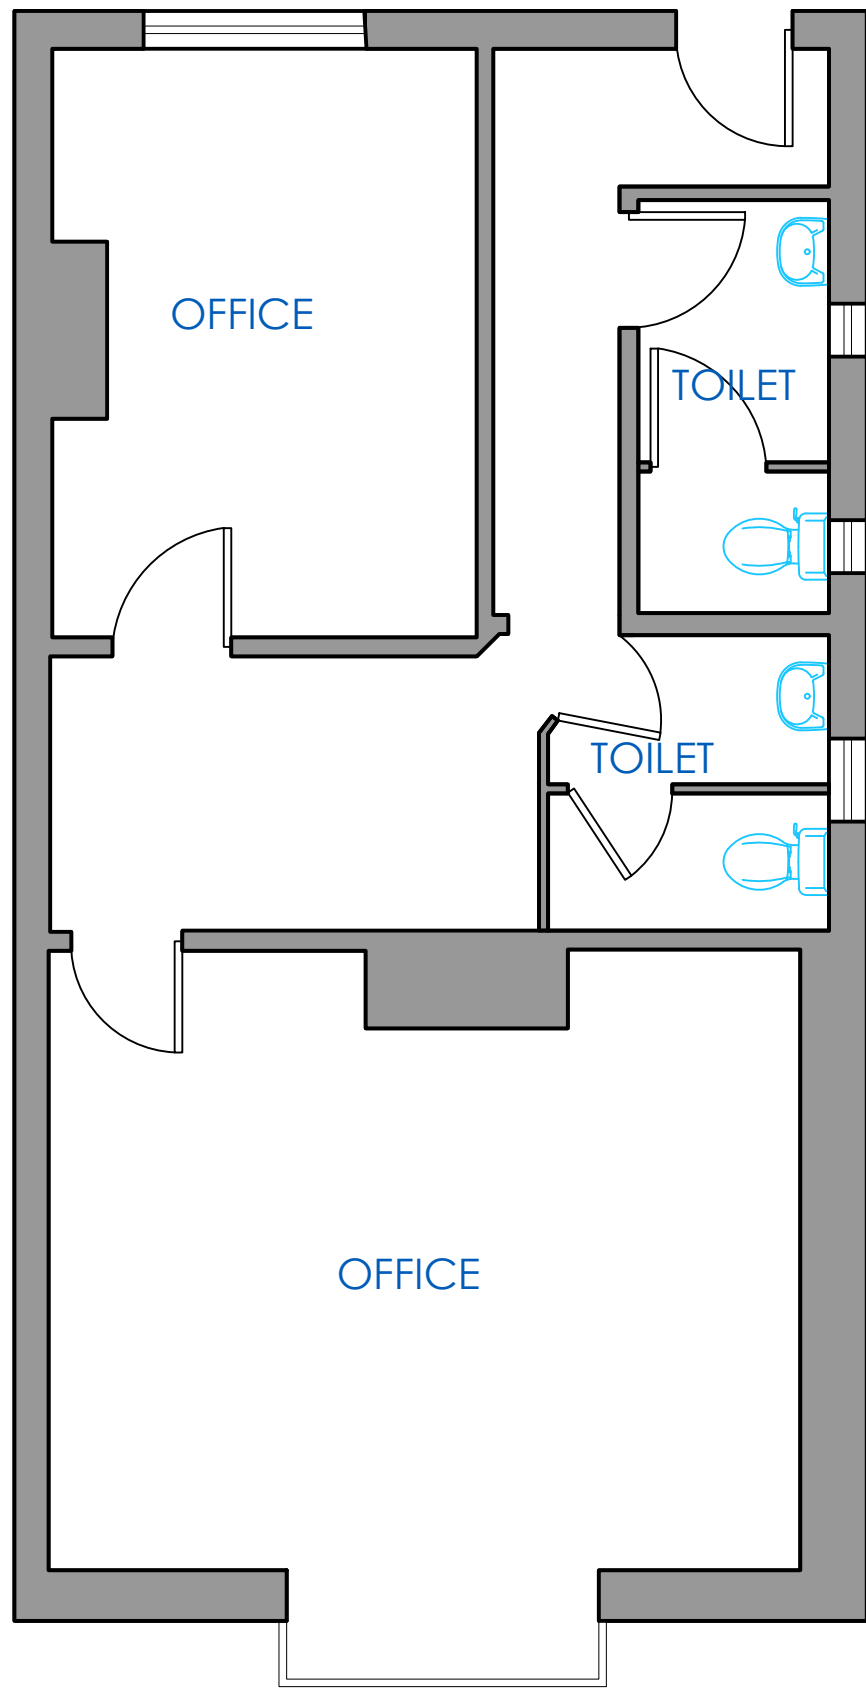

EXISTING FIRST FLOOR

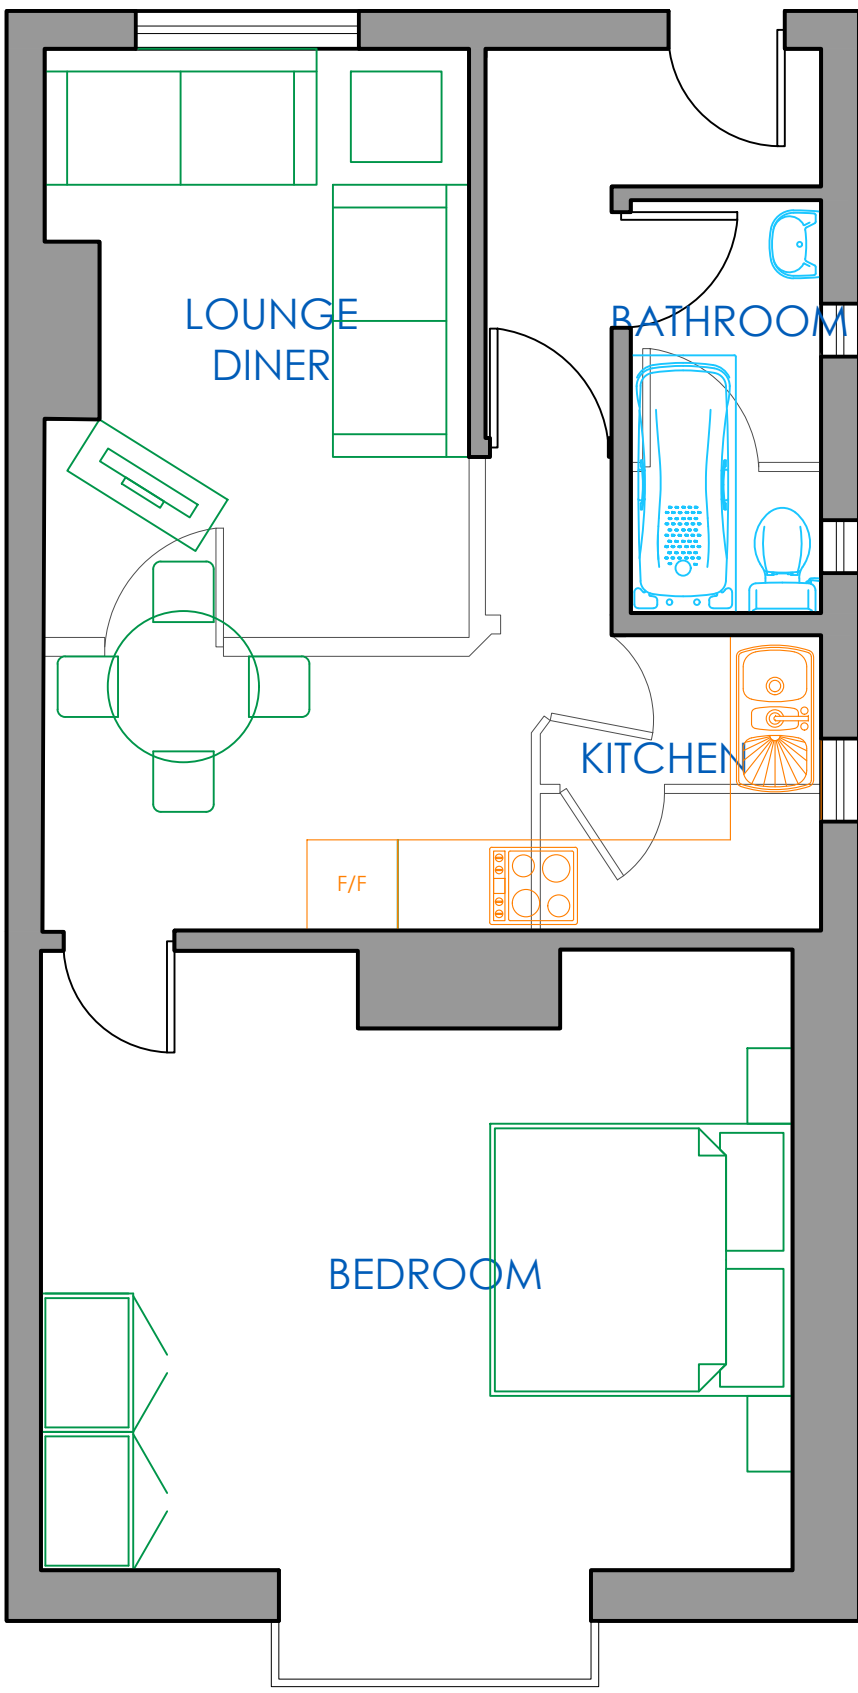

PROPOSED FIRST FLOOR

REVISIONS				
REV	DESCRIPTION	DRAWN	CHKD	DATE
-	FEASIBILITY LAYOUT	**	**	06/03/2018

ISSUED FOR

FEASIBILITY

southern coop

Property Development
1000 Lakeside, Western Road, Portsmouth, PO6 3FE
T: 023 9222 2500 | F: 023 9222 2650

DRAWING APPROVAL	SIGNATURE	DATE
DRAWING APPROVAL	SIGNATURE	DATE
DRAWING APPROVAL	SIGNATURE	DATE

PROJECT

LONDON ROAD
WIDLEY
HAMPSHIRE

DRAWING TITLE

FEASIBILITY FIRST PLAN

DRAWING SCALE	SHEET SIZE	SHEET NO.	DRAWN	CHKD	DATE
1:50	A1	1 of 1	SL		06-03-2018

DRAWING NUMBER

18-XXX-200

REVISION

-