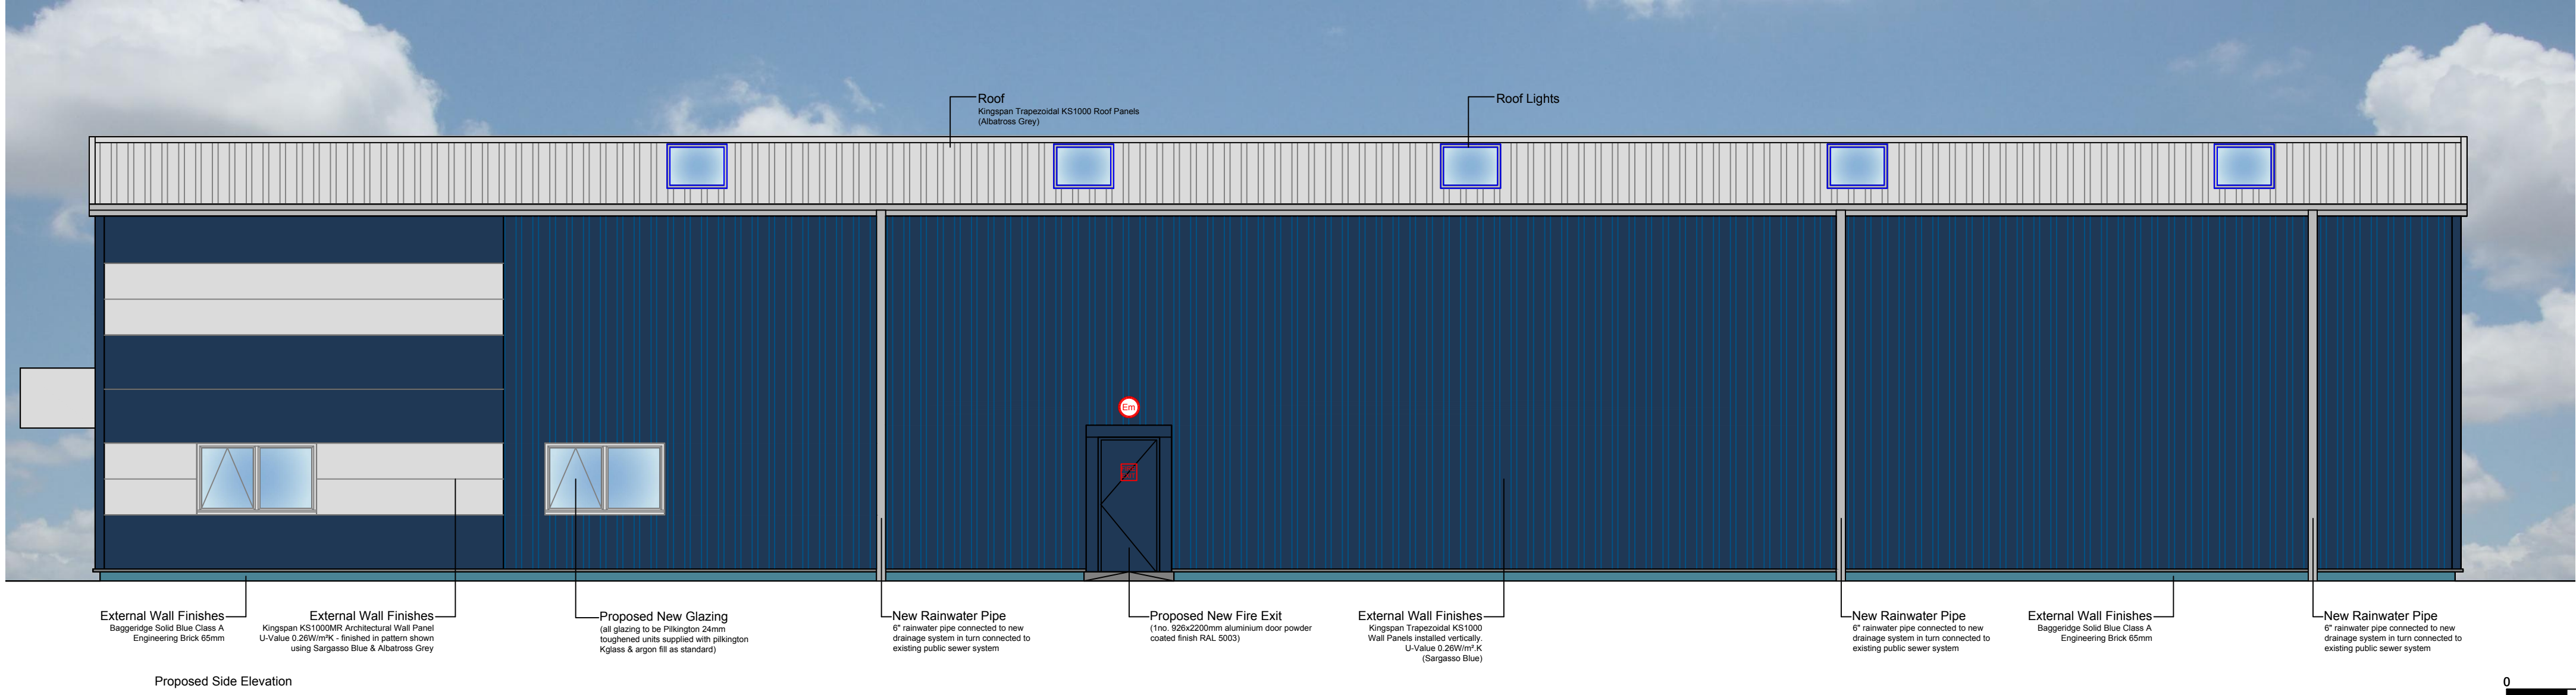
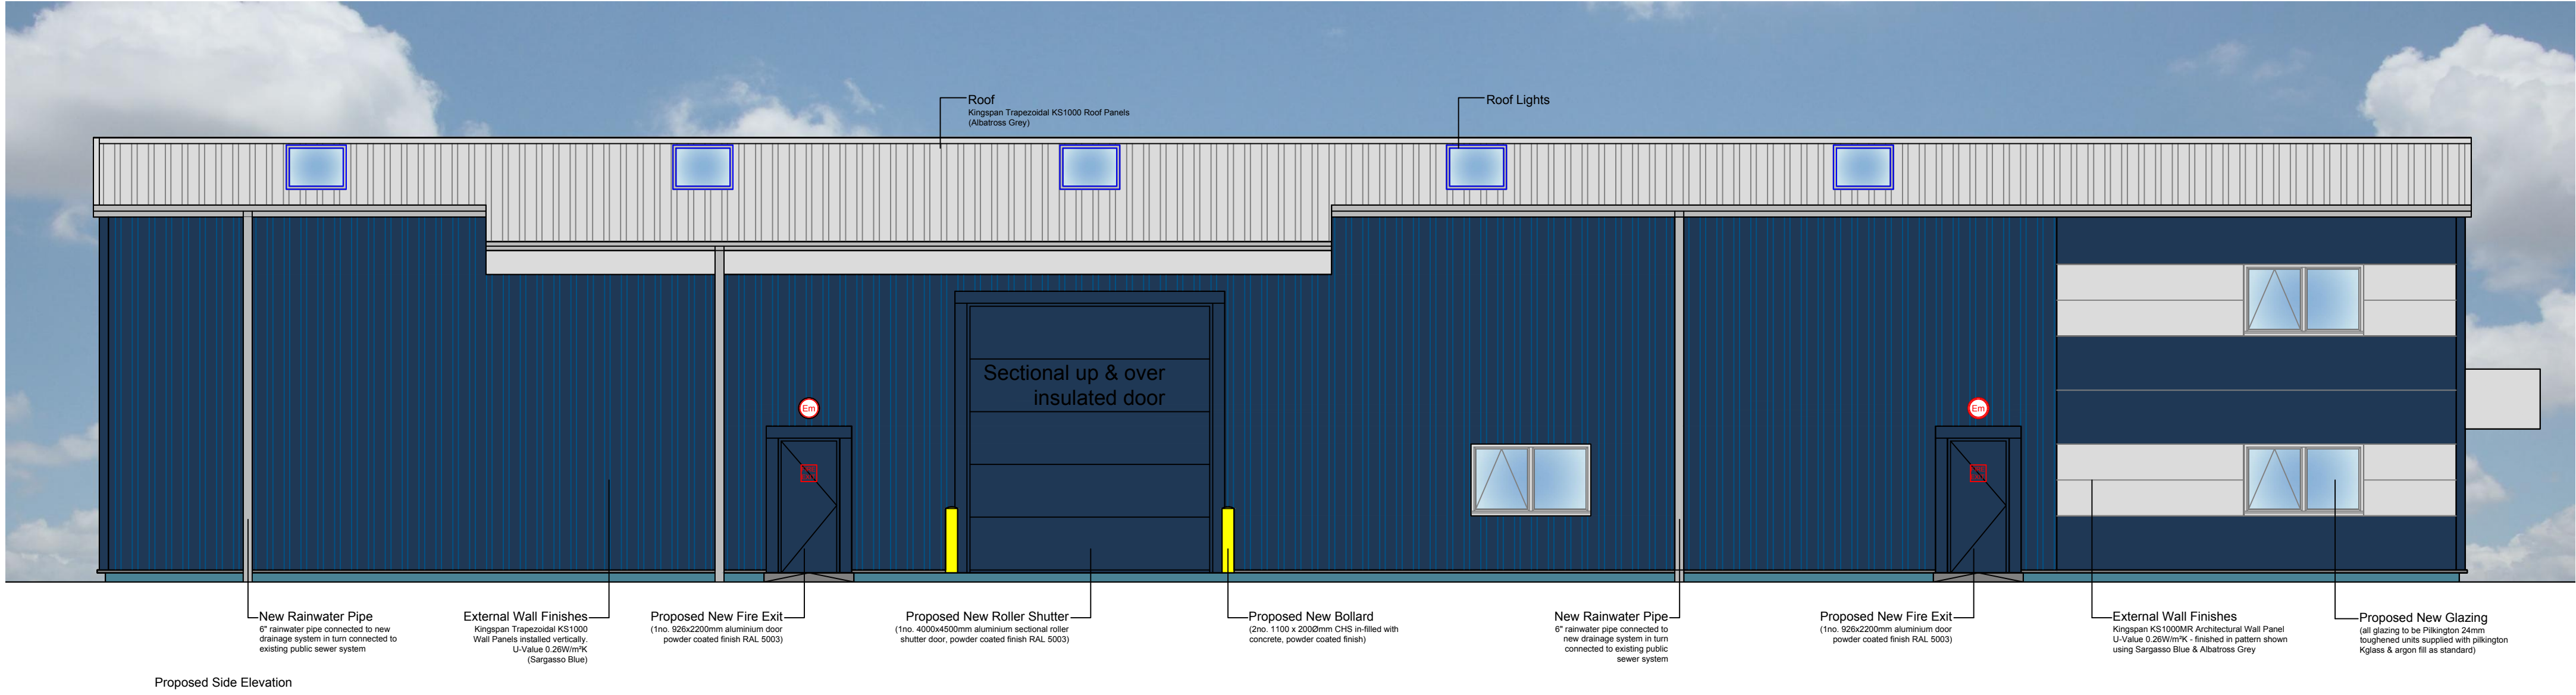
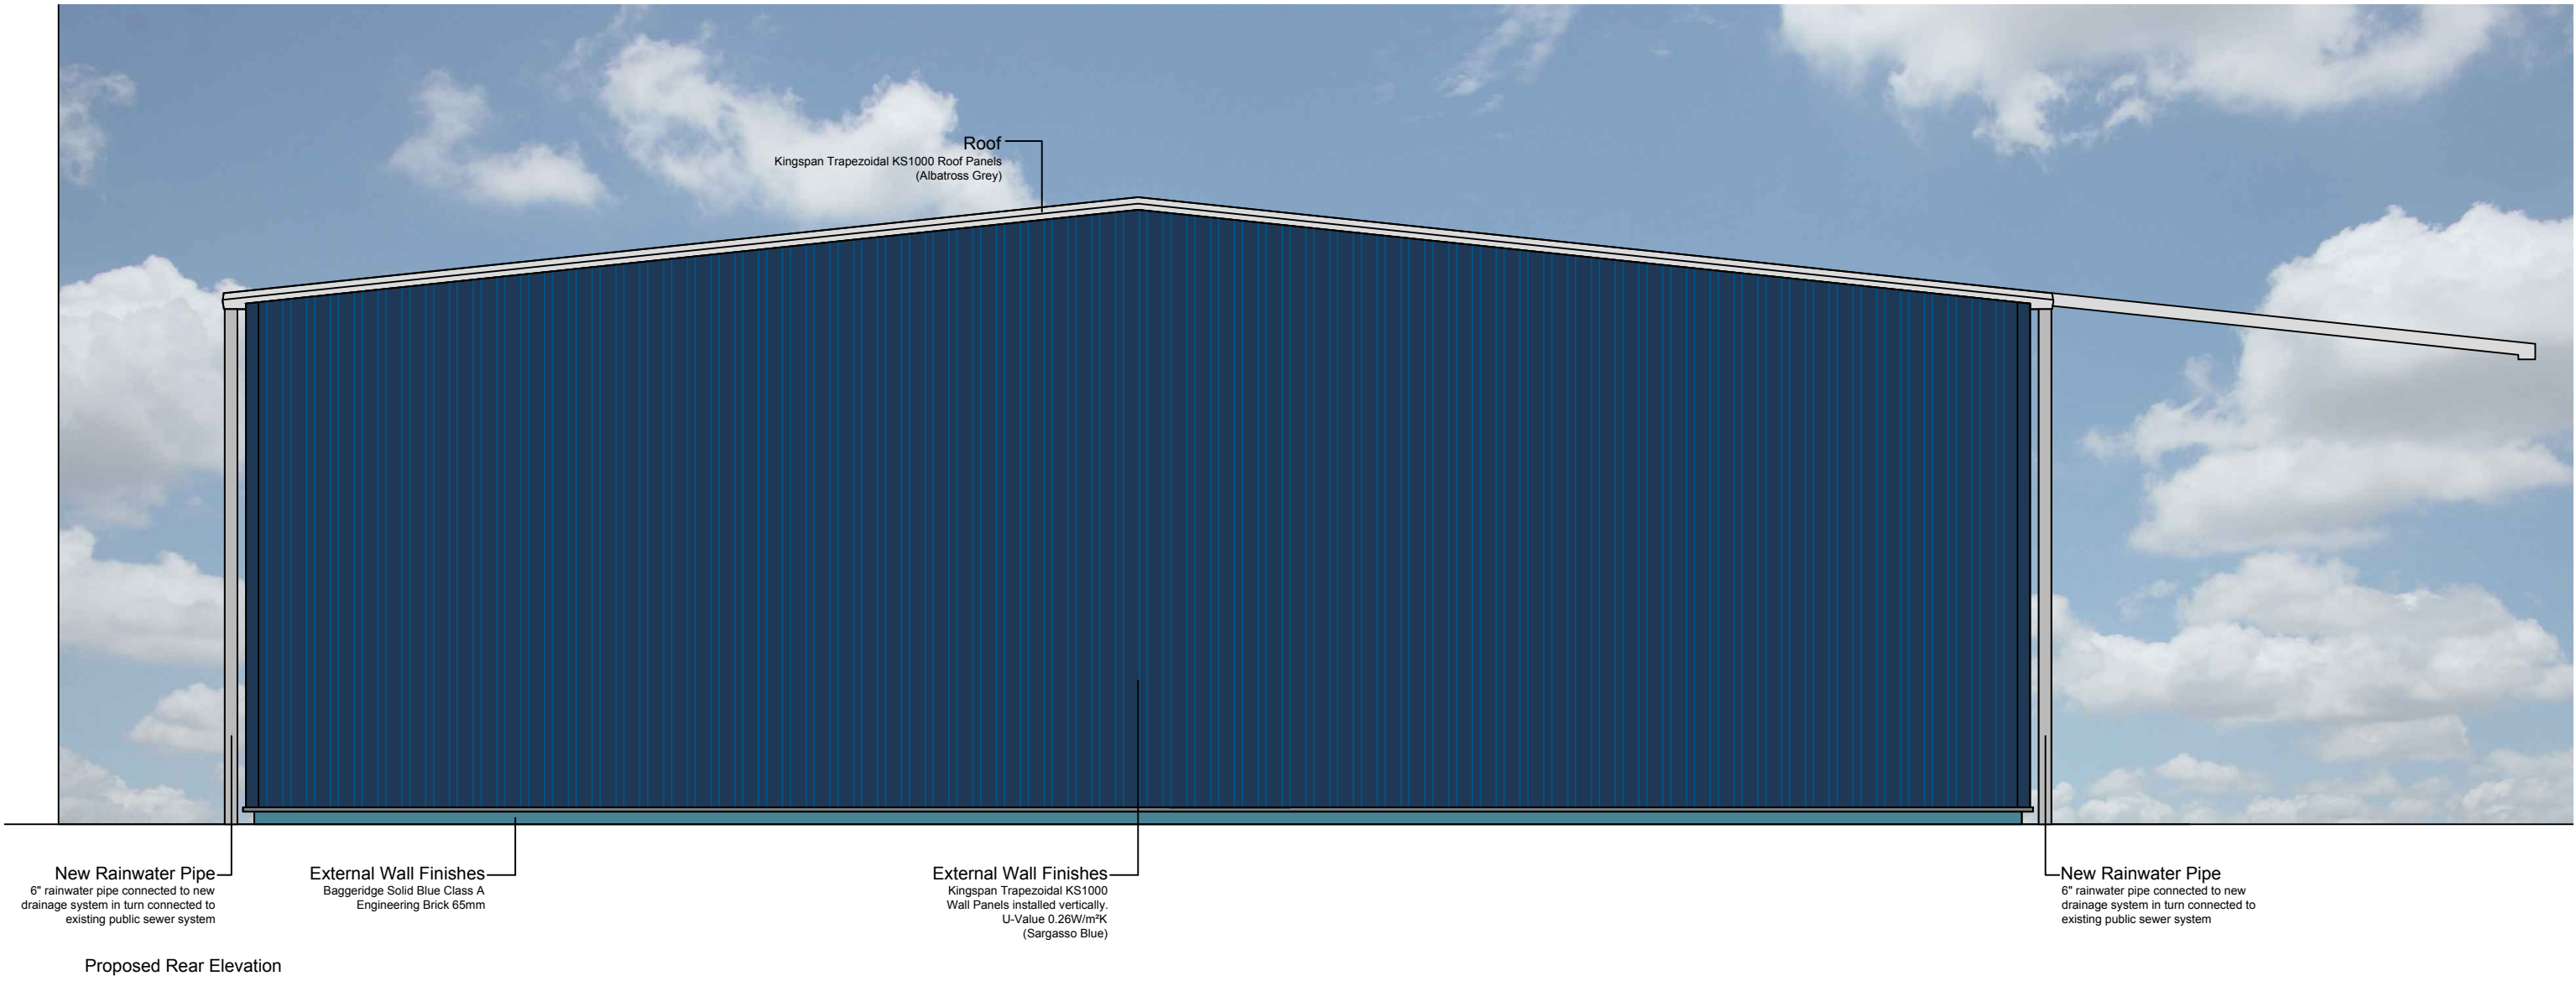


Rev A dmc 11.10.17
Elev updated to match plan changes, Full address added

Rev: Description: By: Date:
Job Title:
Proposed New Gap Plant Hire Depot
Unit 3, Hermitage Park, Harts Farm
Way, Havant, Hampshire.
PO9 1FA

Drawing Name:
Proposed Elevations

Project Ref: B2529_17

Date: 10.08.17 Scale: 1:75 @ A1

Drawn: dmc

Drg No: A102 Rev: A

Drg Status: Planning