
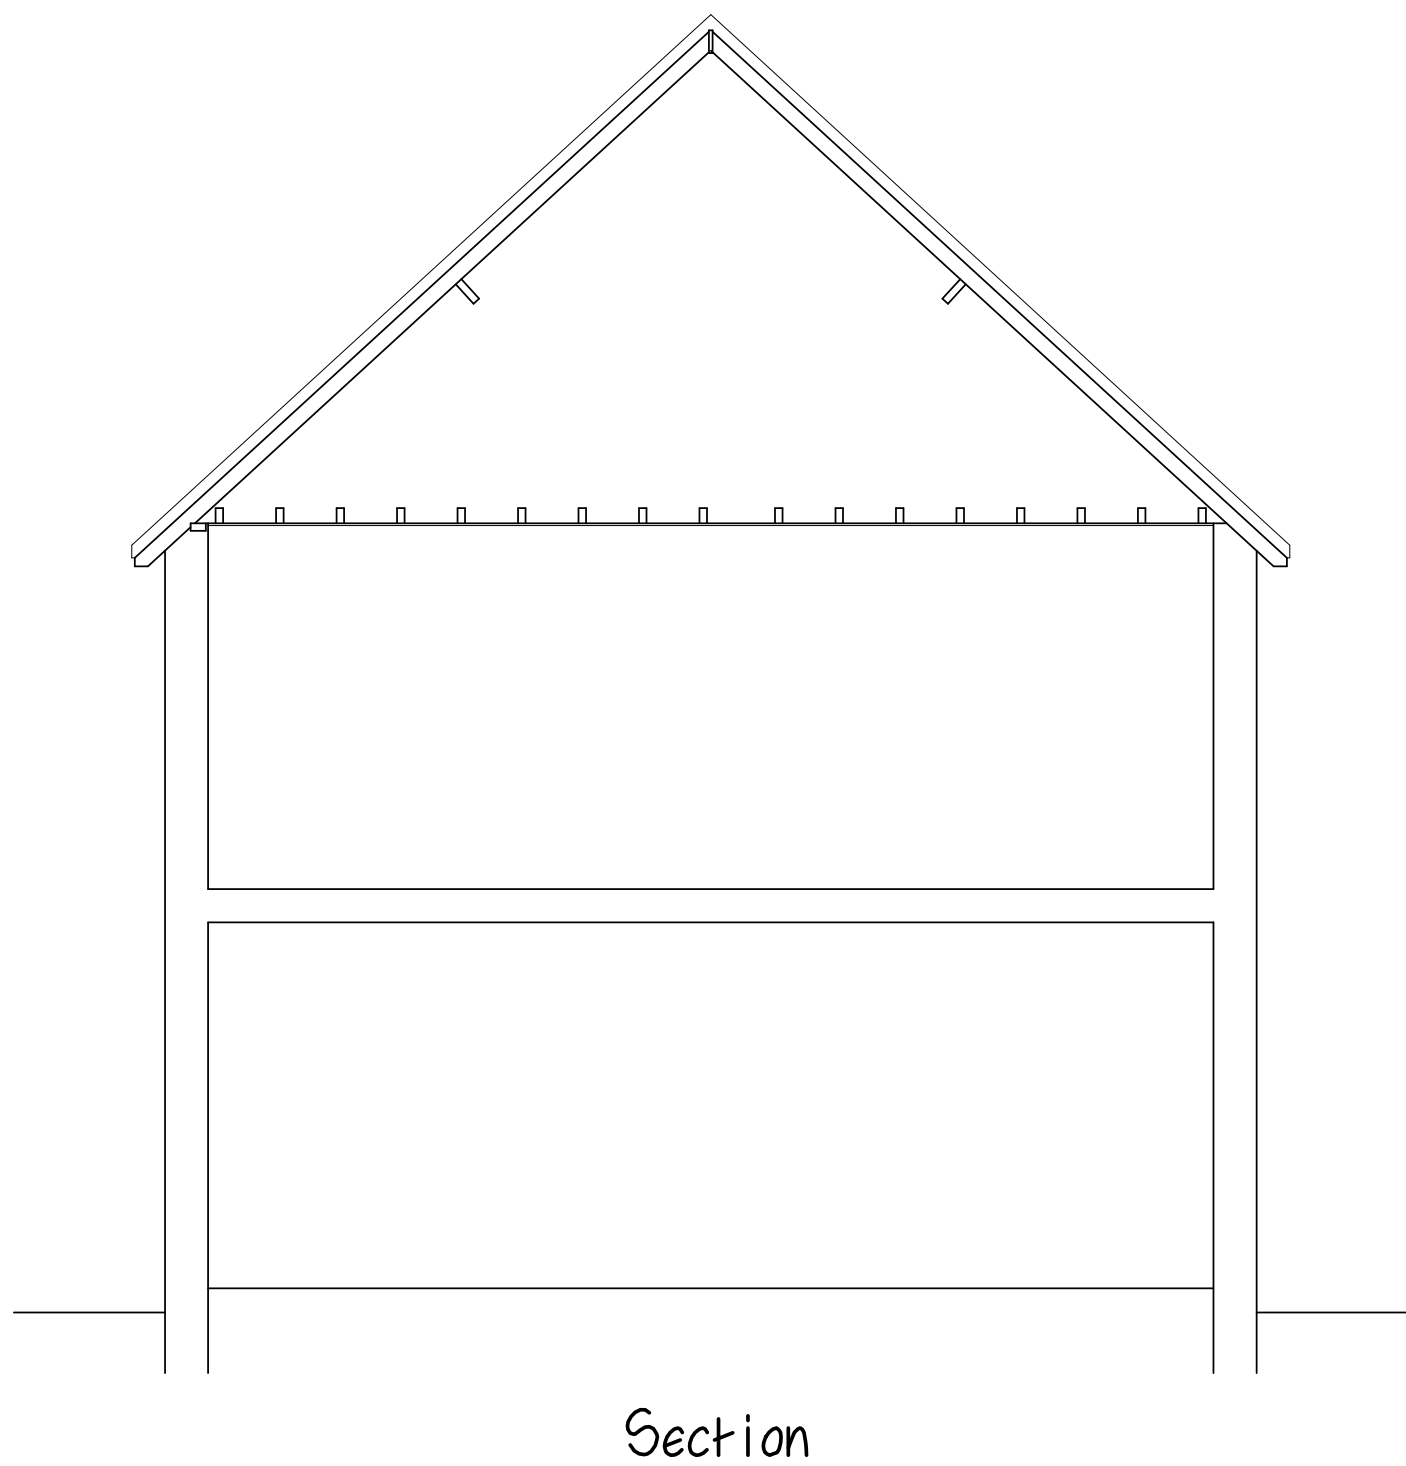
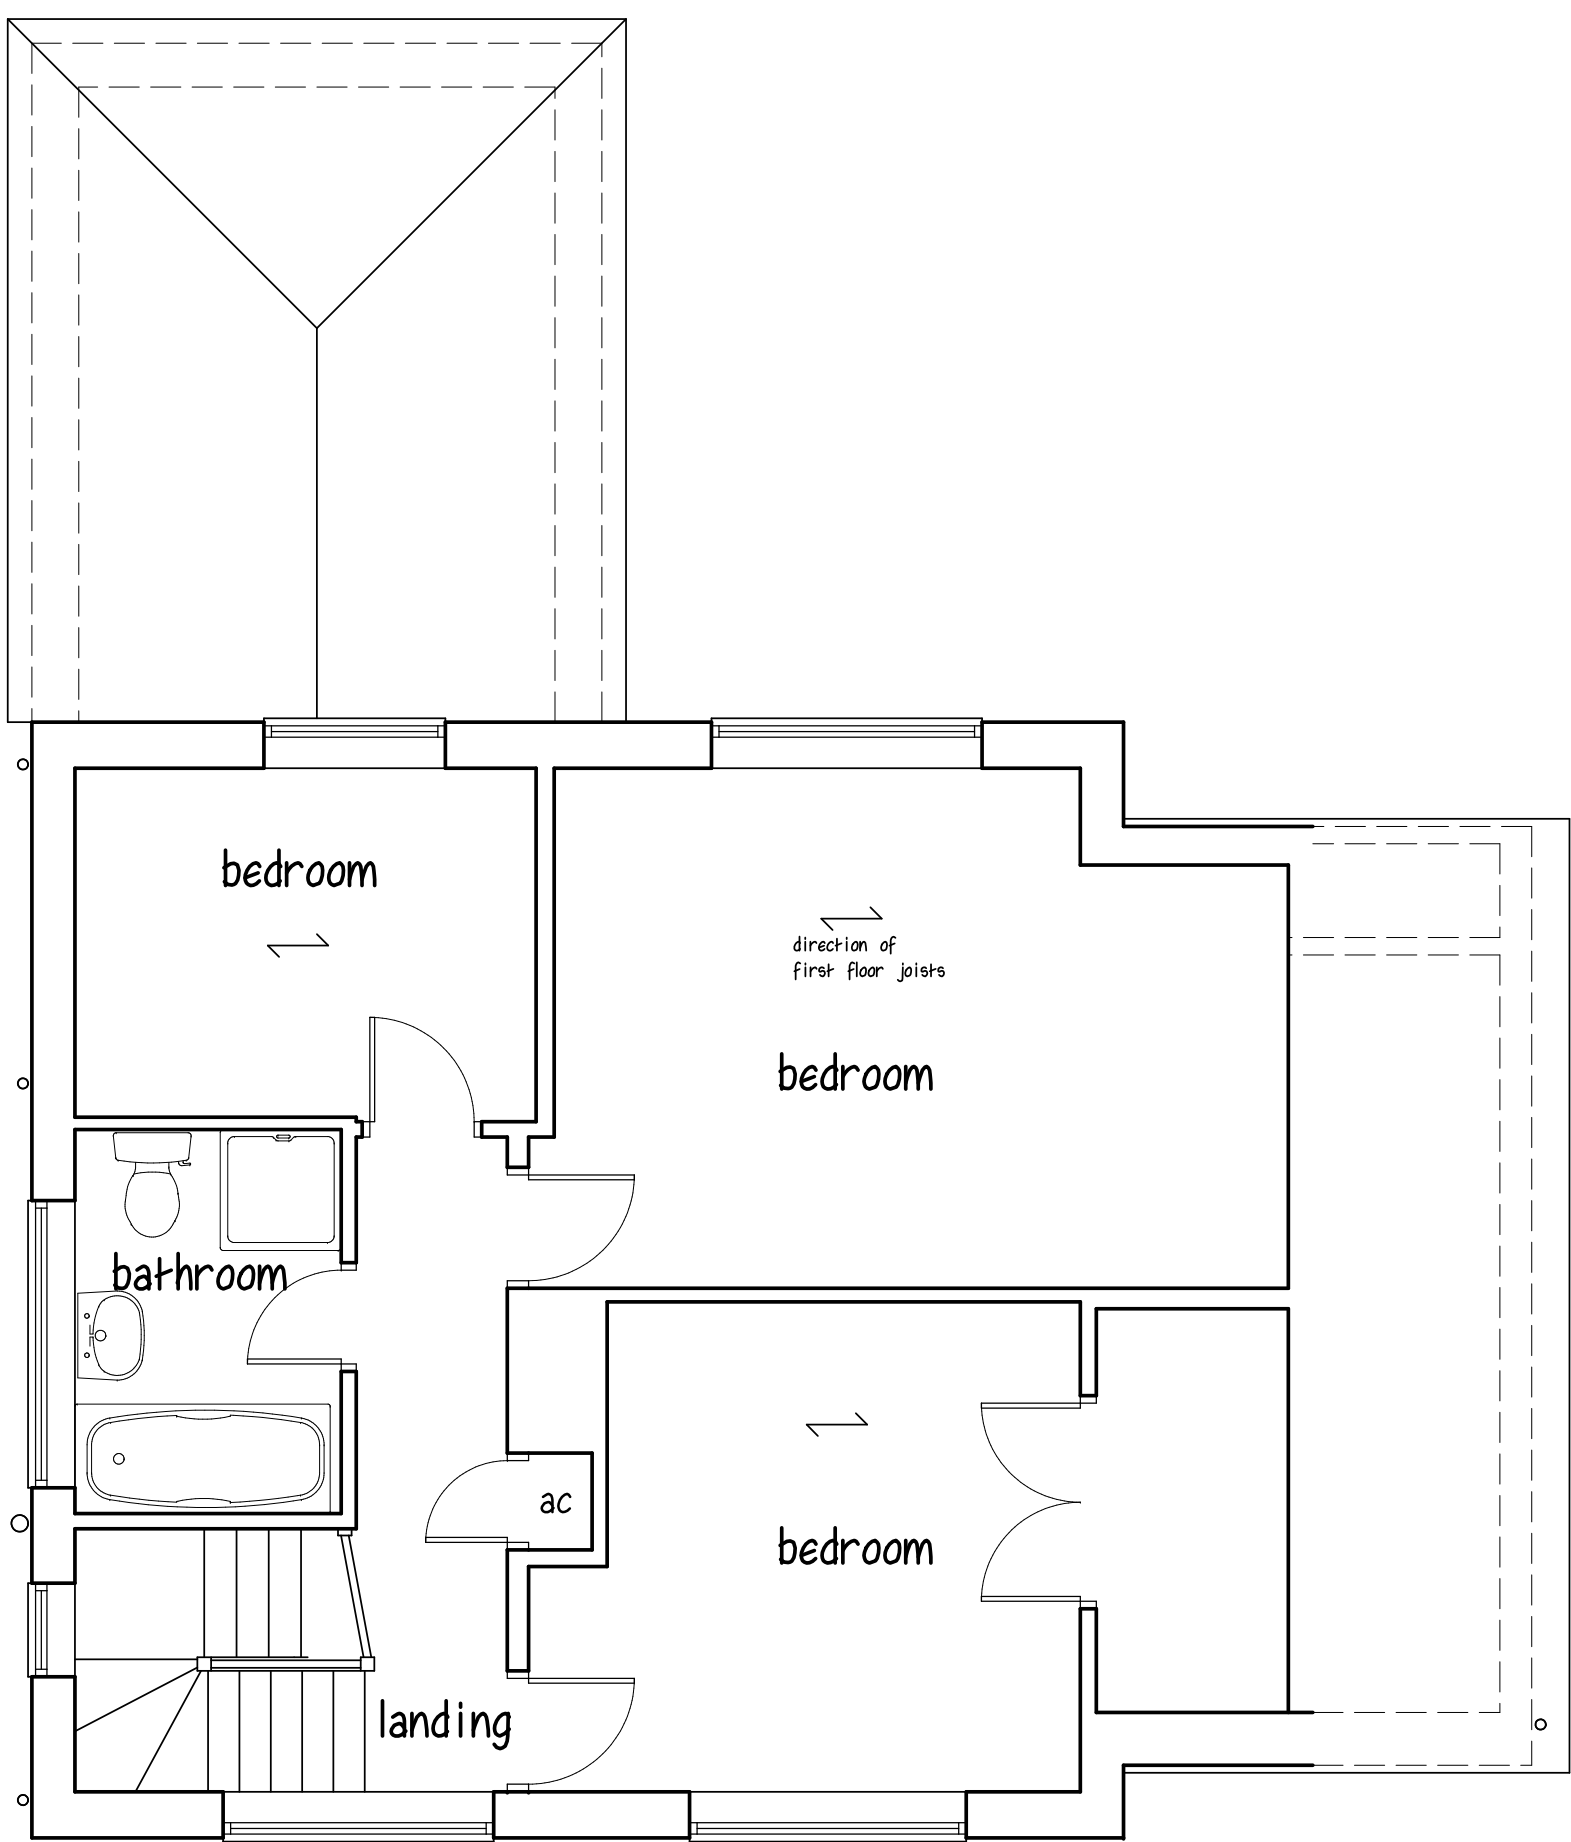
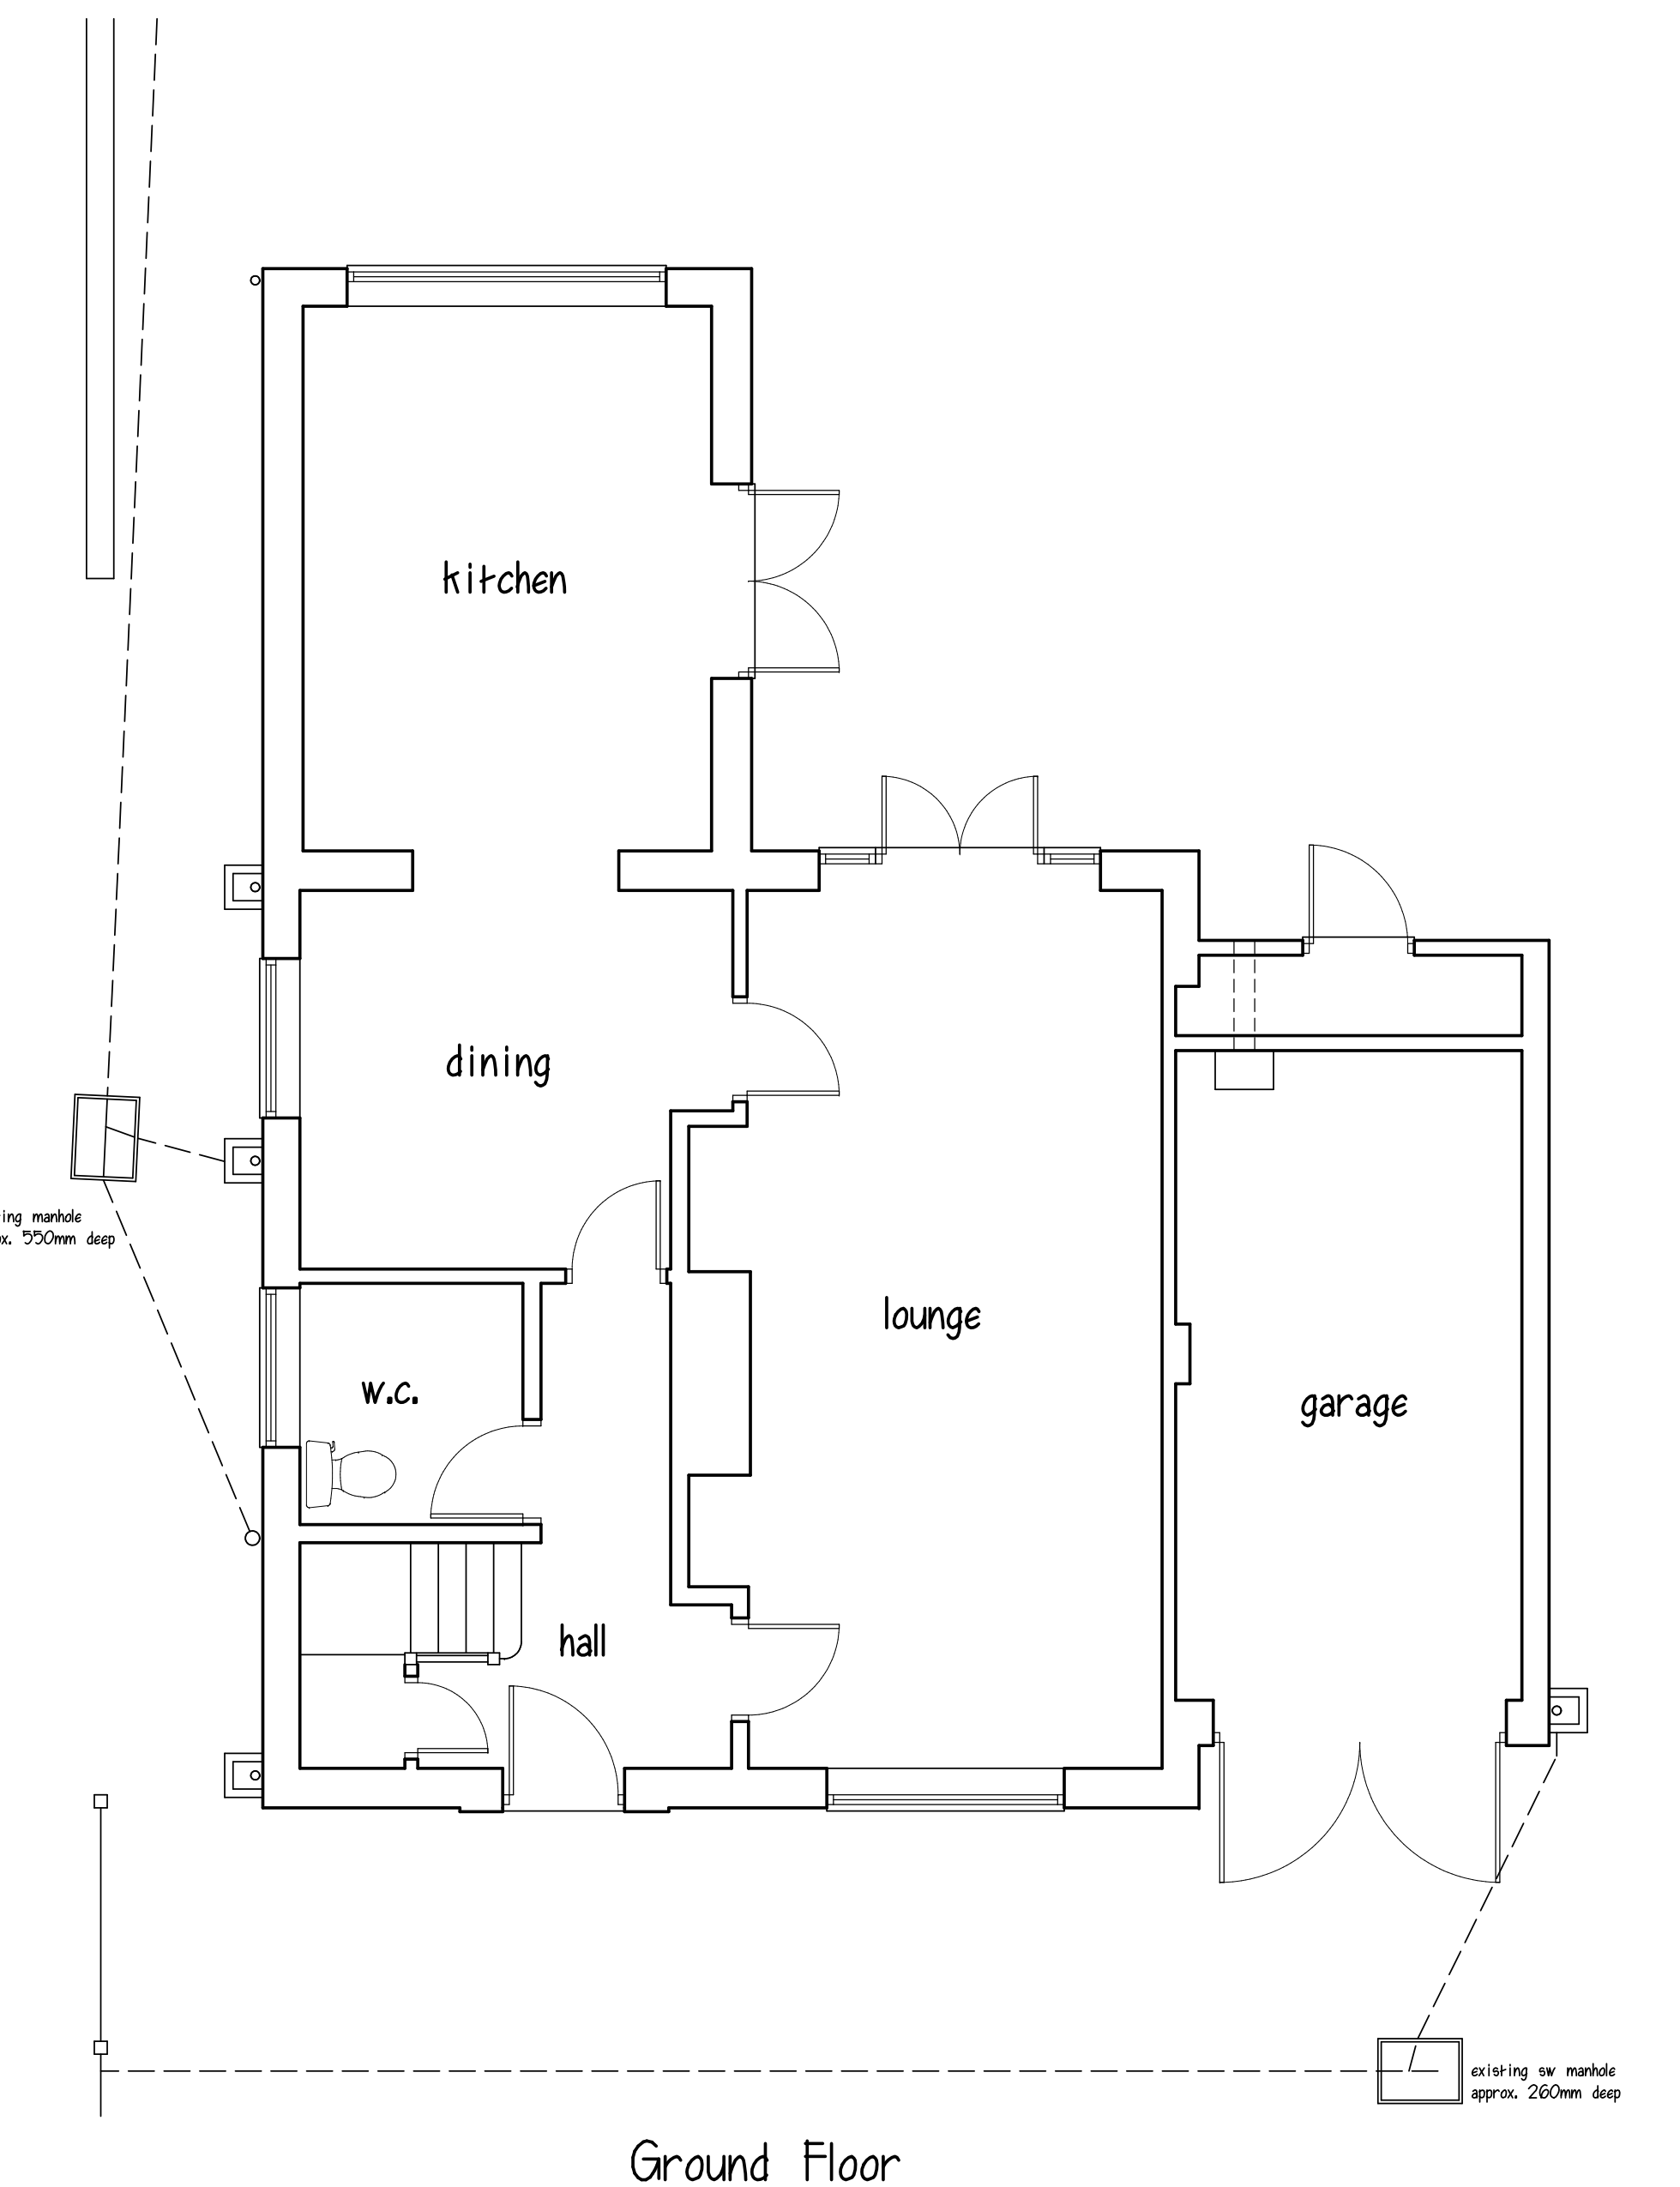


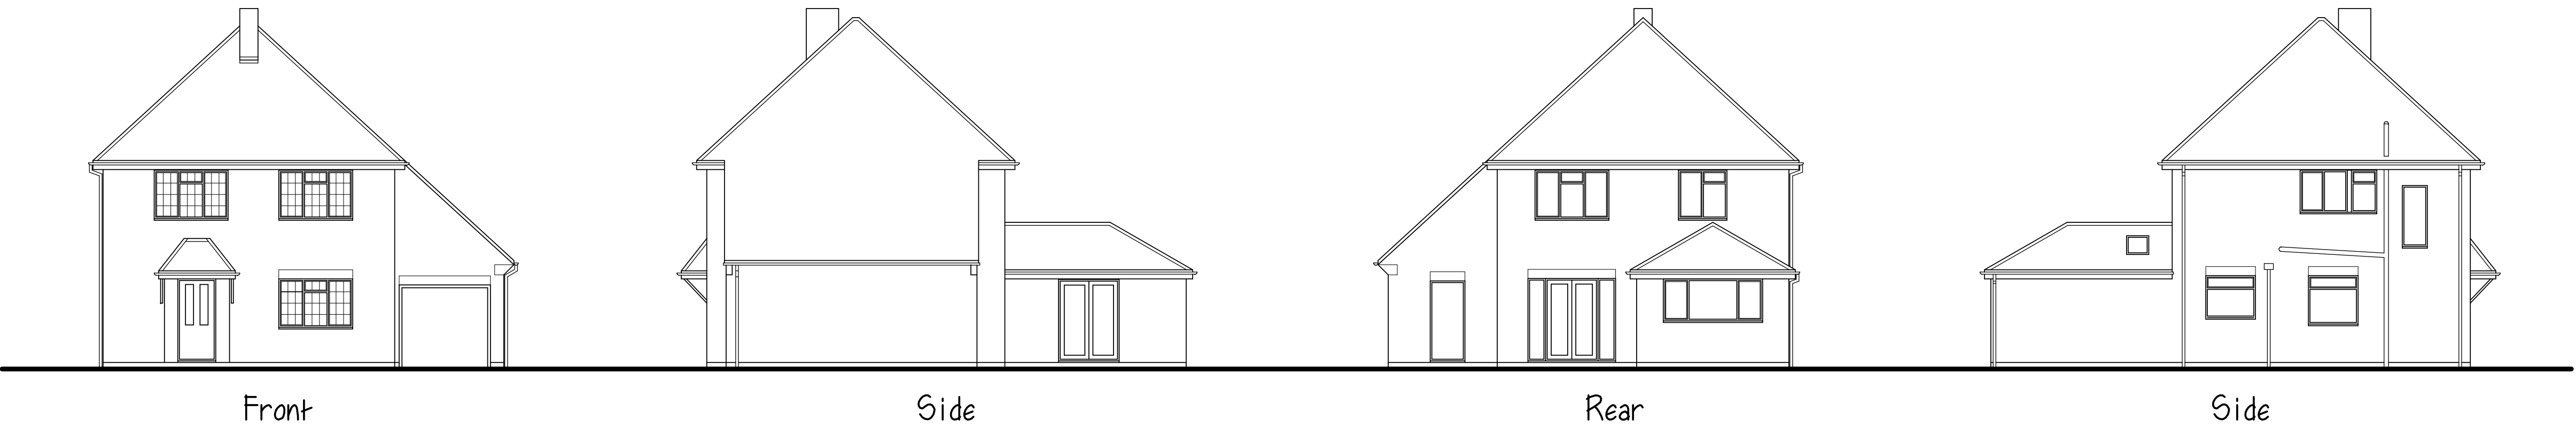

MARTIN MOYSE M.R.I.C.S
Chartered Building Surveyor

Title: PROPOSED TWO STOREY / FIRST FLOOR
REAR / SIDE EXTENSION

Address: "ST AUBIN", 13 PEMBURY ROAD,
HAVANT, HAMPSHIRE PO9 2TS

Scale: A1 - Plans 1 to 50, Elevations 1 to 100 Date: March 2018 Drawing No:01

This drawing does not constitute a specification of work to be done, and is to be read in conjunction with notes.
All dimensions to be checked on site. This drawing is copyright ©

RICS 12 ST. CATHERINES WAY, DOWNEND, FAREHAM, HAMPSHIRE PO16 8RL
TELEPHONE: 01329 236279 FACSIMILE: 01329 220149 E-MAIL: m.moyse@btinternet.com