



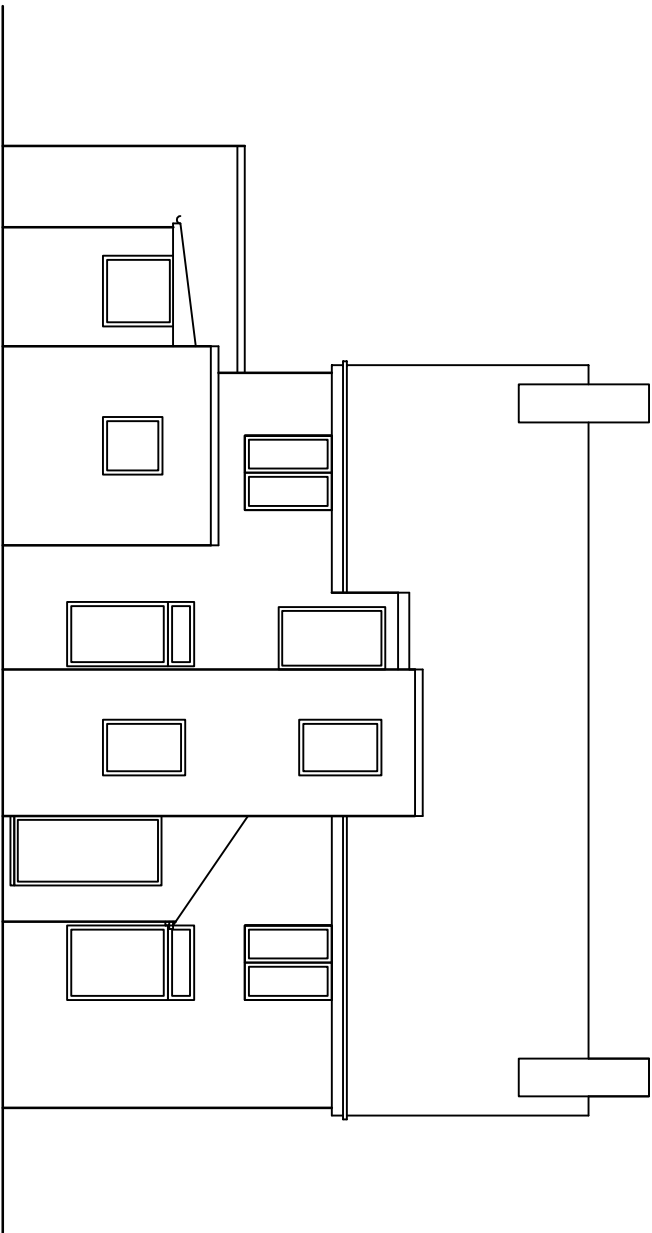

REAR(NORTH)
1:100

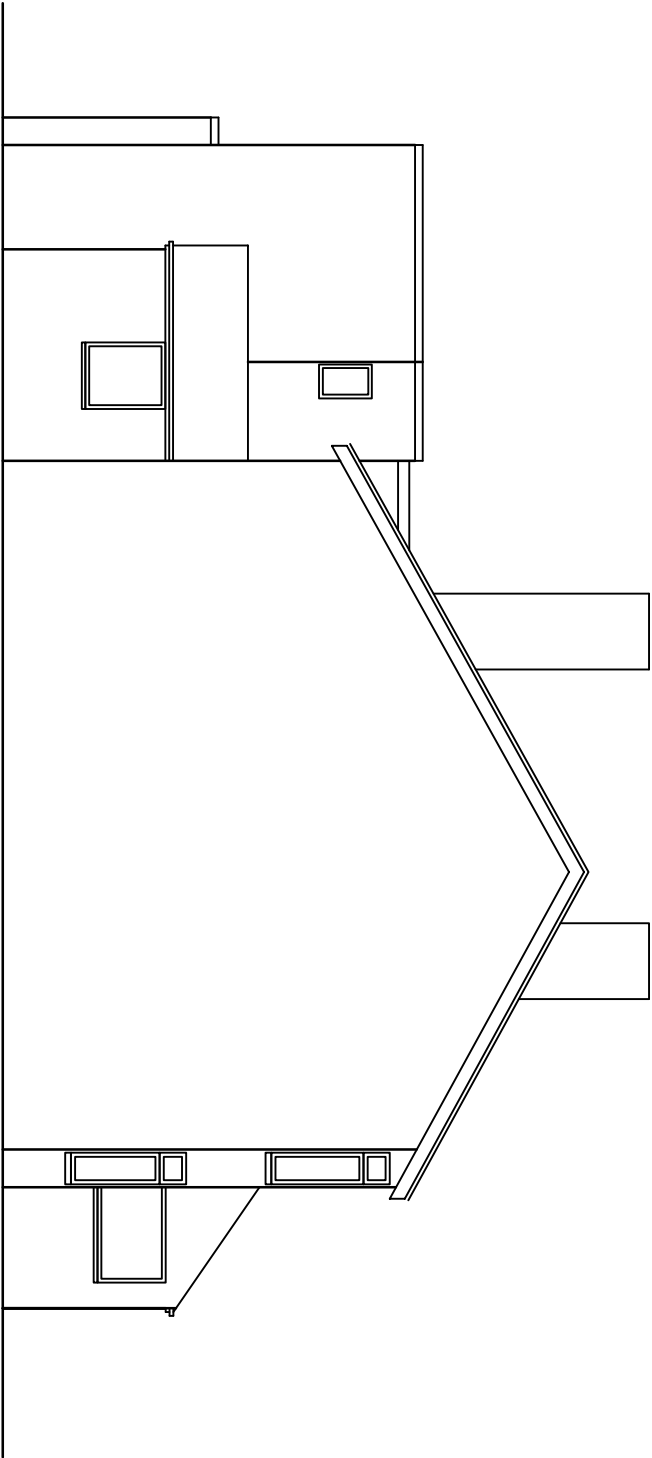

SIDE (WEST)
1:100