
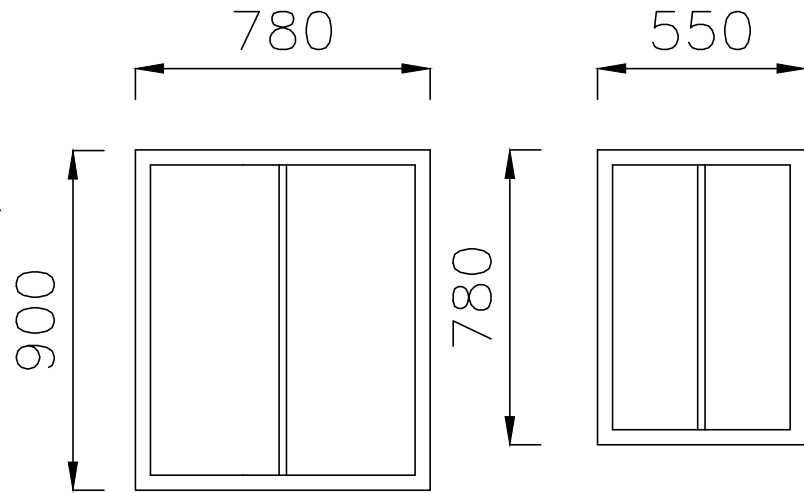



All as Velux
conservation
Rooflight

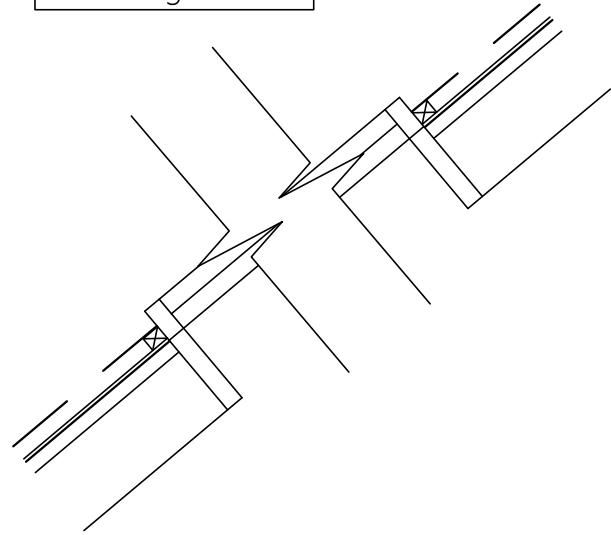

W.8


W.9, W.10
& W.14

Plan

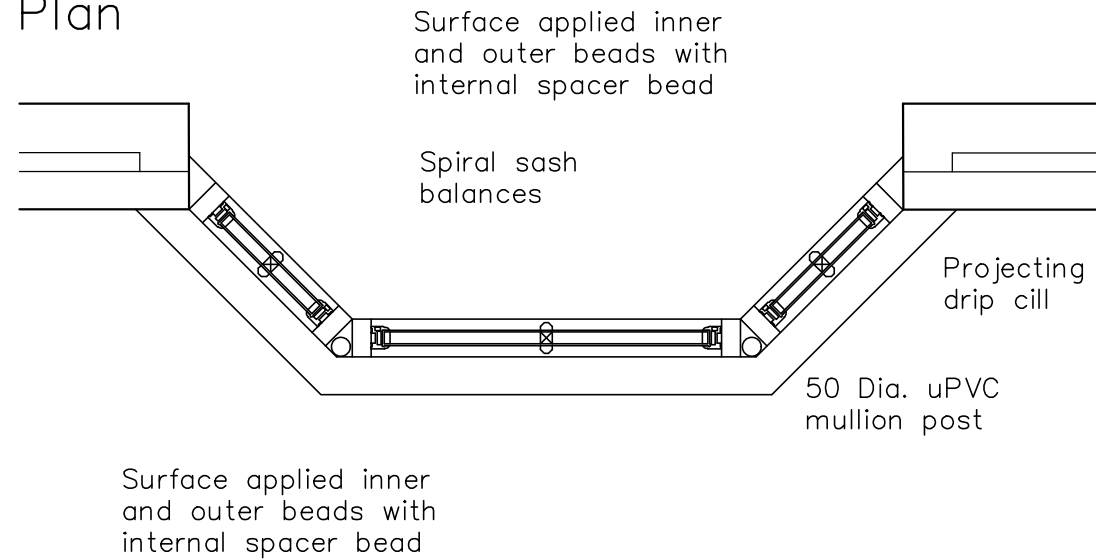

W.11

N.B. Details as approved as part of APP/16/01278

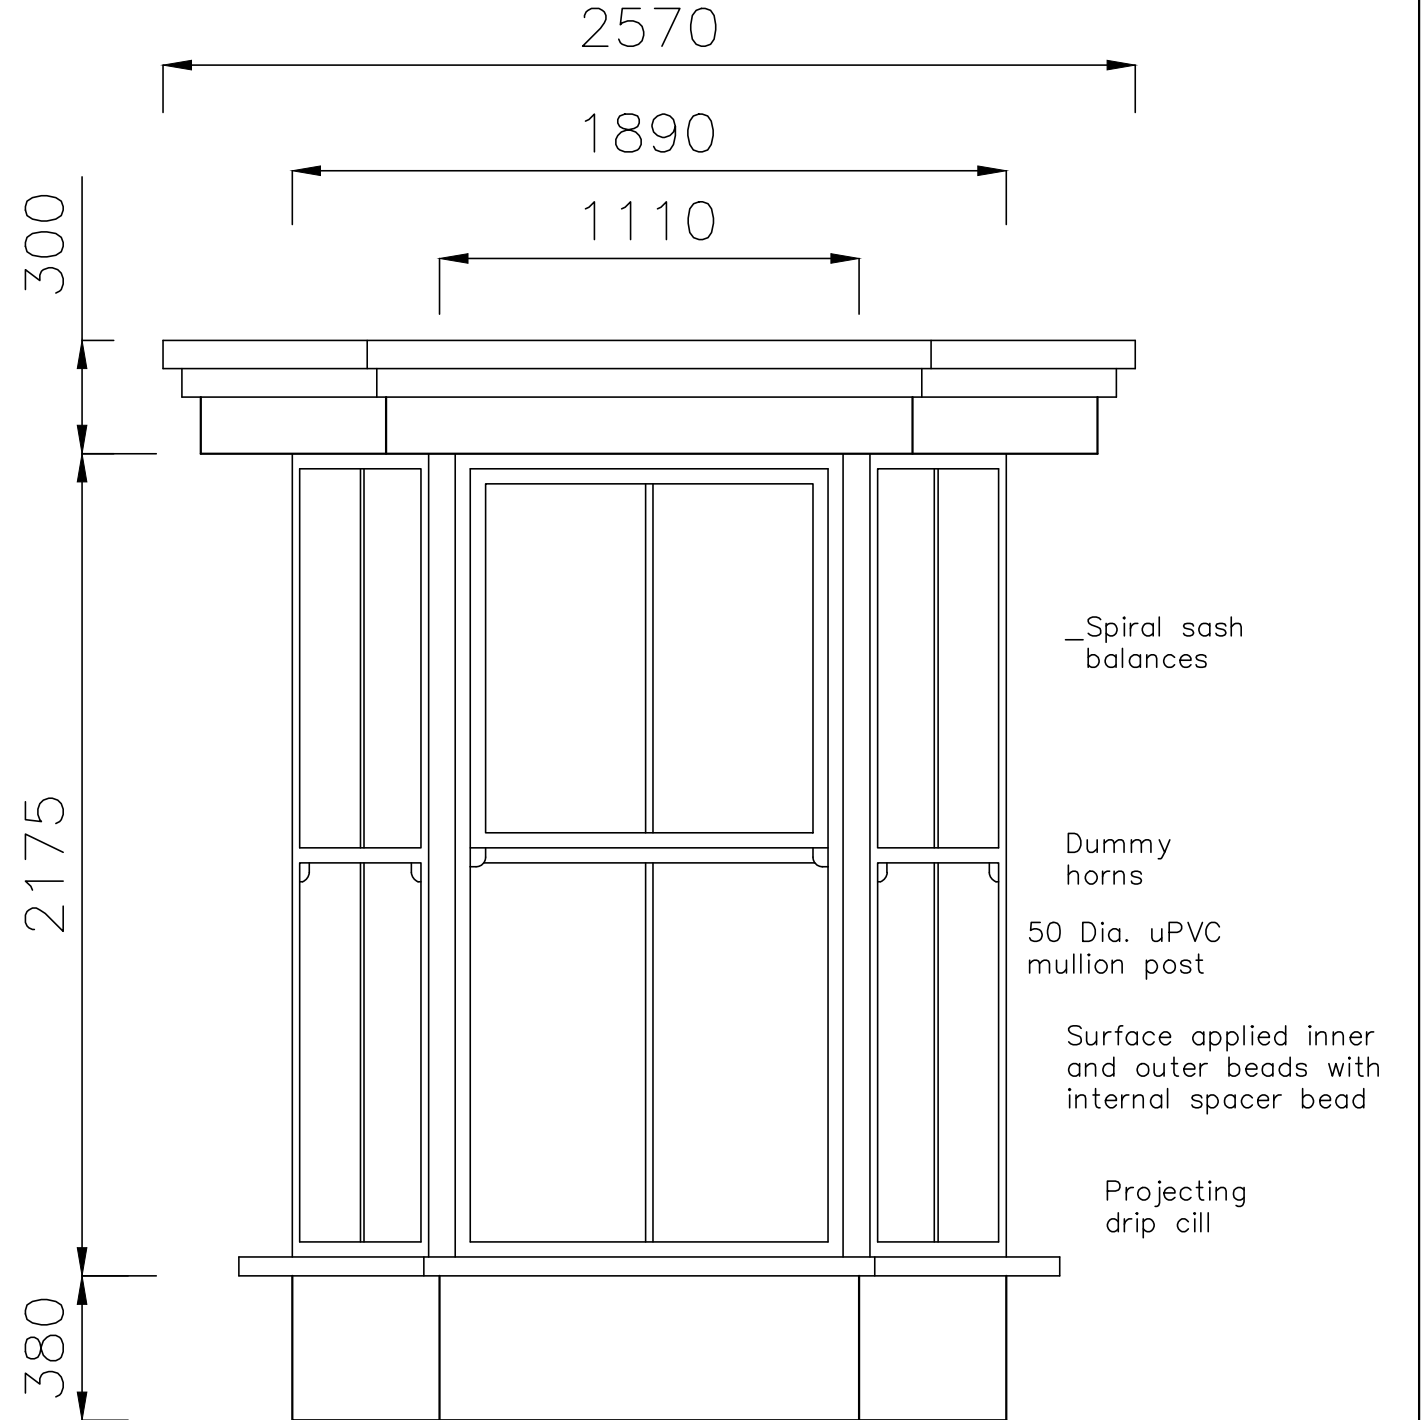

Elevation

Section as W.1, W.2 & W.7

70-72 West Street,
Havant,
PO9 1LN

Window Details

Revisions	a) Note/Date/Initial
b)	
c)	
d)	

CAD

Critchley Architecture And Design
Contact: 02392 474 919 | info@caad.online

The Old Brewery, 15E South Street, Havant, PO9 1BU



Scale A3 = 1:20
Drawn SAR
Date 15/05/18

16103-663⁰

2m

4m

6m

8m