




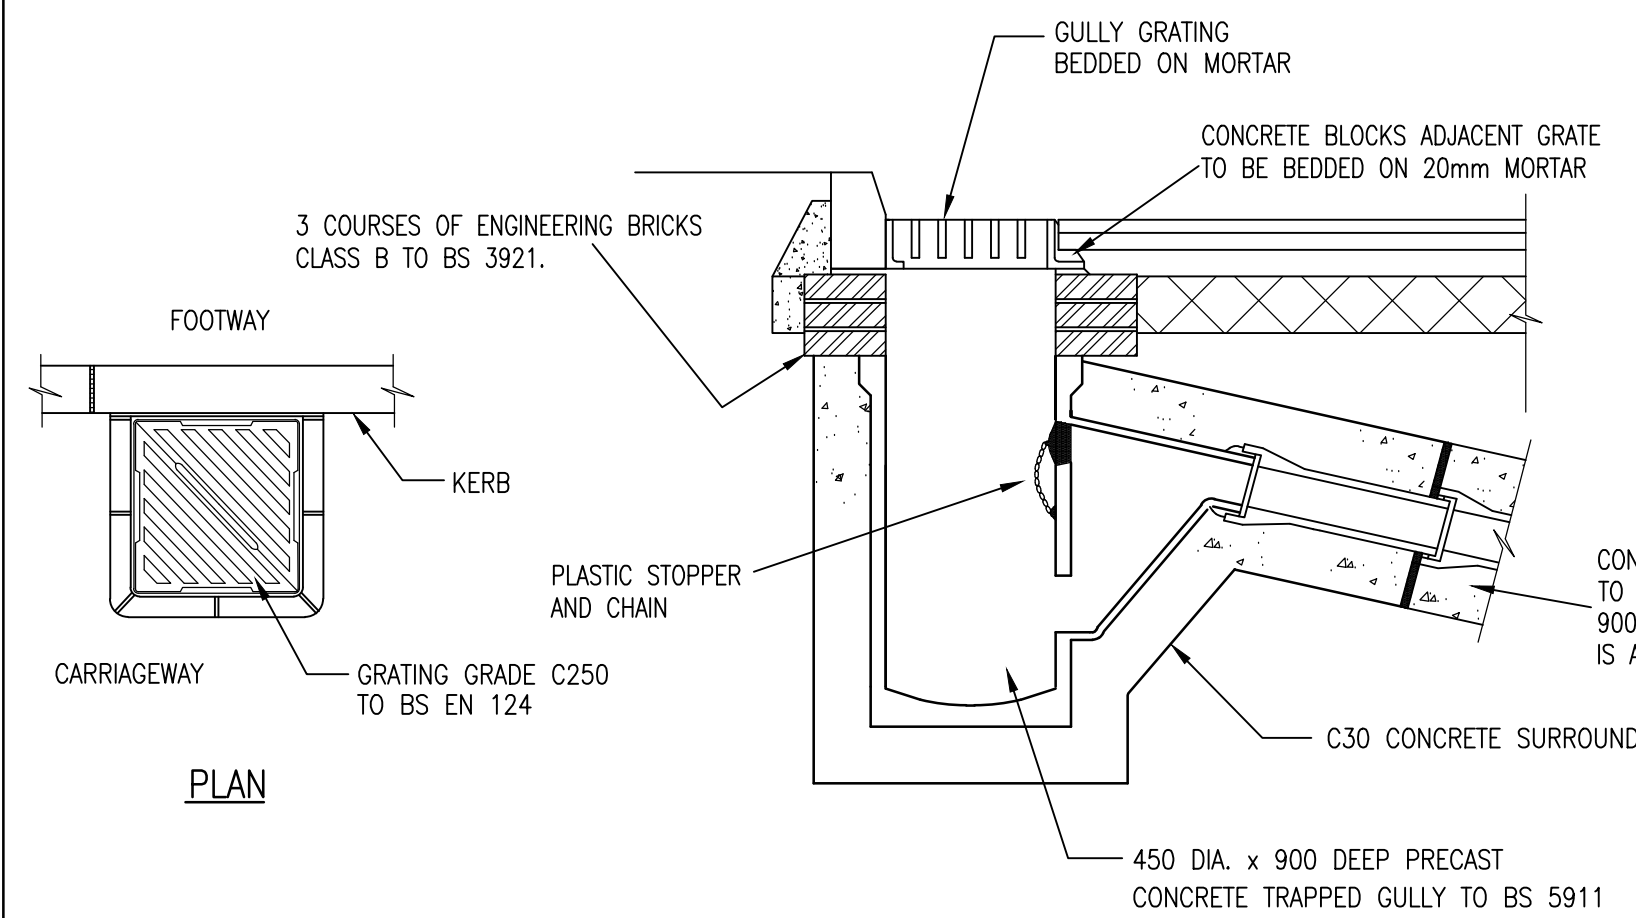

ROAD GULLY ADJACENT TO PCC BULLNOSE KERB

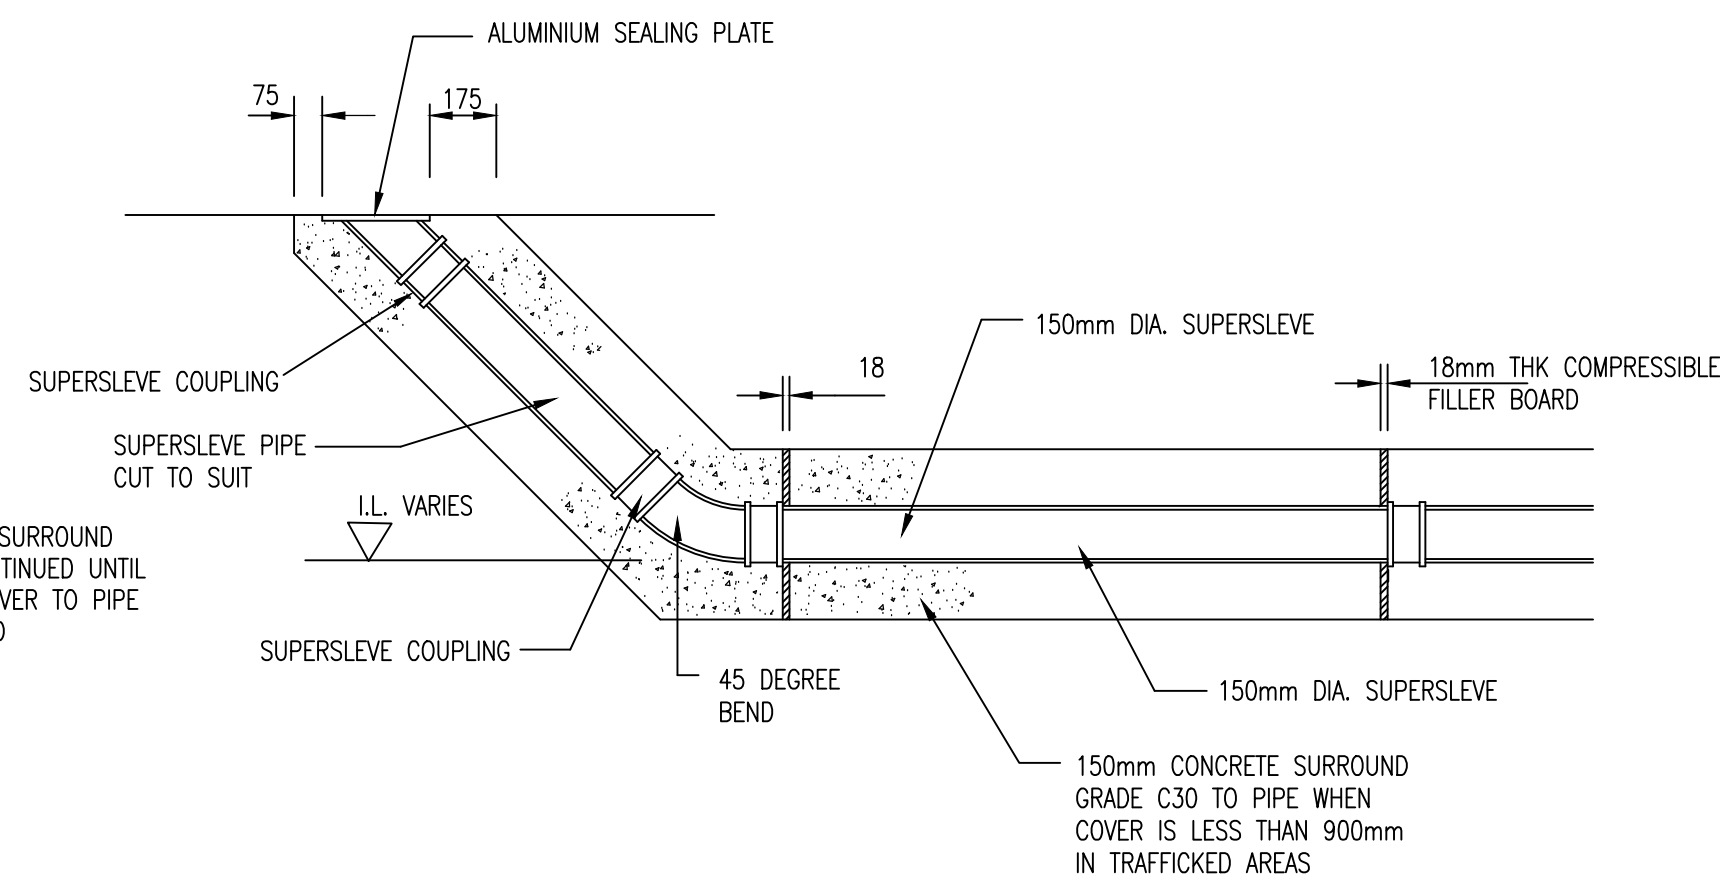


LIGHT DUTY RODDING EYE DETAIL

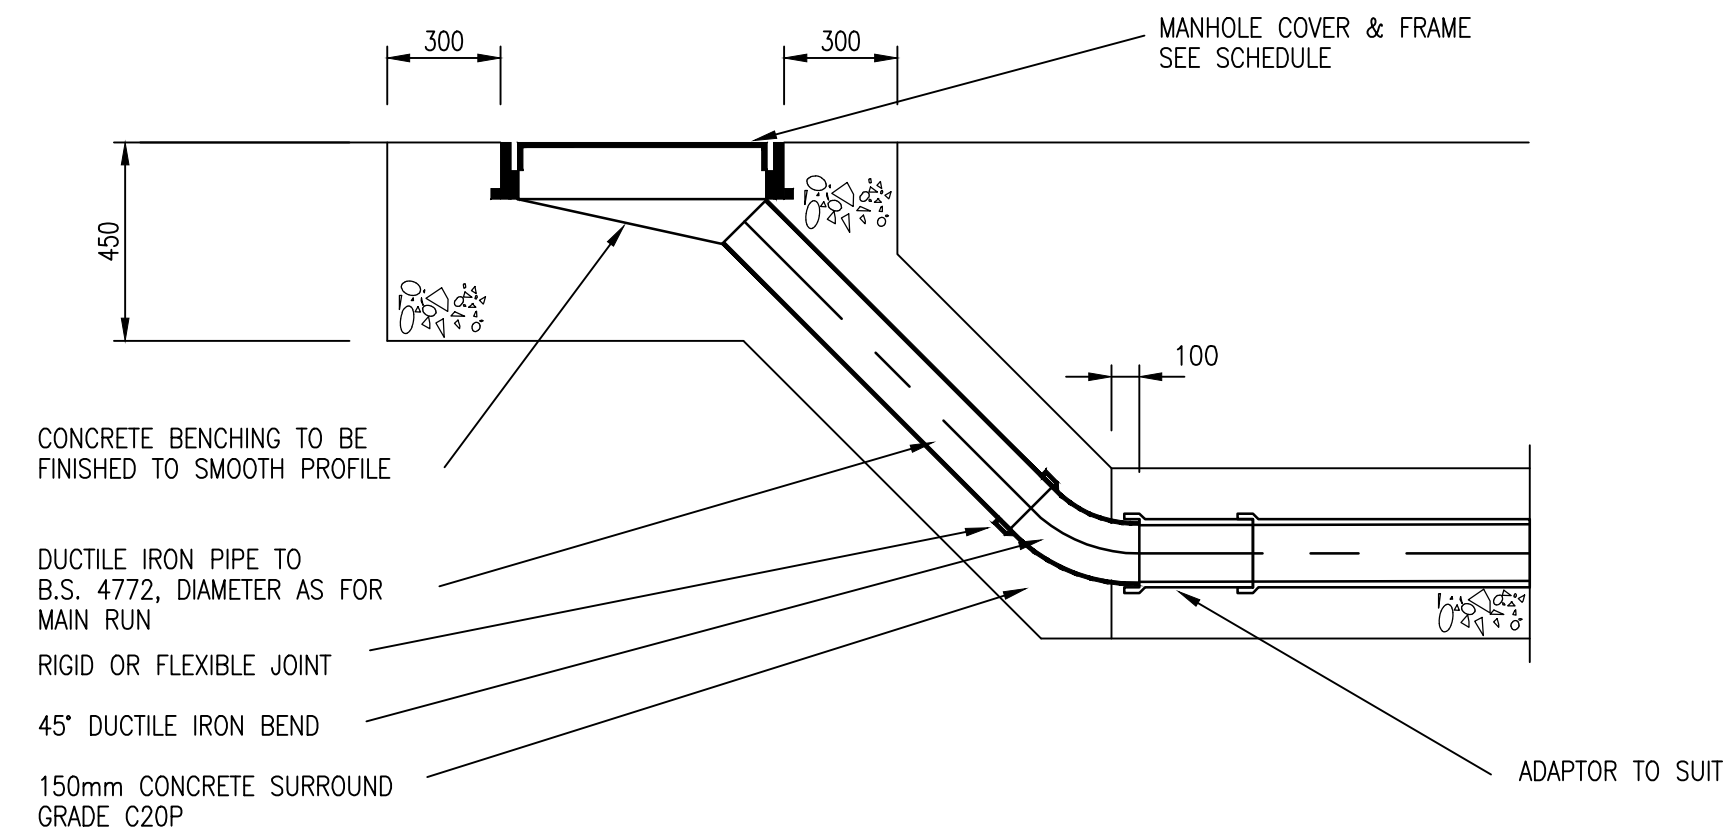


HEAVY DUTY RODDING EYE DETAIL

SCALE 1:20

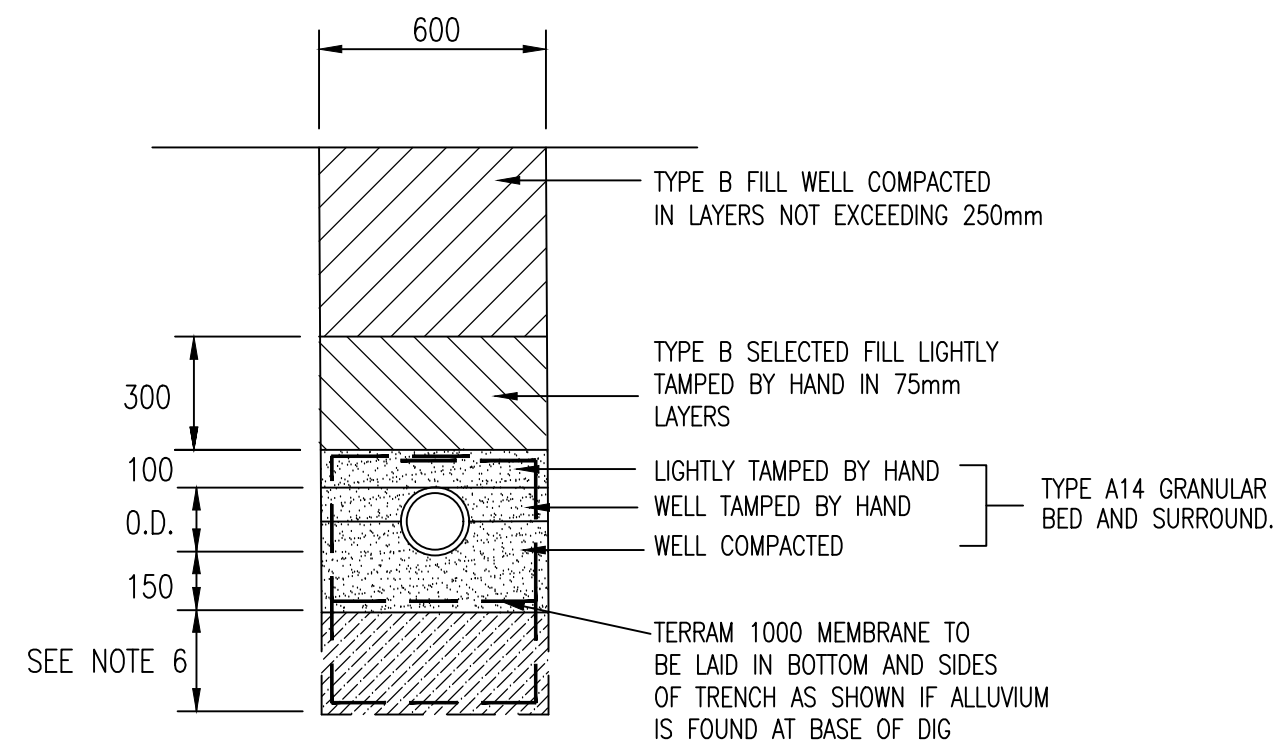


PIPE BEDDING DETAIL – TYPE 1

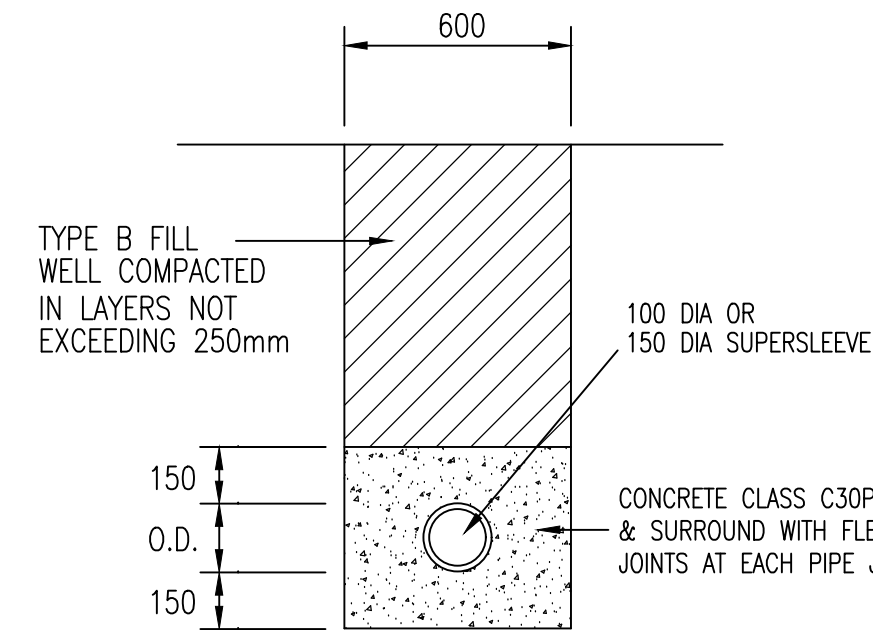


PIPE BEDDING DETAIL – TYPE 2

PIPE BEDDING DETAIL FOR COVER TO PIPES LESS THAN 900mm IN TRAFFICKED AREAS

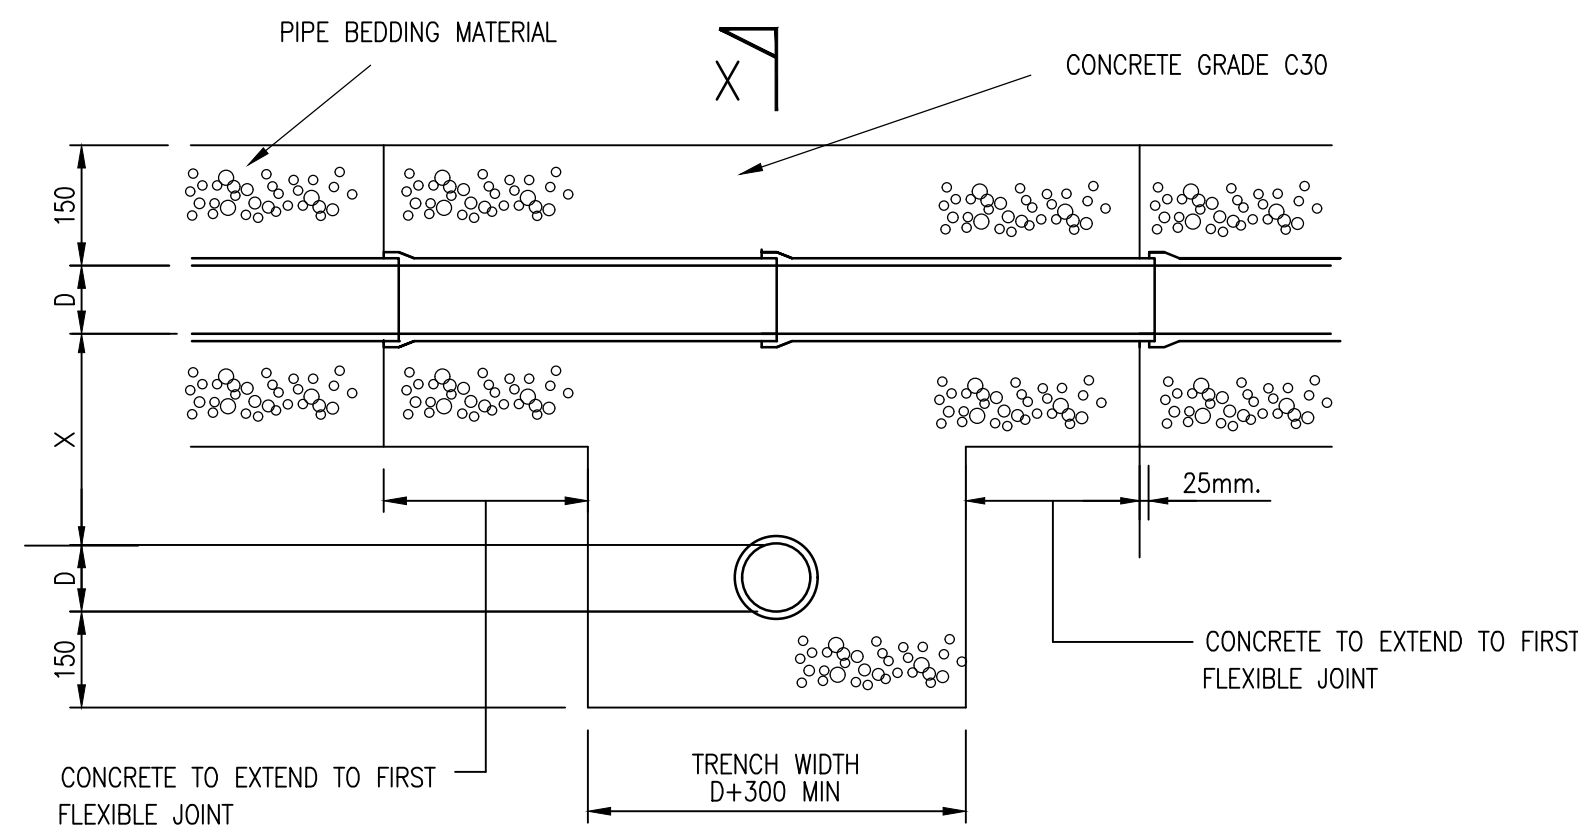


PIPE CROSSING DETAIL

THIS DETAIL TO BE USED WHEN DIMENSION "X" BETWEEN OUTSIDE OF PIPE BARRELS IS LESS THAN 300mm OR THE DIAMETER OF THE LARGER PIPE

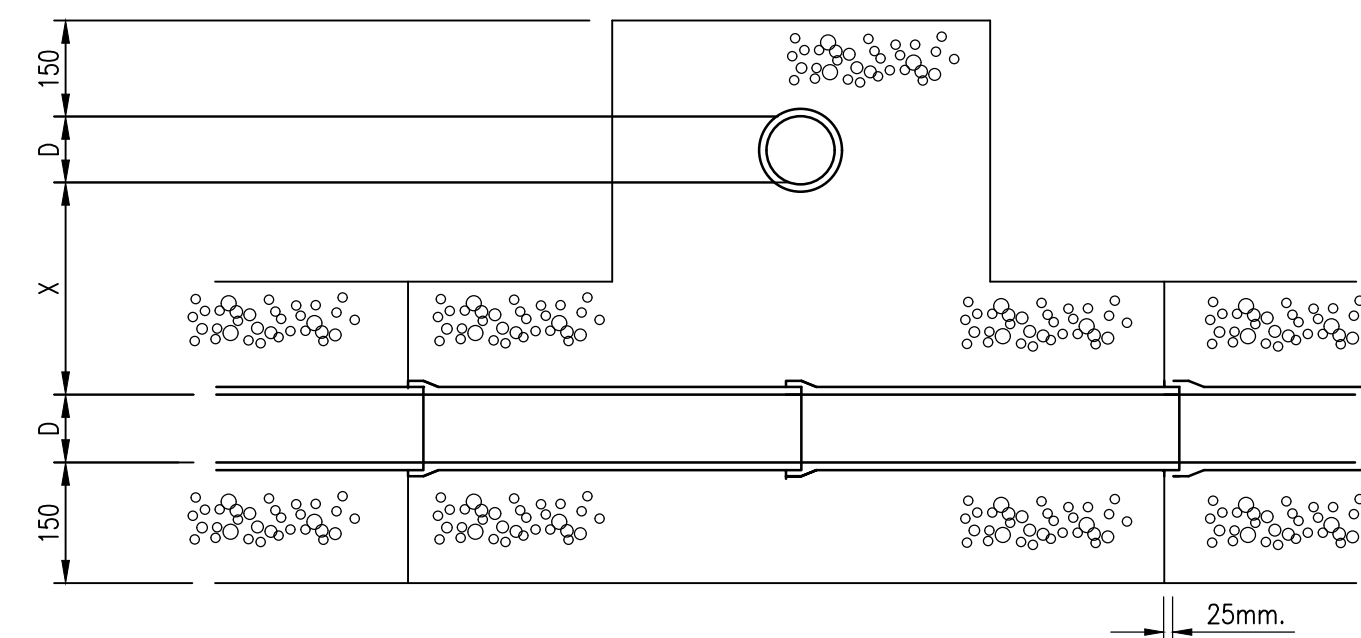

SECTION X-X

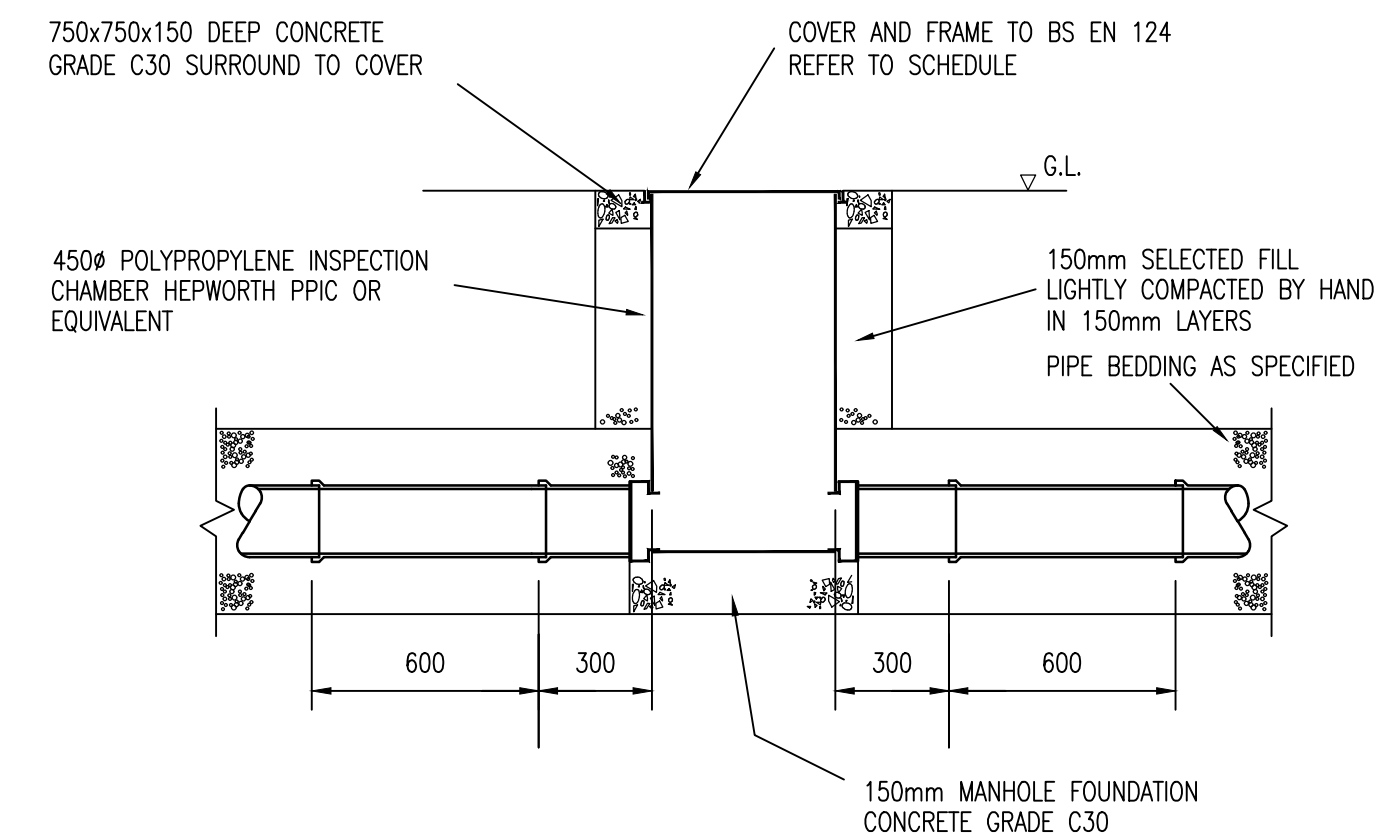

450Ø INSPECTION CHAMBER FOR USE IN NON-TRAFFICKED AREAS

NOTES:

1. THIS DRAWING IS COPYRIGHT AND SHOULD NOT BE REPRODUCED WITHOUT APPROVAL.
2. THIS DRAWING TO BE READ IN CONJUNCTION WITH THE ARCHITECTS DRAWINGS. ANY DISCREPANCIES ARE TO BE BROUGHT TO THE ATTENTION OF BOTH PARTIES IMMEDIATELY.
3. ANY DIMENSIONS/LEVELS INDICATED 'ref.' REFER TO ASSUMED/EXISTING DIMENSIONS WHICH ARE TO BE SITE CHECKED PRIOR TO THE COMMENCEMENT OF ANY WORK.

PIPE SIZE	TRENCH WIDTH
150 DIA. =	600mm
225 DIA. =	700mm
300 DIA. =	750mm
375 DIA. =	1050mm
450 DIA. =	1150mm

PIPE TRENCH TABLE

PRELIMINARY

P1	PRELIMINARY	HDL/05.17	HDL/05.17	HDL/05.17
Version	Amendment	Revised by and date	Checked by and date	Approved by and date
ORIGINAL DRAWING SIZE – A1		X-REFS:		
CAD REF.				

HAMILL DAVIES LIMITED Consulting Civil and Structural Engineers	Client	PAUL REX		
	Project	REDEVELOPMENT, NEW LANE, HAVANT		
	Drawing Title	DRAINAGE/EXTERNAL WORKS DETAILS SHEET 1		
	Purpose	PRELIMINARY	Drawn HDL	Scale 1:20 @ A1
Issuing Office SWANMORE		Designed	Drawing Number	Version
Telephone 01489 893 596			16-2730-511	P1