
Stations List


ES1	E 1838.395 N 6324.818 Ht 9.025	ES2	E 1847.741 N 6327.823 Ht 9.093
ES3	E 1858.698 N 6329.656 Ht 9.184	ES4	E 1872.653 N 6330.861 Ht 9.301
ES5	E 1866.345 N 6298.915 Ht 9.198	ES6	E 1866.026 N 6253.986 Ht 9.095
ES7	E 1854.177 N 6224.939 Ht 8.887	ES8	E 1842.849 N 6231.018 Ht 8.770
ES8A	E 1853.457 N 6251.640 Ht 9.062	ES8B	E 1857.318 N 6273.113 Ht 9.370
ES9	E 1835.544 N 6244.711 Ht 8.752	ES10	E 1840.850 N 6259.766 Ht 8.914
ES11	E 1838.991 N 6270.245 Ht 9.015	ES12	E 1835.602 N 6283.054 Ht 9.240

Legend

am	air raid shelter	nb	notice board
wl	brick wall	p	post
bol	bollard	pb	post box
bm	boundary marker	lp	lamp post
bs	bus stop	ns	nut/bolt nuts
bt	bt inspection chamber	nnp	road name plate
cb	cable to cover	wk	nut/bolt to wall
cul	culvert	rep	reference pipe
di	drainage channel	rp	reflector post
chy	chimney	rs	road sign
dr	drain	▲ Sta	survey station
de	downpipe	sc	stop cock
dk	dropped kerb	sp	sign post
d	diameter	st	step
ep	electricity pole	sv	stop valve
eb	electricity box	pbx	telephone call box
elp	electricity pylon	tl	traffic light
mar	marker	tp	telegraph pole
ev	earth rod	tlc	traffic signal cover
fb	flower bed	ub	unable to lift
fbr	footbridge	vp	vent pipe
fh	fire hydrant	wm	water meter
fgp	flag pole	wsc	water stop cock
fp	footpath	wsv	water stop valve
g	gully		
gth	girth		
gsc	gas stop cock		
gsv	gas stop valve	Fence Heads	
h	height	bwf	barbed wire
hy	hydrant	cb	crash barrier
ic	inspection chamber	cl	corrugated iron
jbx	junction box	cf	chain link
ks	kerb	cwp	chestnut paling
ko	kerb outlet	r	iron railing
lbx	letter box	w	interwoven
lp	lamp post	pal	paling
lc	lamp column	pw	post and wire
m	multi-bole	pwm	post and wire mesh
mh	manhole	pry	post and rail
mp	marker post	cpf	close board fence
ms	mile stone		

SYMBOLS TABLE

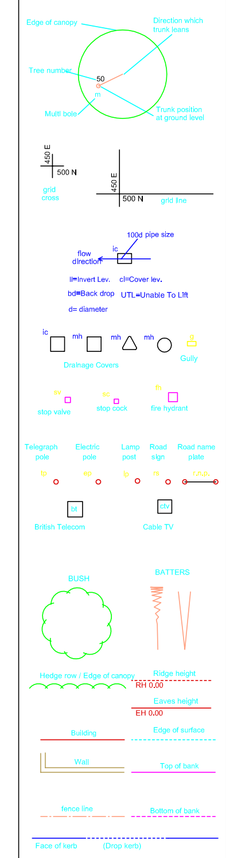

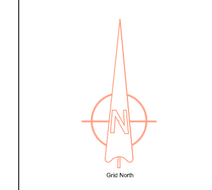

J BROTHERTON & PARTNERS
LAND & BUILDING SURVEYORS
YEWDOWN 113 TROSWORD LANE
WATERLOOVILLE HANTS PO8 9RD
Combined TEL. & FAX (02392) 597979
E-mail:mail@brotherton.co.uk

Client: Peter Galloway Partnership
Drawing Title: Topographic Land Survey
Location: East Street / The Pallant, Havant
Revisions / Status / Notes
LEVELS BASED ON: OSBM
GRID BASED ON: Local Grid
Surveyed: MB Assisted: GH
Drawn By:MB Checked by:GH
Drawing & CAD Ref:
SCALE 1:100
Date 26th MAY 2006

Removal of this block also removes all warranties
This drawing has been created for use at a scale of 1:200
All critical dimensions, positions and levels to be checked on site

SURVEY DATA PREPARED BY BROTHERTONS

SCALE: 1/200
DATE: June 17
CONTRACTOR MUST CHECK ALL DIMENSIONS ON SITE. FIGURED DIMENSIONS ARE TO BE STRICTLY FOLLOWED. ANY DISCREPANCIES MUST BE REPORTED TO THE ARCHITECT BEFORE PROCEEDING
© COPYRIGHT
AUTHOR: PG

TITLE: Residential Proposals
East Street - Havant
DETAIL: EX. SITE SURVEY
DRAWING No: 17/300/S01
A B C D E F G H J K L M N P Q R S T U V W X Y Z

PETER GALLOWAY PARTNERSHIP
pgp ARCHITECTS
HAVANT, HAMPSHIRE PO9 1RA
TEL: 02392 483153 MOB: 07808 483362
E-MAIL: peter@pgparchitects.co.uk